


Disclaimer
THIS DRAWING MUST NOT BE SCALED UNLESS ISSUED FOR PLANNING PURPOSES.
ALL DIMENSIONS ARE TO BE VERIFIED PRIOR TO SETTING OUT. COMMENCING WORK OR PRODUCTION OF FABRICATED WORK WITHOUT REPORTING ANY DISCREPANCIES TO THE SUPERVISING ARCHITECT IMMEDIATELY. DRAWINGS MARKED AS "DRAFT" ARE FOR APPROVAL ONLY AND NOT ISSUED FOR CONSTRUCTION PURPOSES.

Rev	Description	By	Date

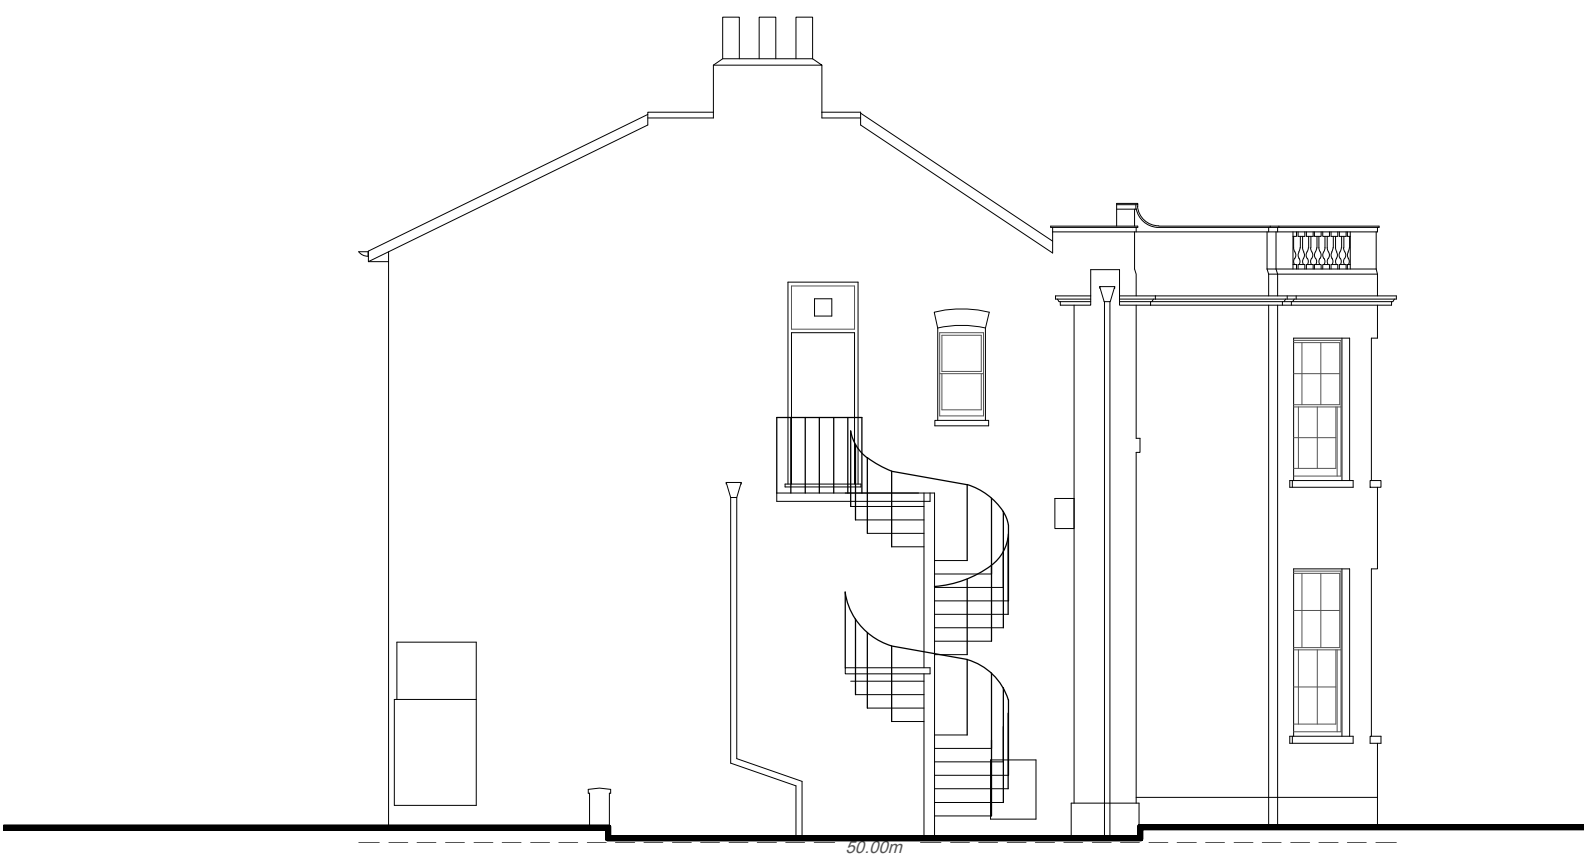

NORTH ELEVATION



EAST ELEVATION




SOUTH ELEVATION



WEST ELEVATION

1:100 scale Bar
This Drawing has been produced for printing onto A1 size paper.
If printing on A3 please use the scale below for reference.

 

Day • Tanner Ltd

ARCHITECTURE
AND PLANNING

CLIENT ITS Personnel

JOB Yeomanry House, 131 Castle Hill,
Reading, RG1 7TA
EXISTING ELEVATIONS

SCALE 1:100 DRAWN DN DATE MARCH 2017

3556 / 102