





LOCATION PLAN SCALE 1:1250

20 0 20 40 60 80 100

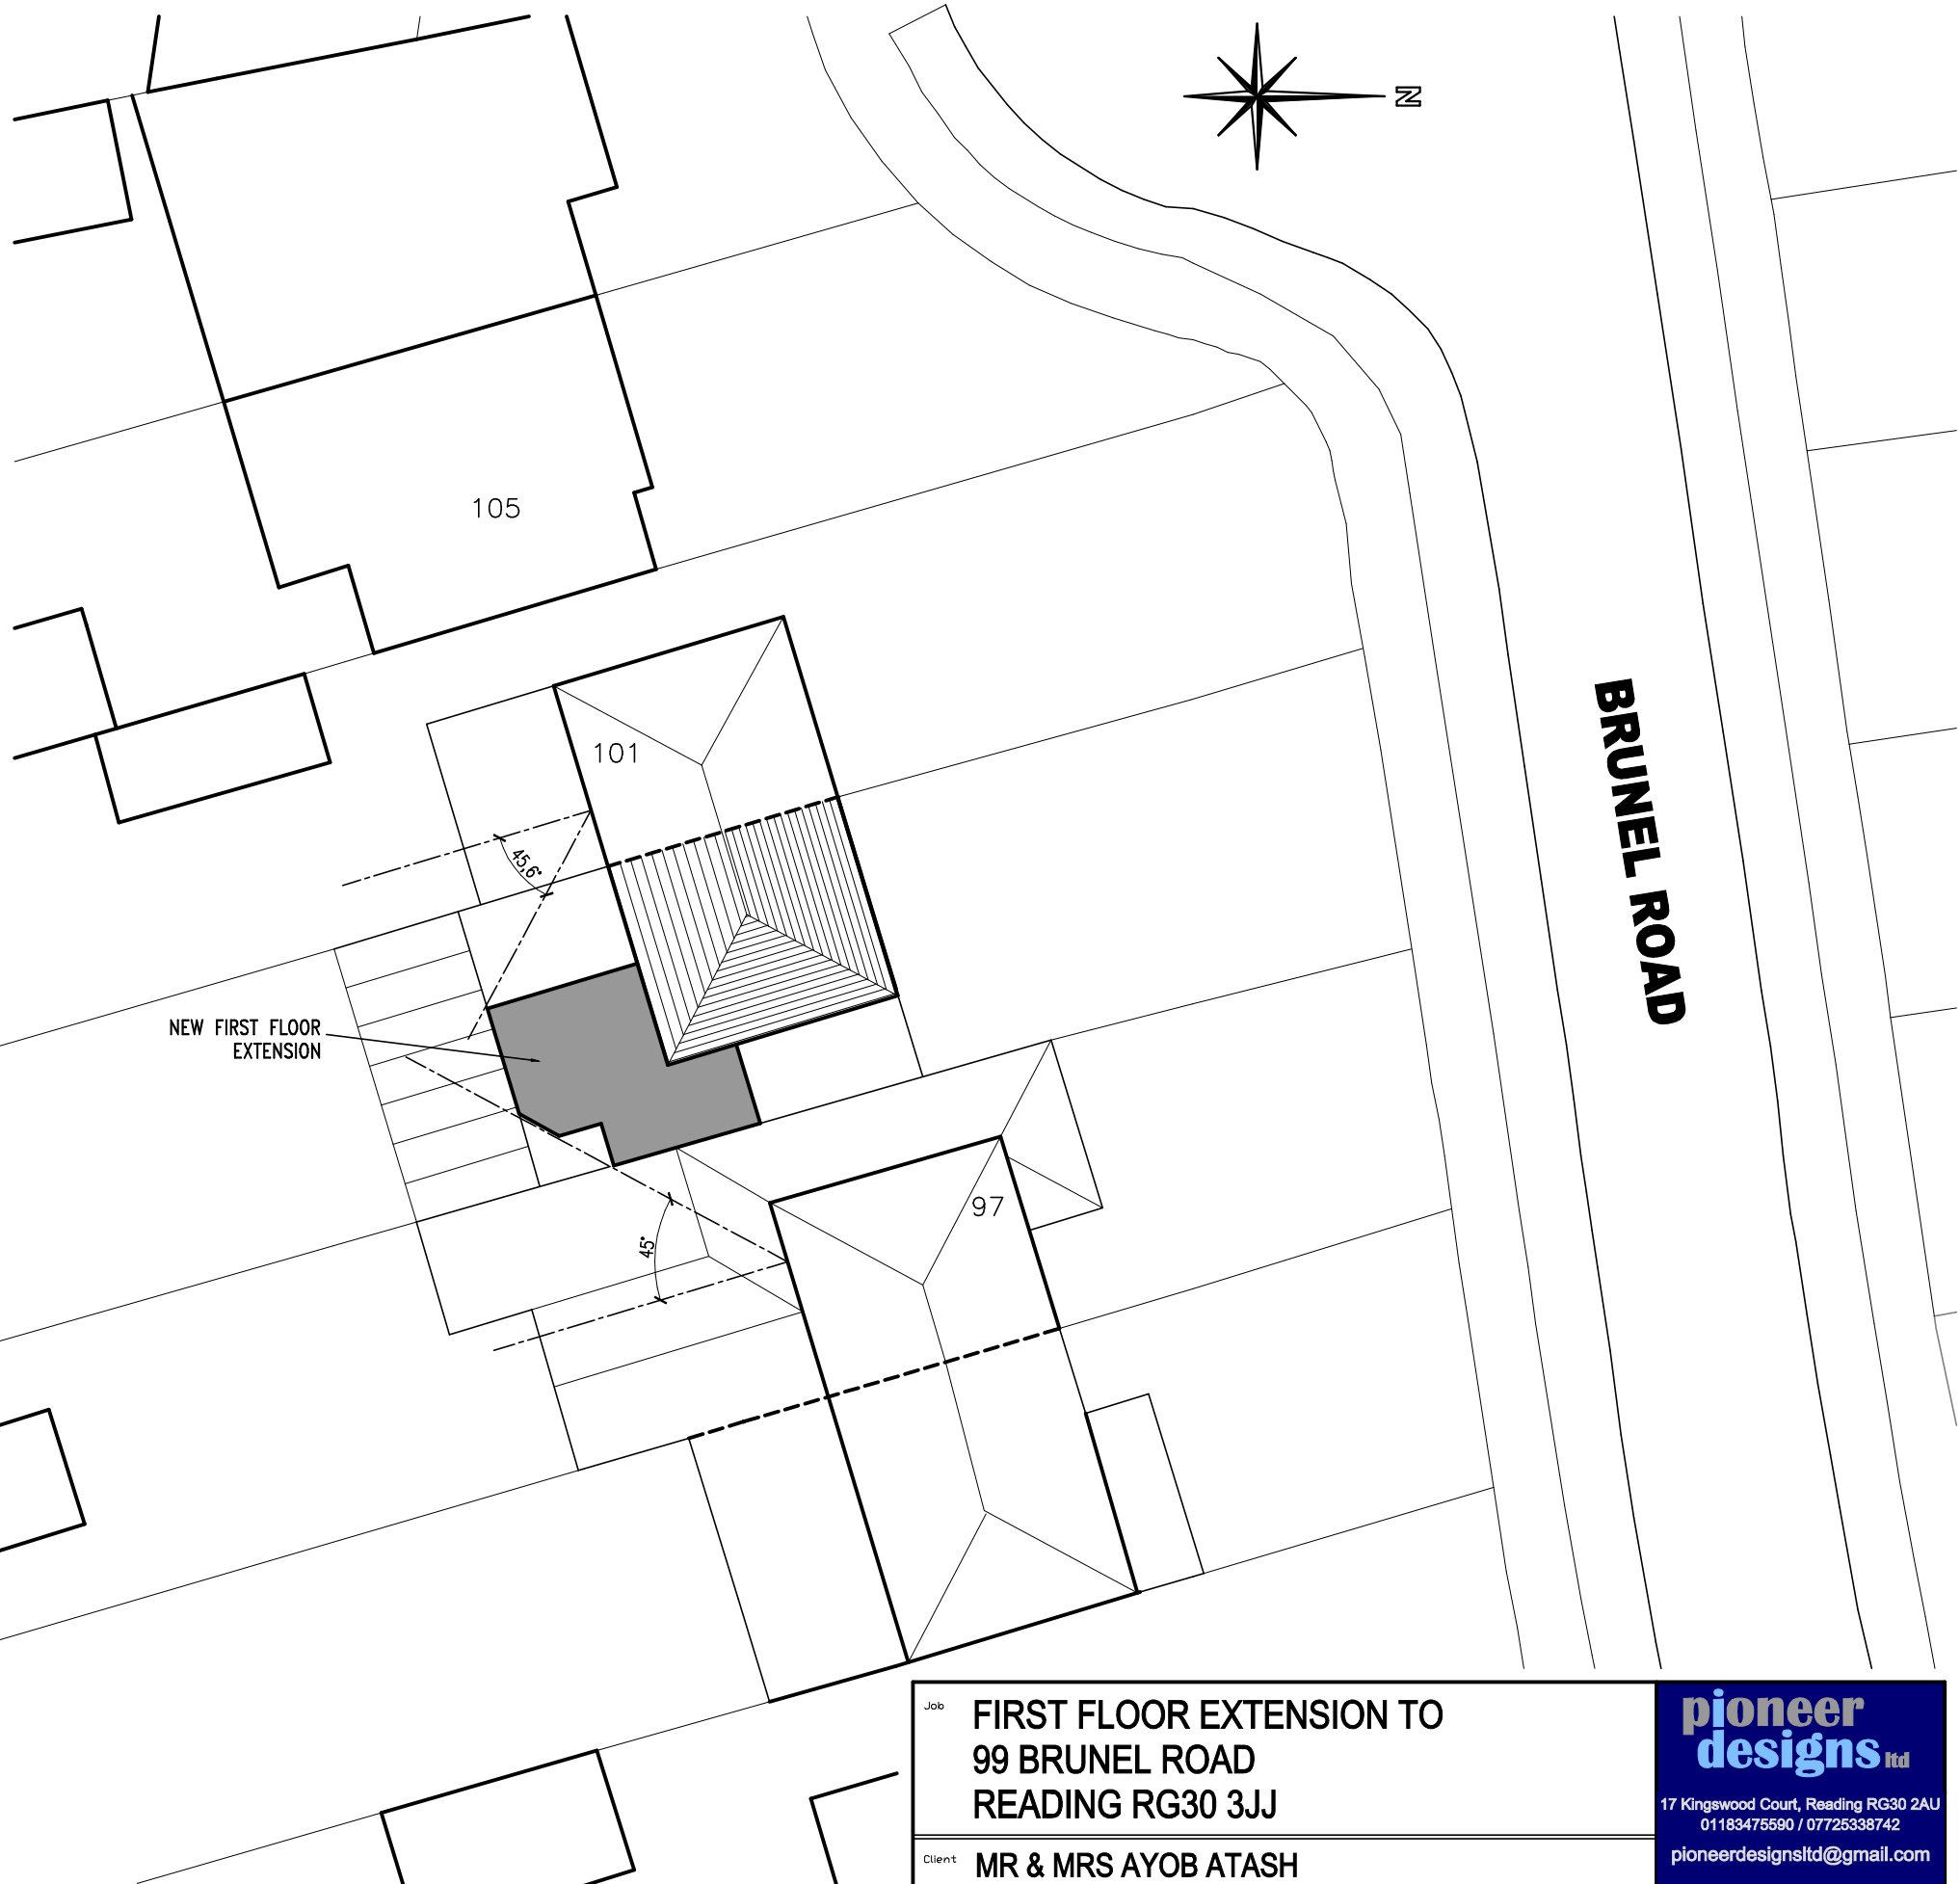

SITE PLAN

 

Job		FIRST FLOOR EXTENSION TO 99 BRUNEL ROAD READING RG30 3JJ		 17 Kingswood Court, Reading RG30 2AU 01183475590 / 07725338742 pioneerdesignsltd@gmail.com
Client		MR & MRS AYOB ATASH		
Drawing		SITE PLAN / LOCATION PLAN		
Date	Scale	Dwg. No.		
MAY 2018	1:200 / 1:1250	180503-2A		Date Revisions A 07.07.18 SCALE BAR ADDED