


Note:
Drawing to be read in conjunction with jsa architects
construction specification: #####-WD-001.

All materials to be installed strictly in accordance with manufacturers recommendation.

All structural requirements and reinforcements to Structural Engineer design and specification, inclusive all lintels.

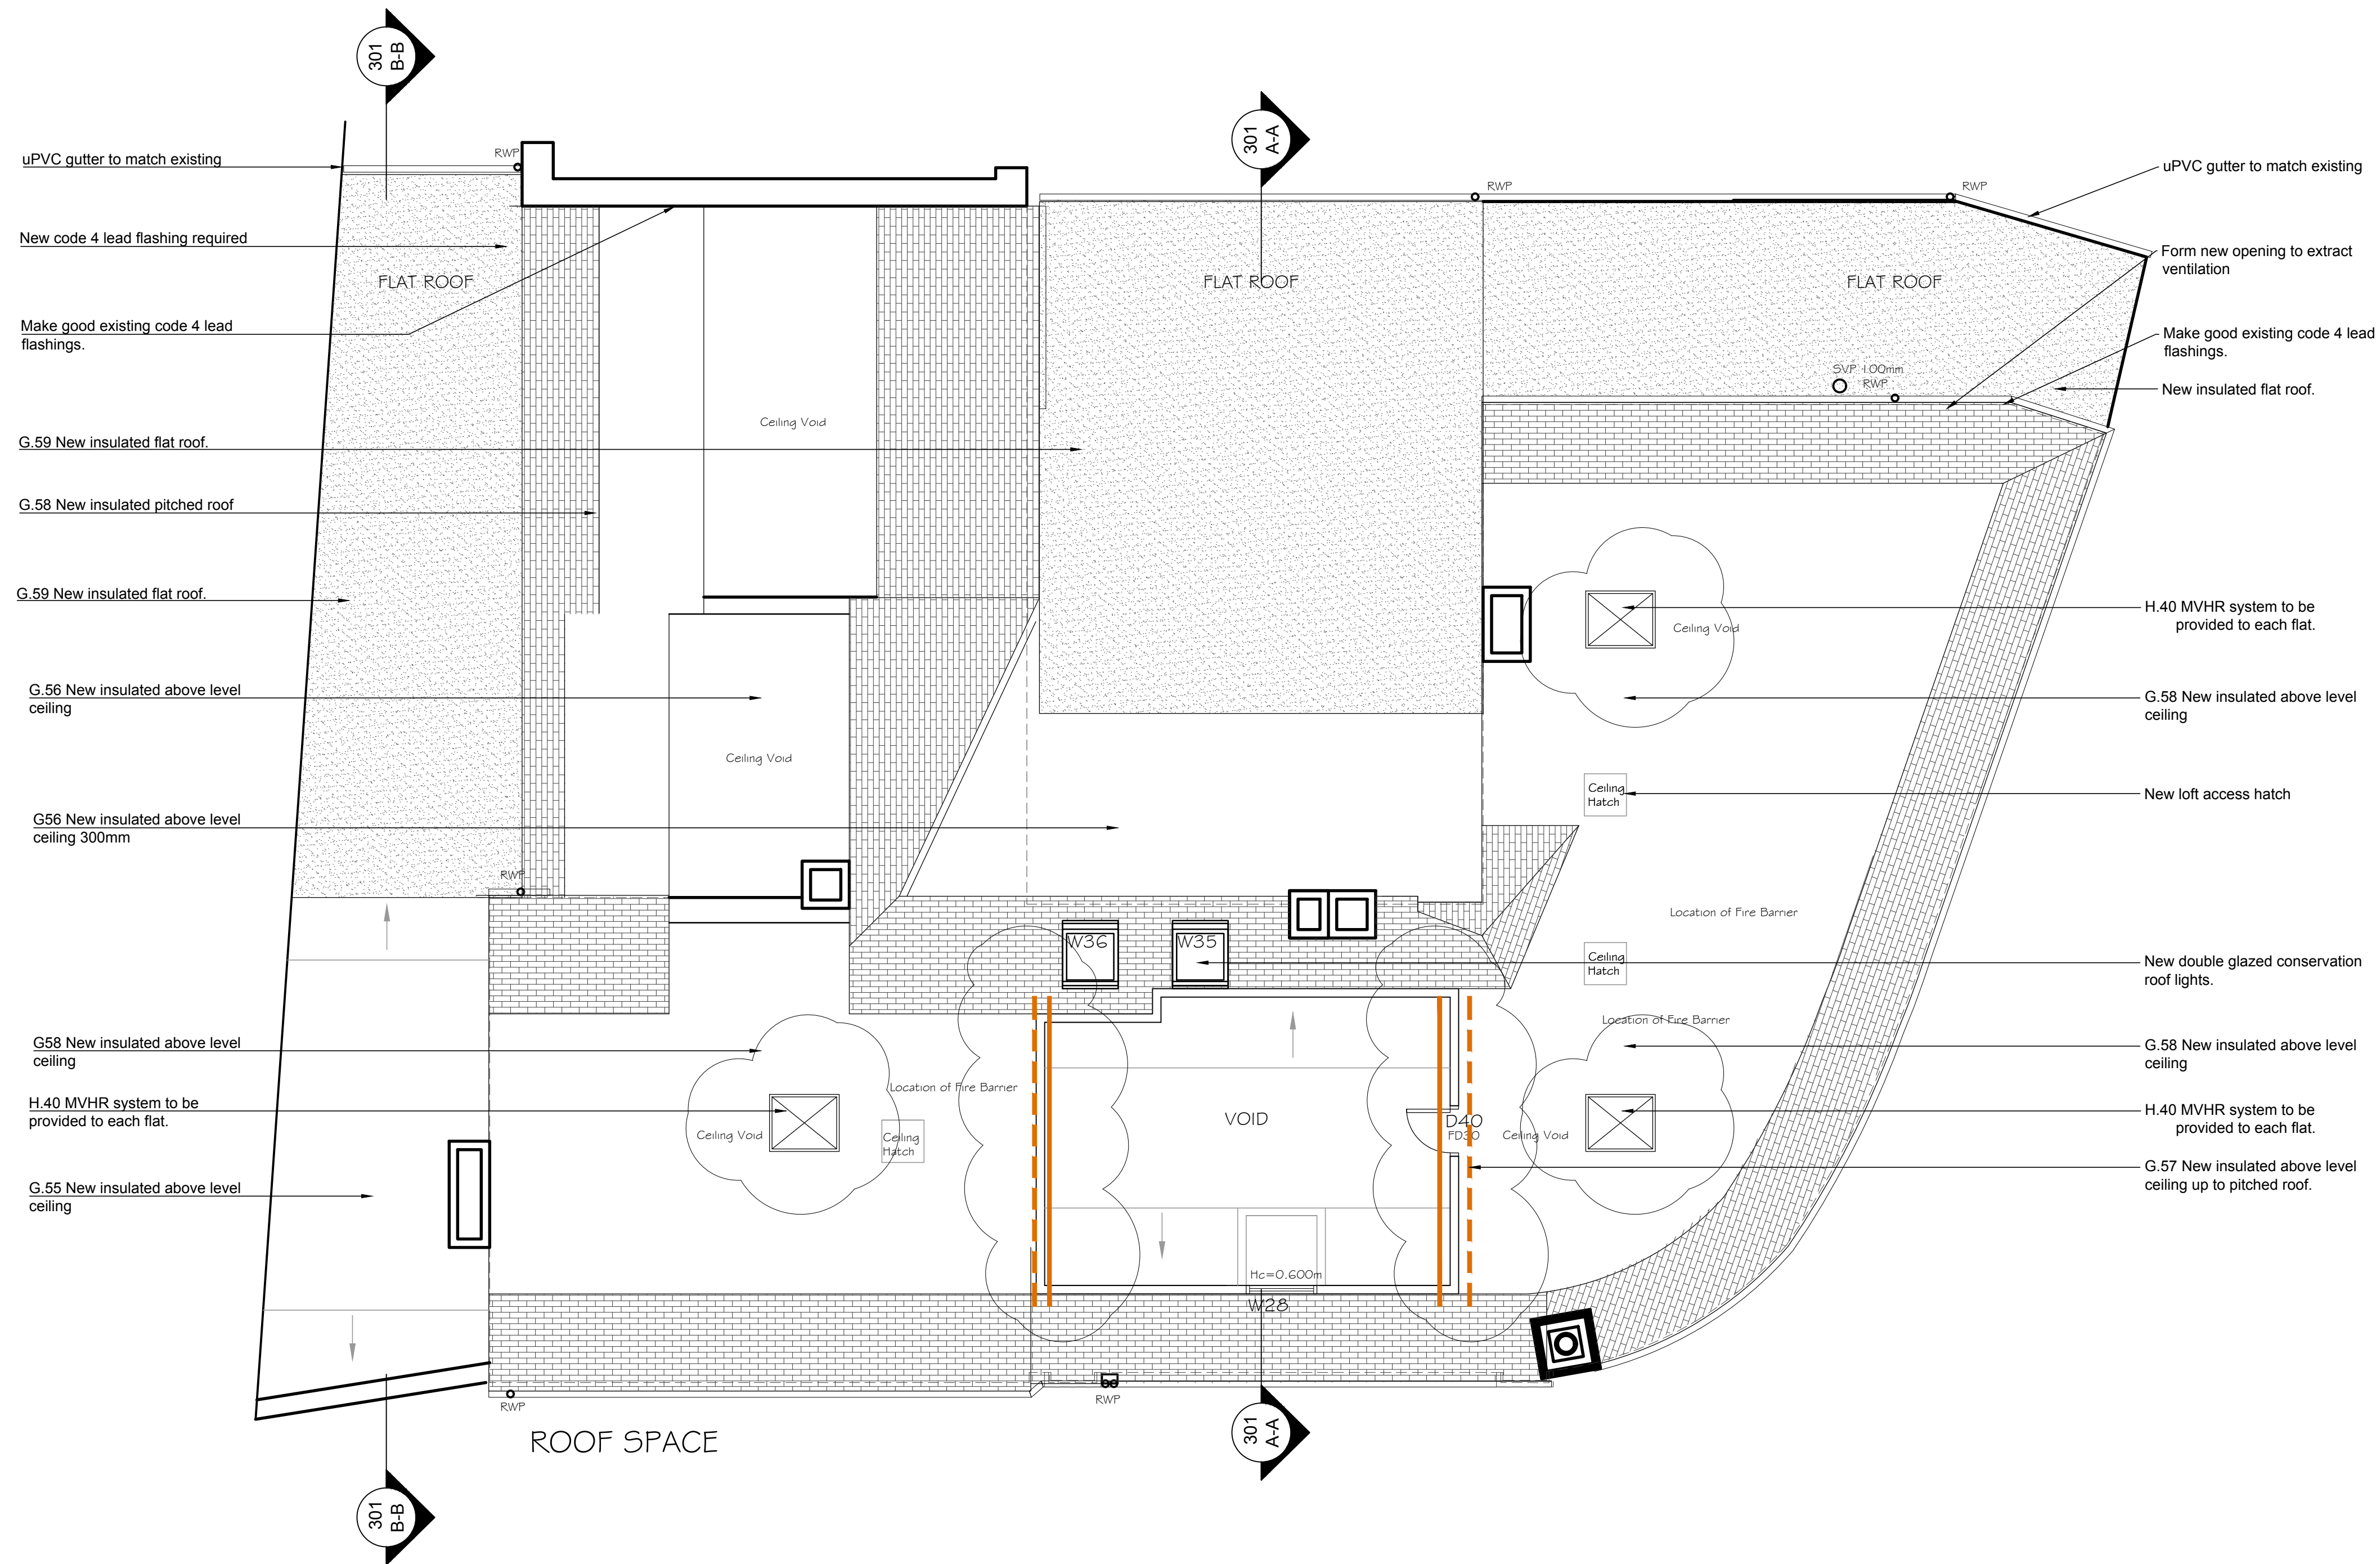

A	Roof insulation added & MVHR	Jan 18
Revisions		

CONSTRUCTION

Status

The Red Cow
50 Crown Street Reading

project :

WORKING DRAWINGS

Proposed Second Floor Plan

Platinum Developments Ltd
client :

 jsa architects ianrichart house, wallham road woodlands park maidenhead berkshire sl6 3nh tel 01628 828241-4 fax 01628 828120 mail@jsaarchitects.com www.jsaarchitects.com	drawn: DM	
	checked:	
	date: NOV 2017	
	scale: 1:50@A1	
	project: PCSR	
dwg no / rev: WD-208A		