

NOTES


NOT FOR CONSTRUCTION -THIS DRAWING IS FOR PLANNING ONLY

MEASURED SURVEY BY TERRAIN GEOMATICS

AREAS ARE INDICATIVE AND SUBJECT TO DESIGN DEVELOPMENT


GIA AREAS MEASURED INCLUDE STAIRS AND INTERNAL WALLS
BUT EXCLUDE AREAS BELOW 1.5M HEAD HEIGHT

(C) COPYRIGHT HIVES ARCHITECTS LLP

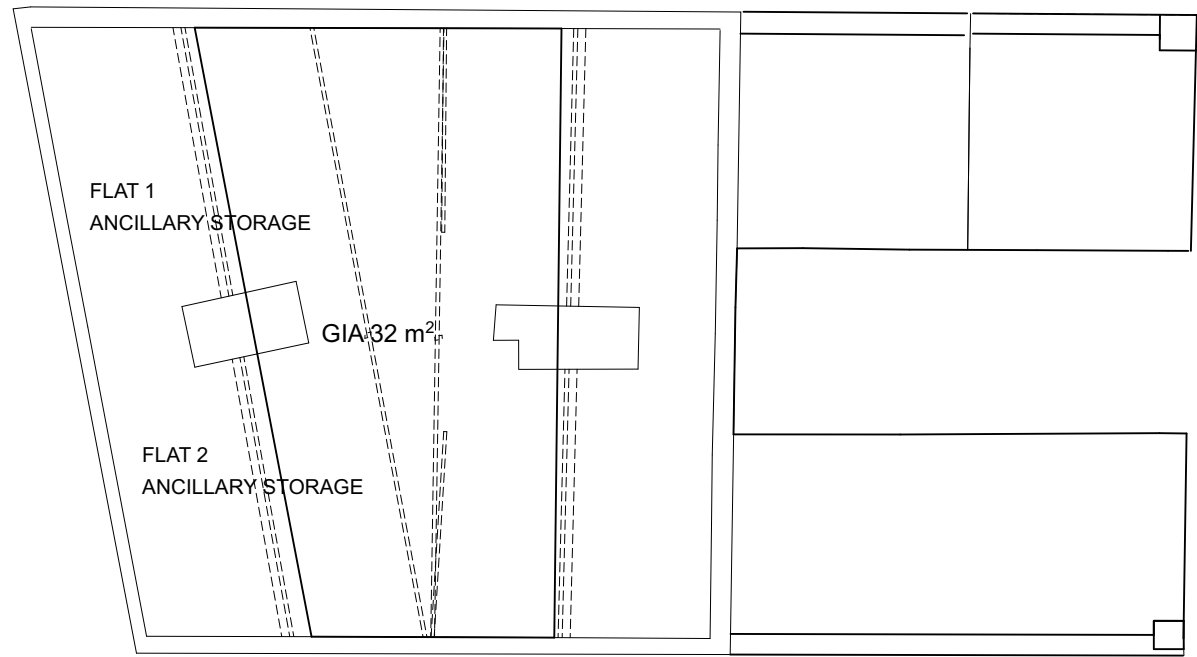


LOFT PLAN

1:100

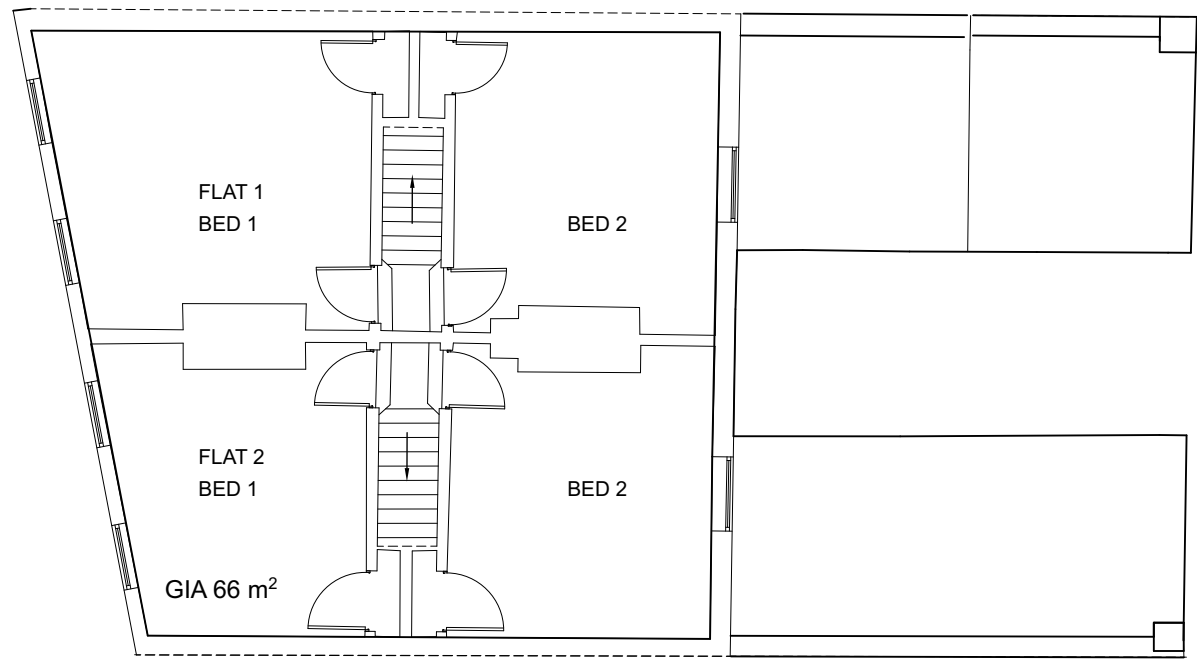


SECOND FLOOR

1:100

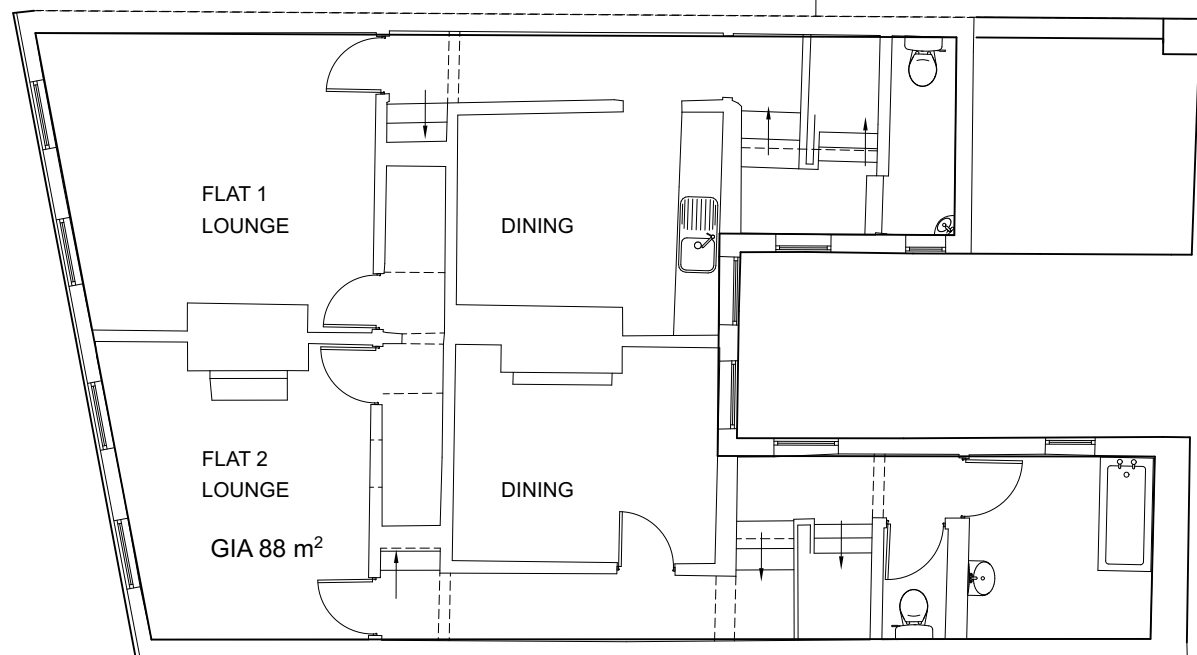


FIRST FLOOR

1:100

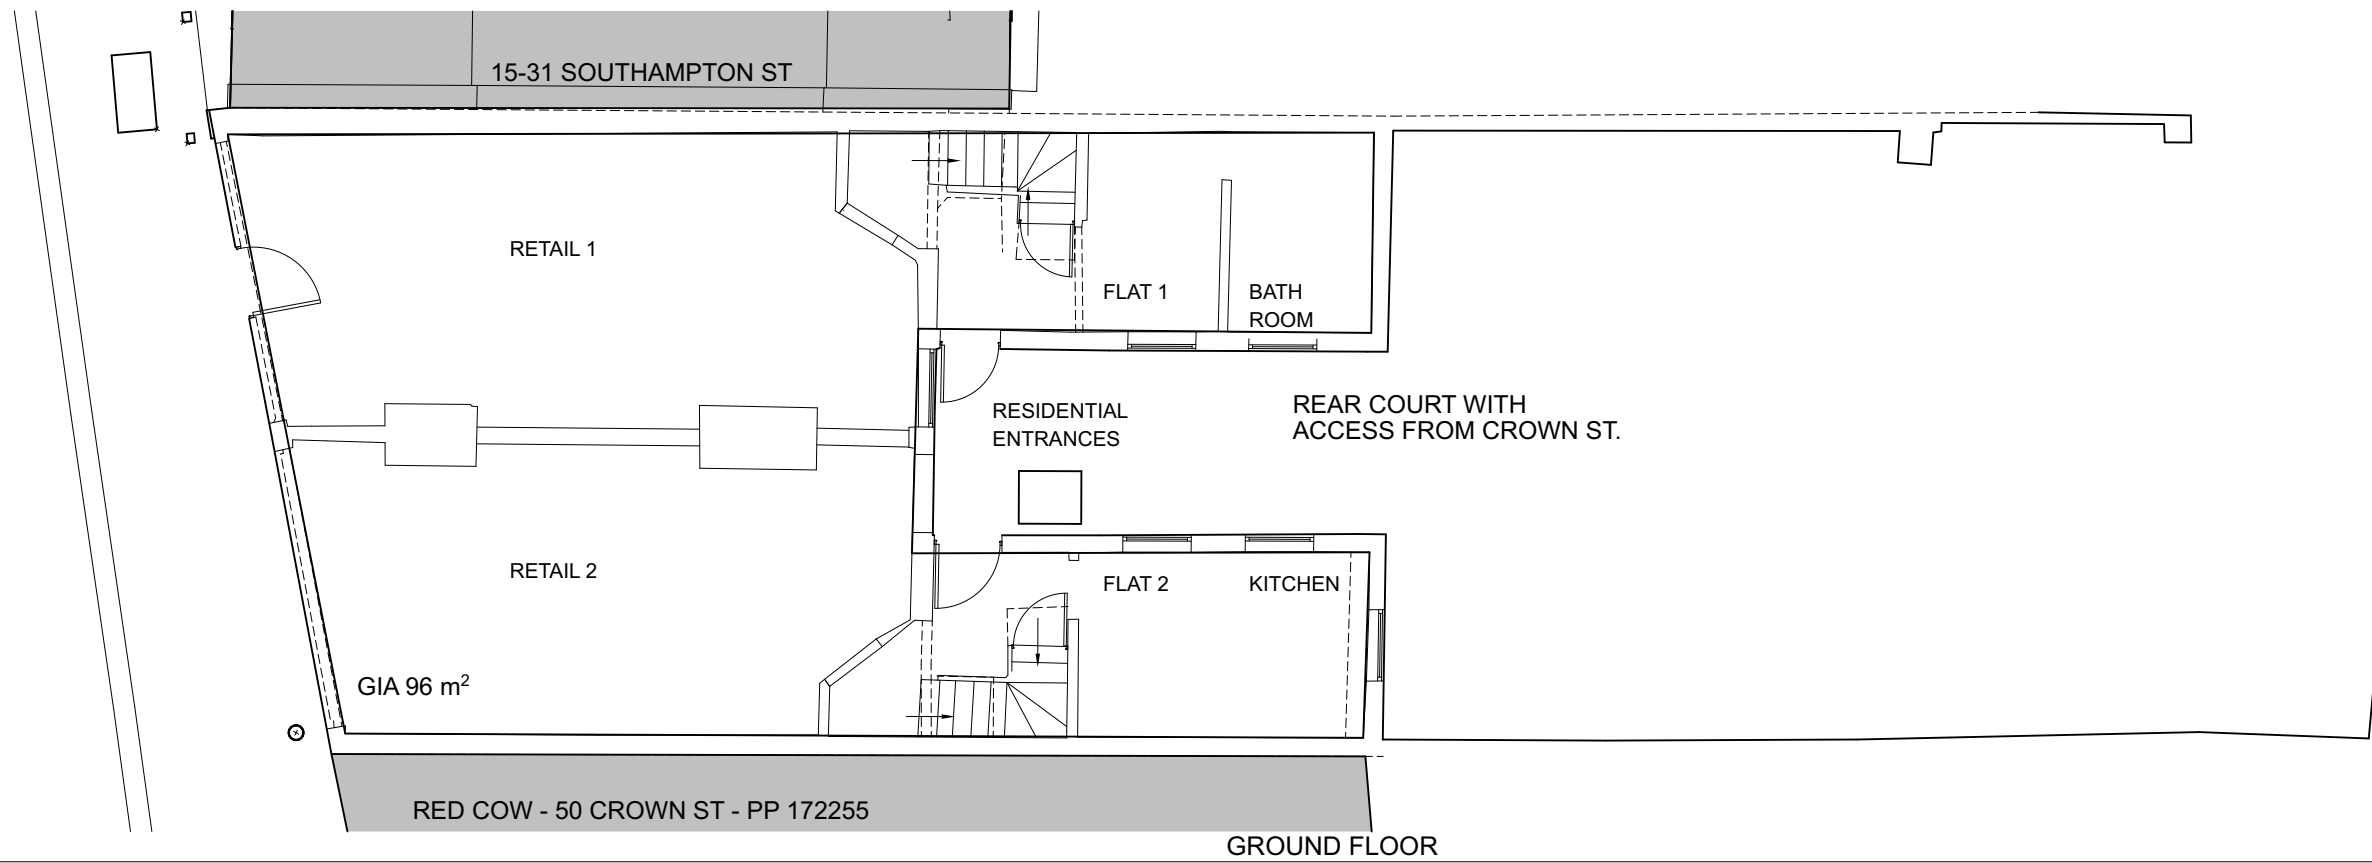

GROUND FLOOR

1:100

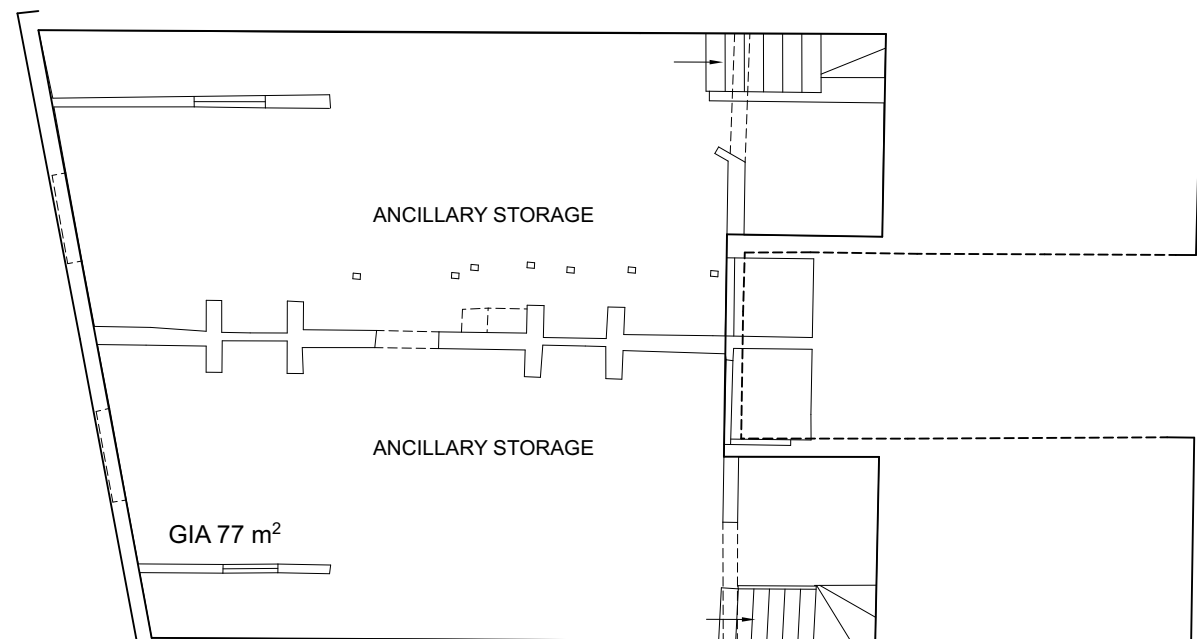


BASEMENT FLOOR

1:100



WEST (FRONT) ELEVATION

1:100

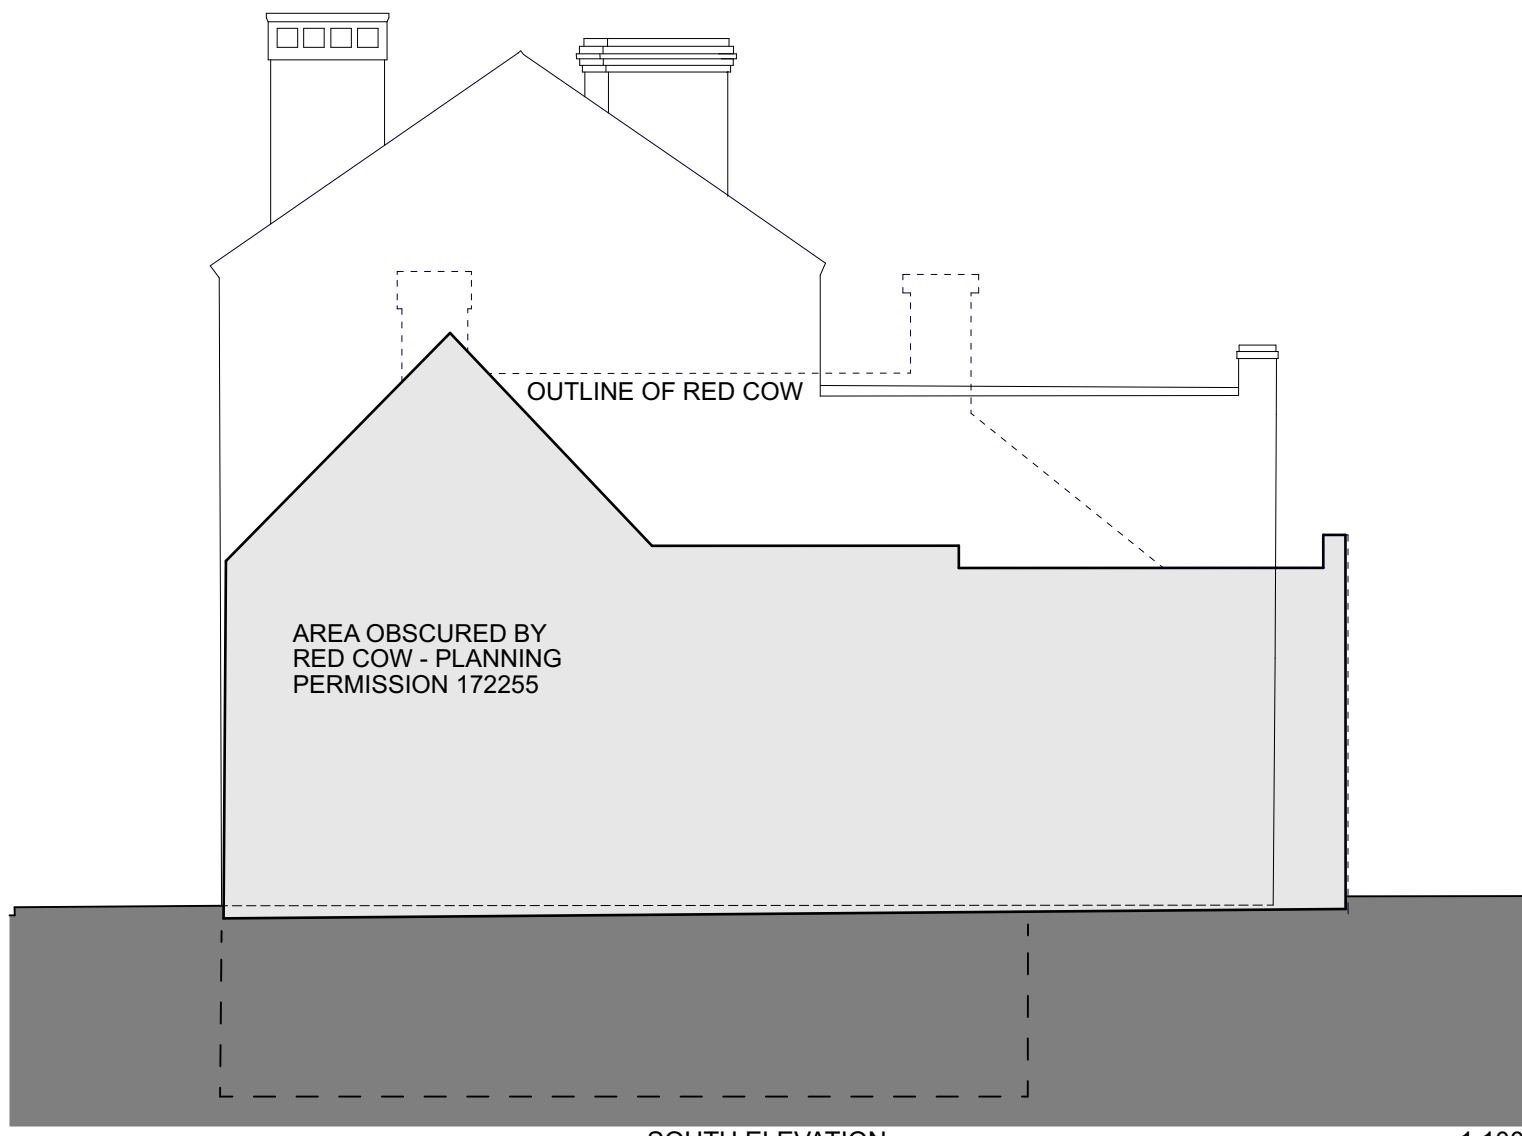


SOUTH ELEVATION

1:100




NORTH ELEVATION

1:100

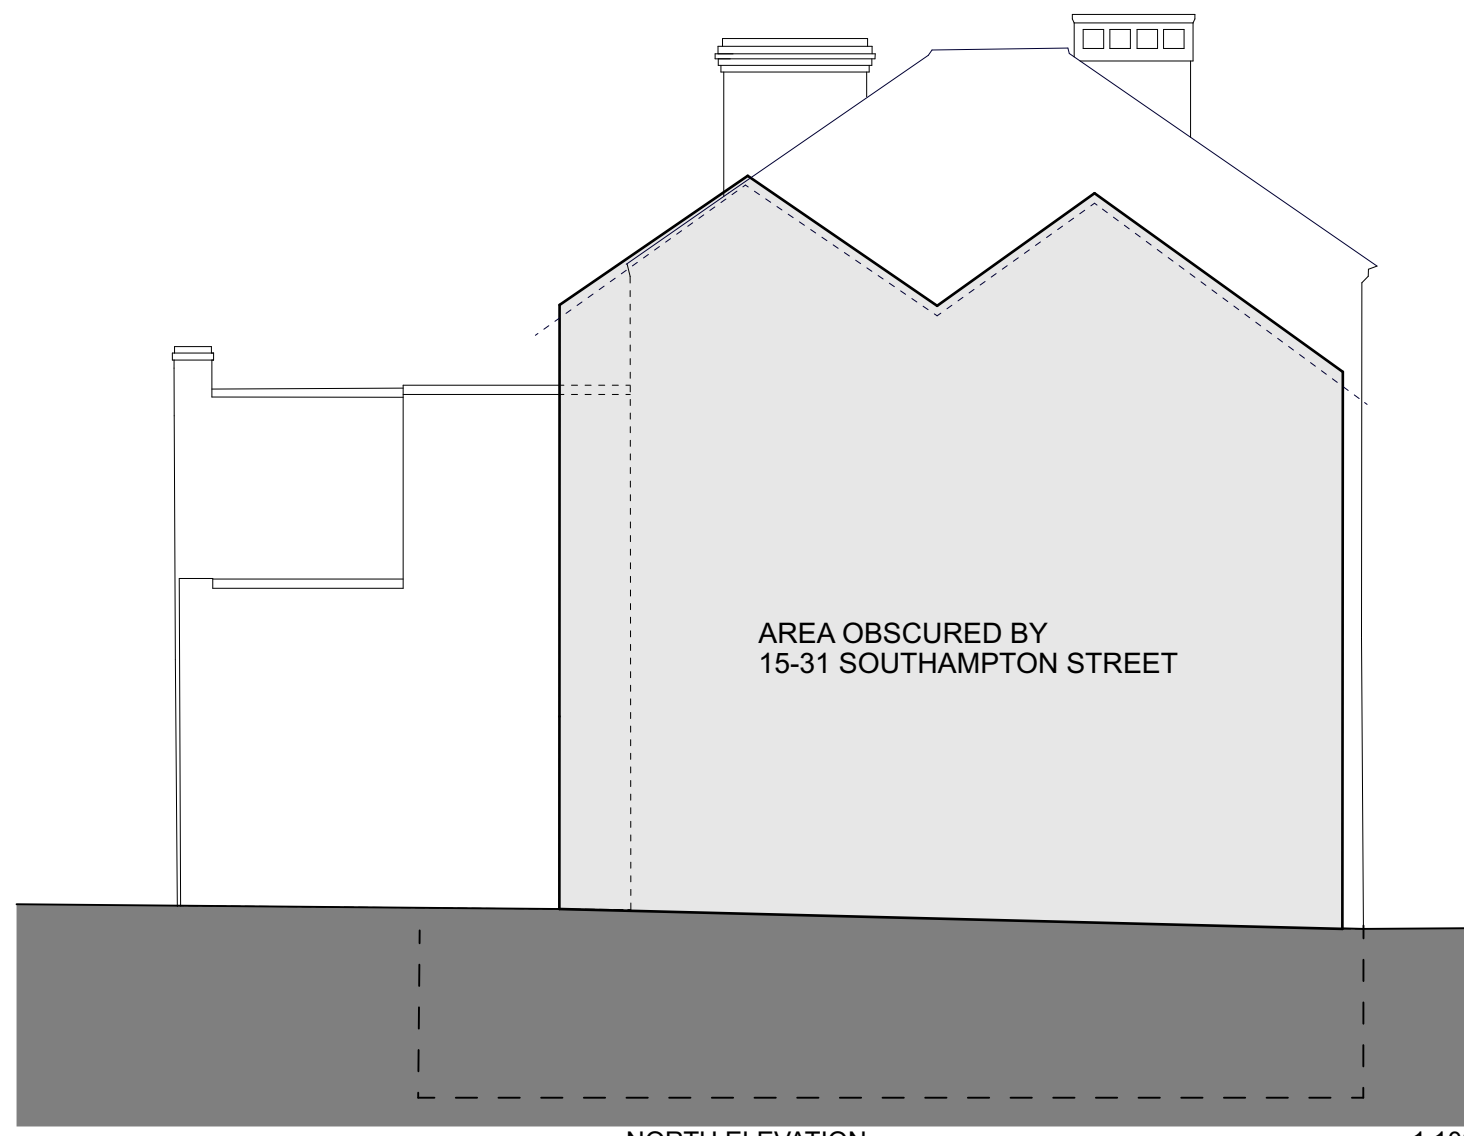


NORTH ELEVATION

1:100

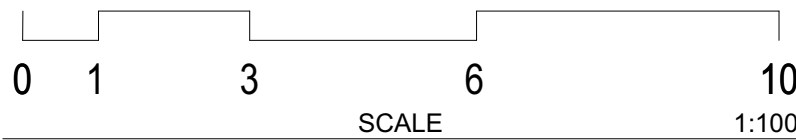

SCALE

1:100

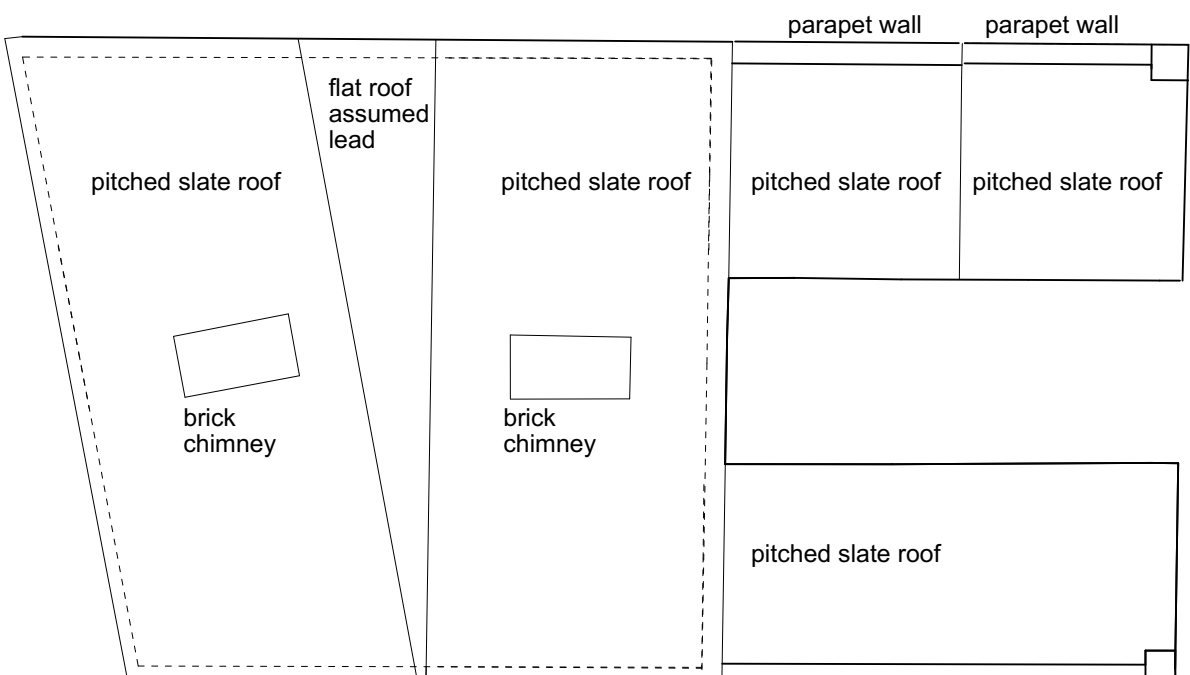

ROOF PLAN

1:100



INNER SOUTH ELEVATION

1:100



INNER NORTH ELEVATION

1:100

P6 020719 PLANNING ISSUE
P5 100619 PLANNING ISSUE
Revision History P: Preliminary C: Construction R: Record
Client


FORBURY HOMES

Job title
59-61 Southampton Street
Reading,
RG1 2QP

Existing Plans + Elevations

Scale @ Drawing Size Date Drawn Checked
1:100 @ A1 Jan 19 FM HW

Status
Preliminary

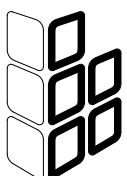

Hives Architects LLP
29 Castle Street
Reading RG1 7SB
0118 9587331 0118 9509854
admin@hivesarchitects.co.uk

hives architects

Project Drawing Revision

2759 010 P6