
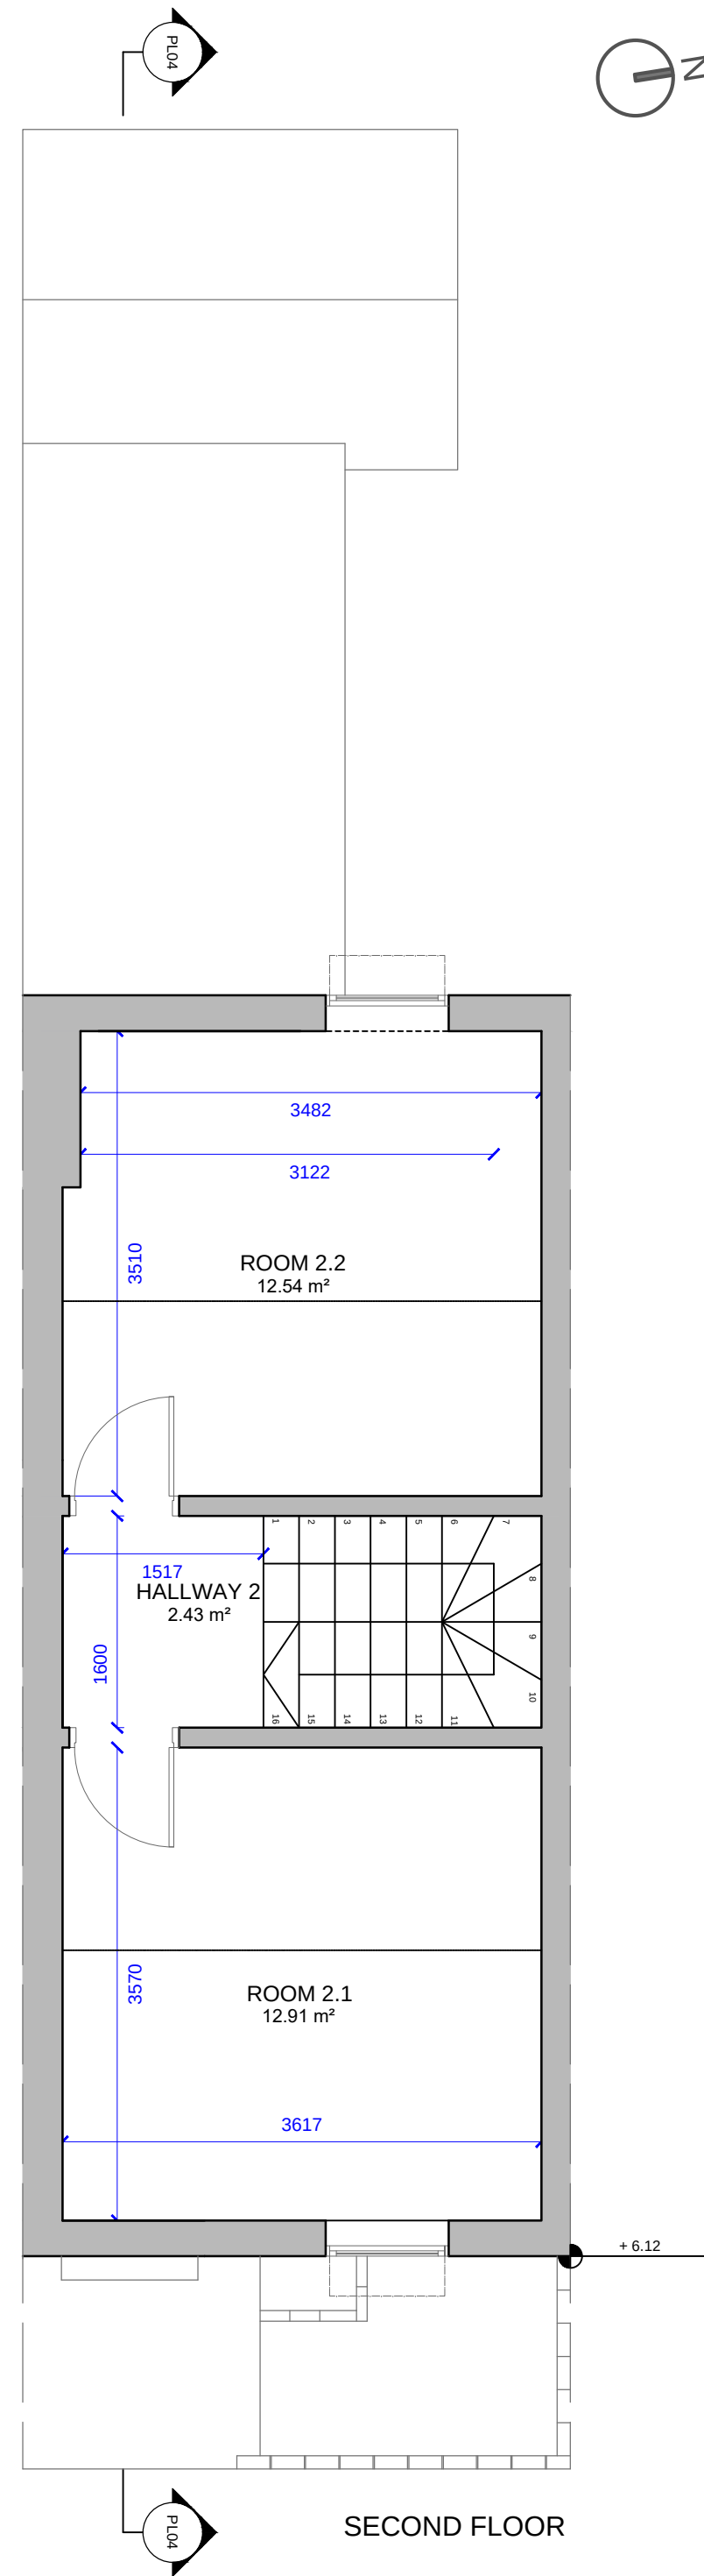
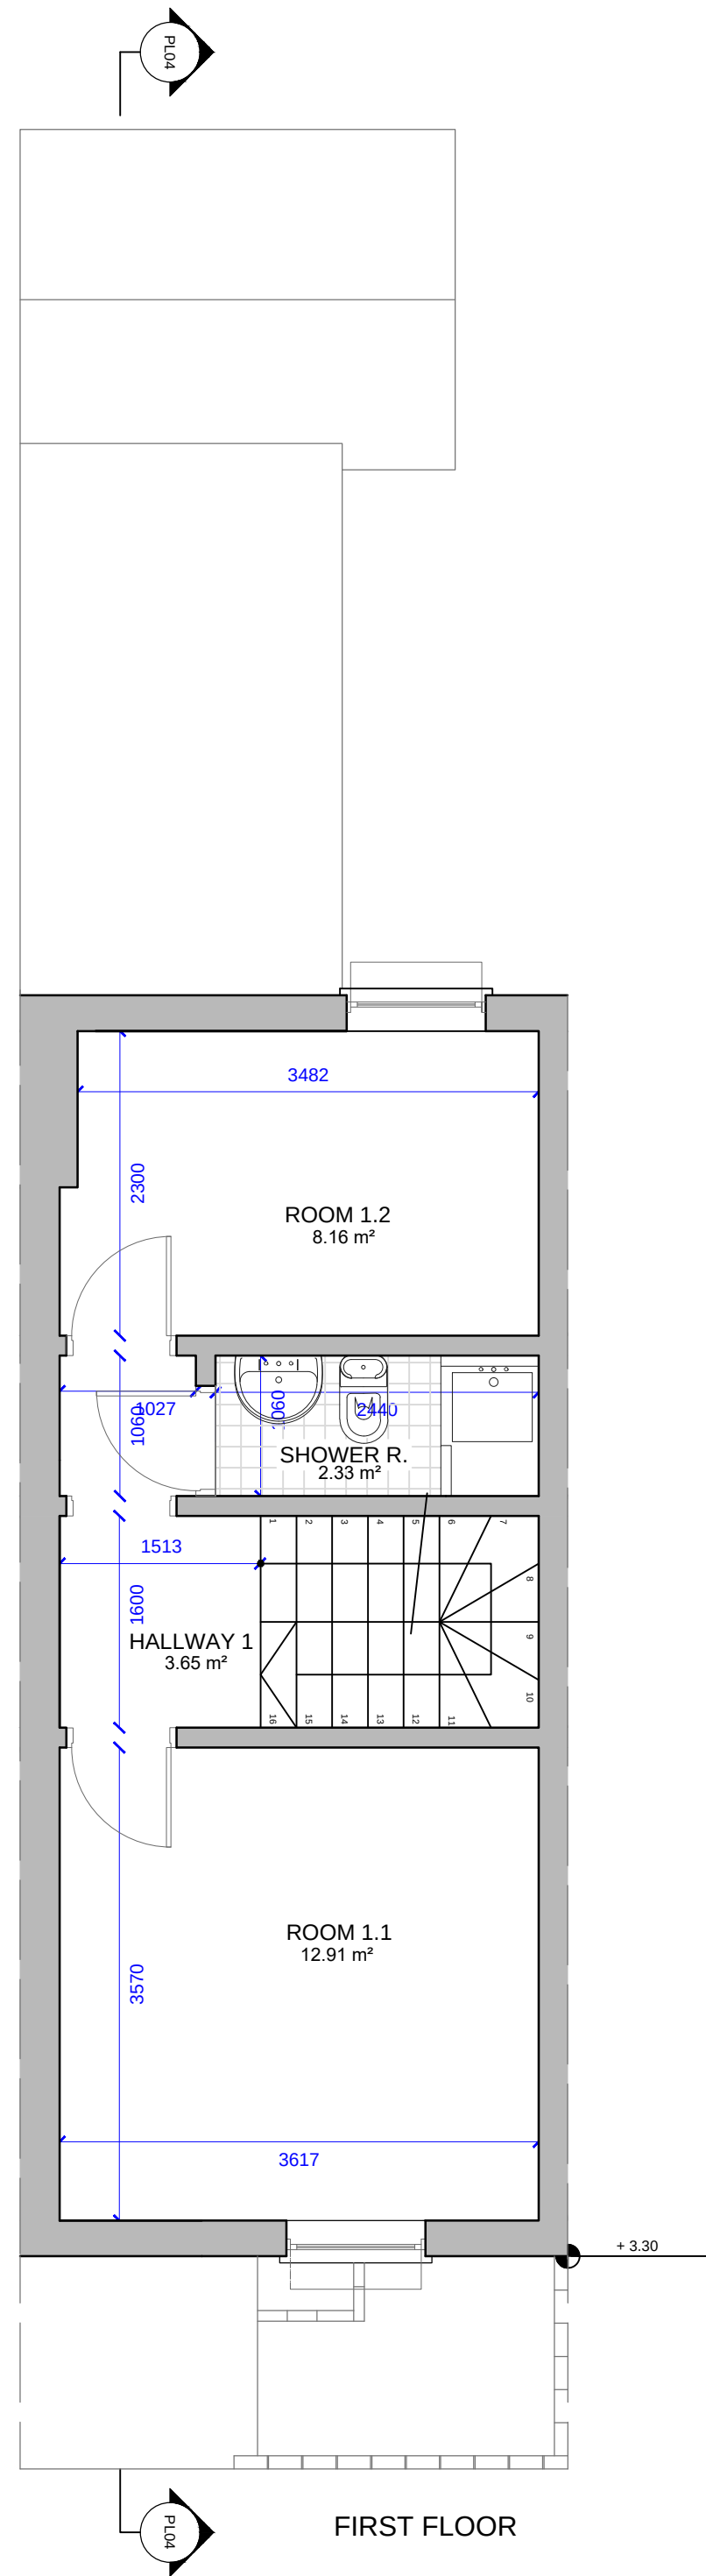
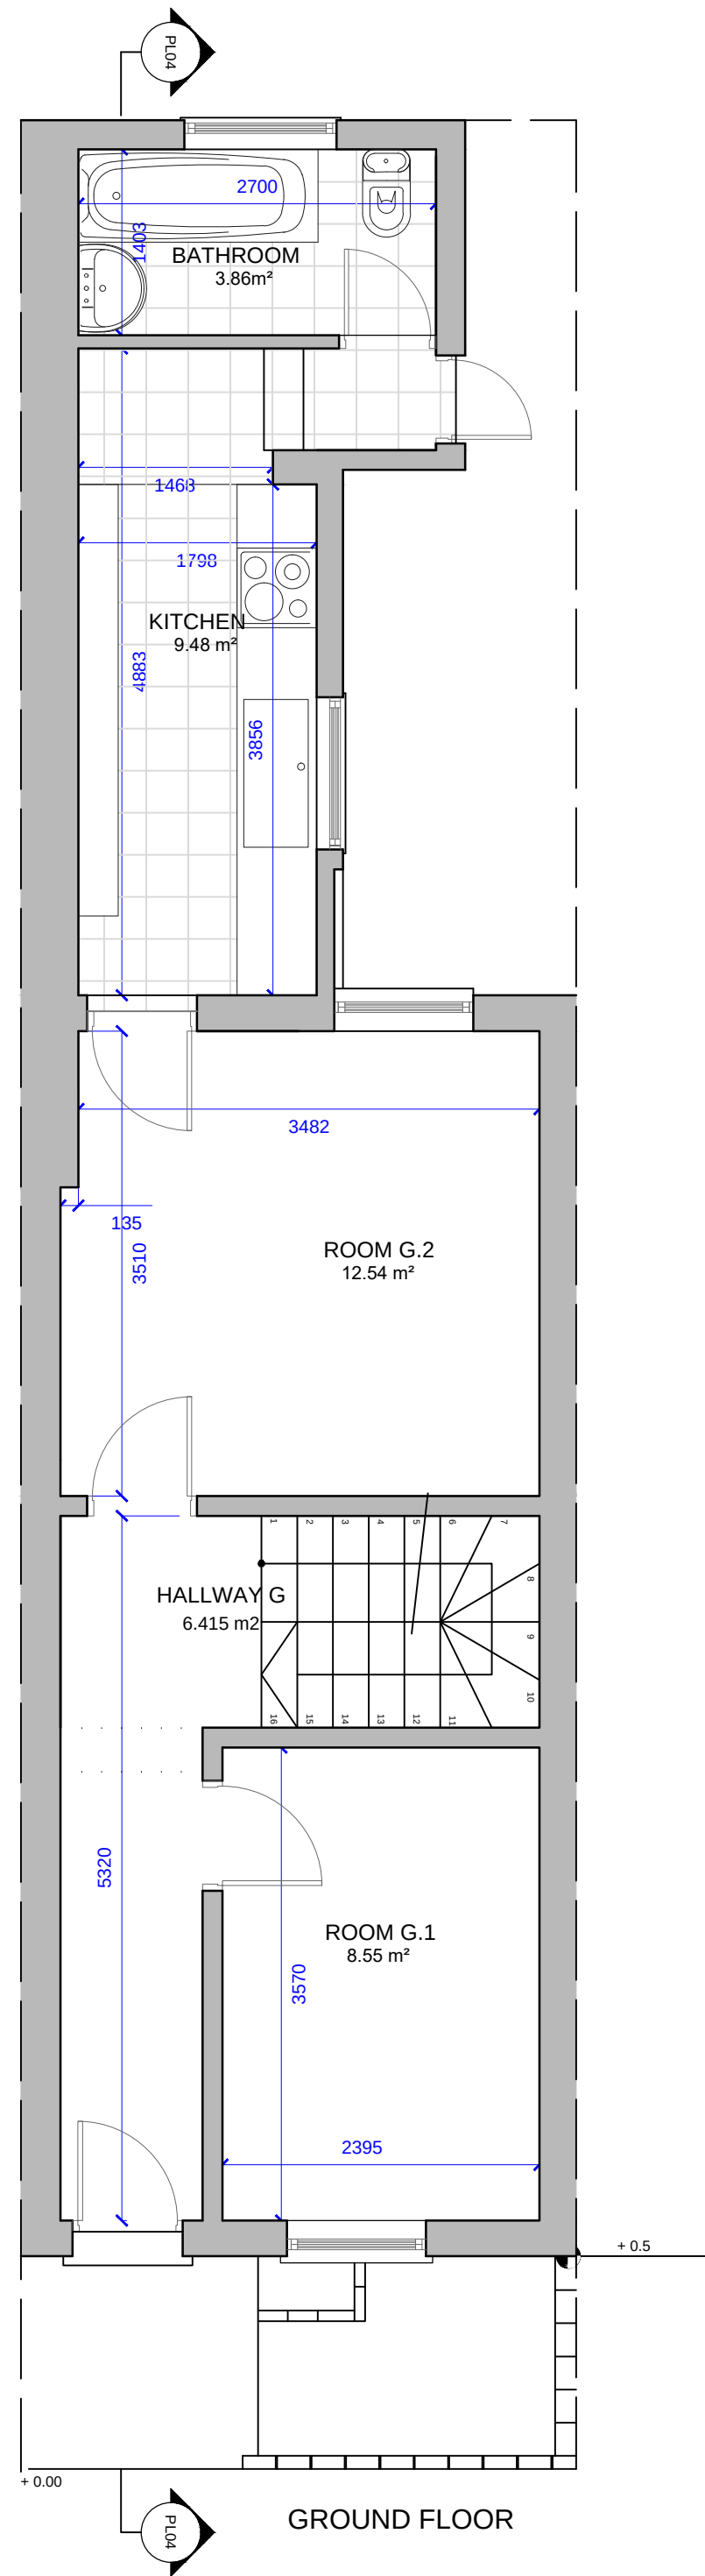


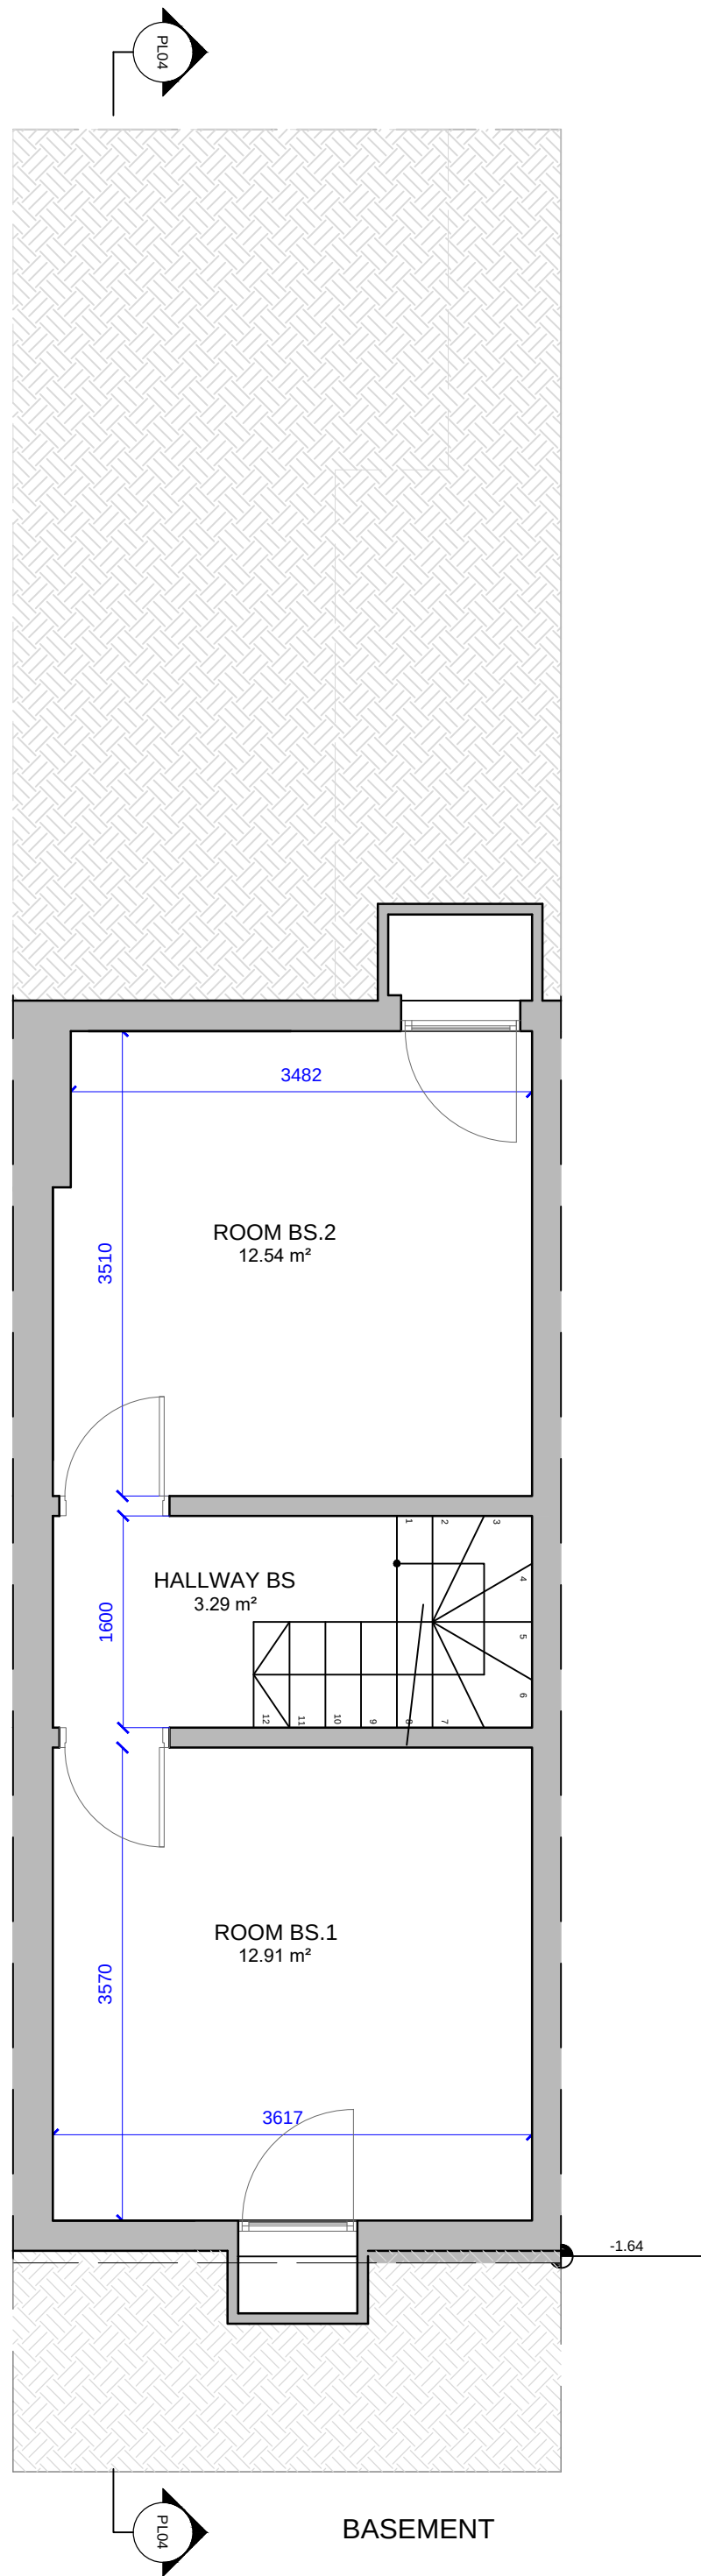

NOTES:	
SCALE: 1:50 @ A2	
PROJECT: FATHERSON RD	
DATE: 17/08/18	
ISSUE: INFORMATION	
TITLE: EXISTING FLOOR PLANS	
DRAWING: PL01	REVISION: P4