


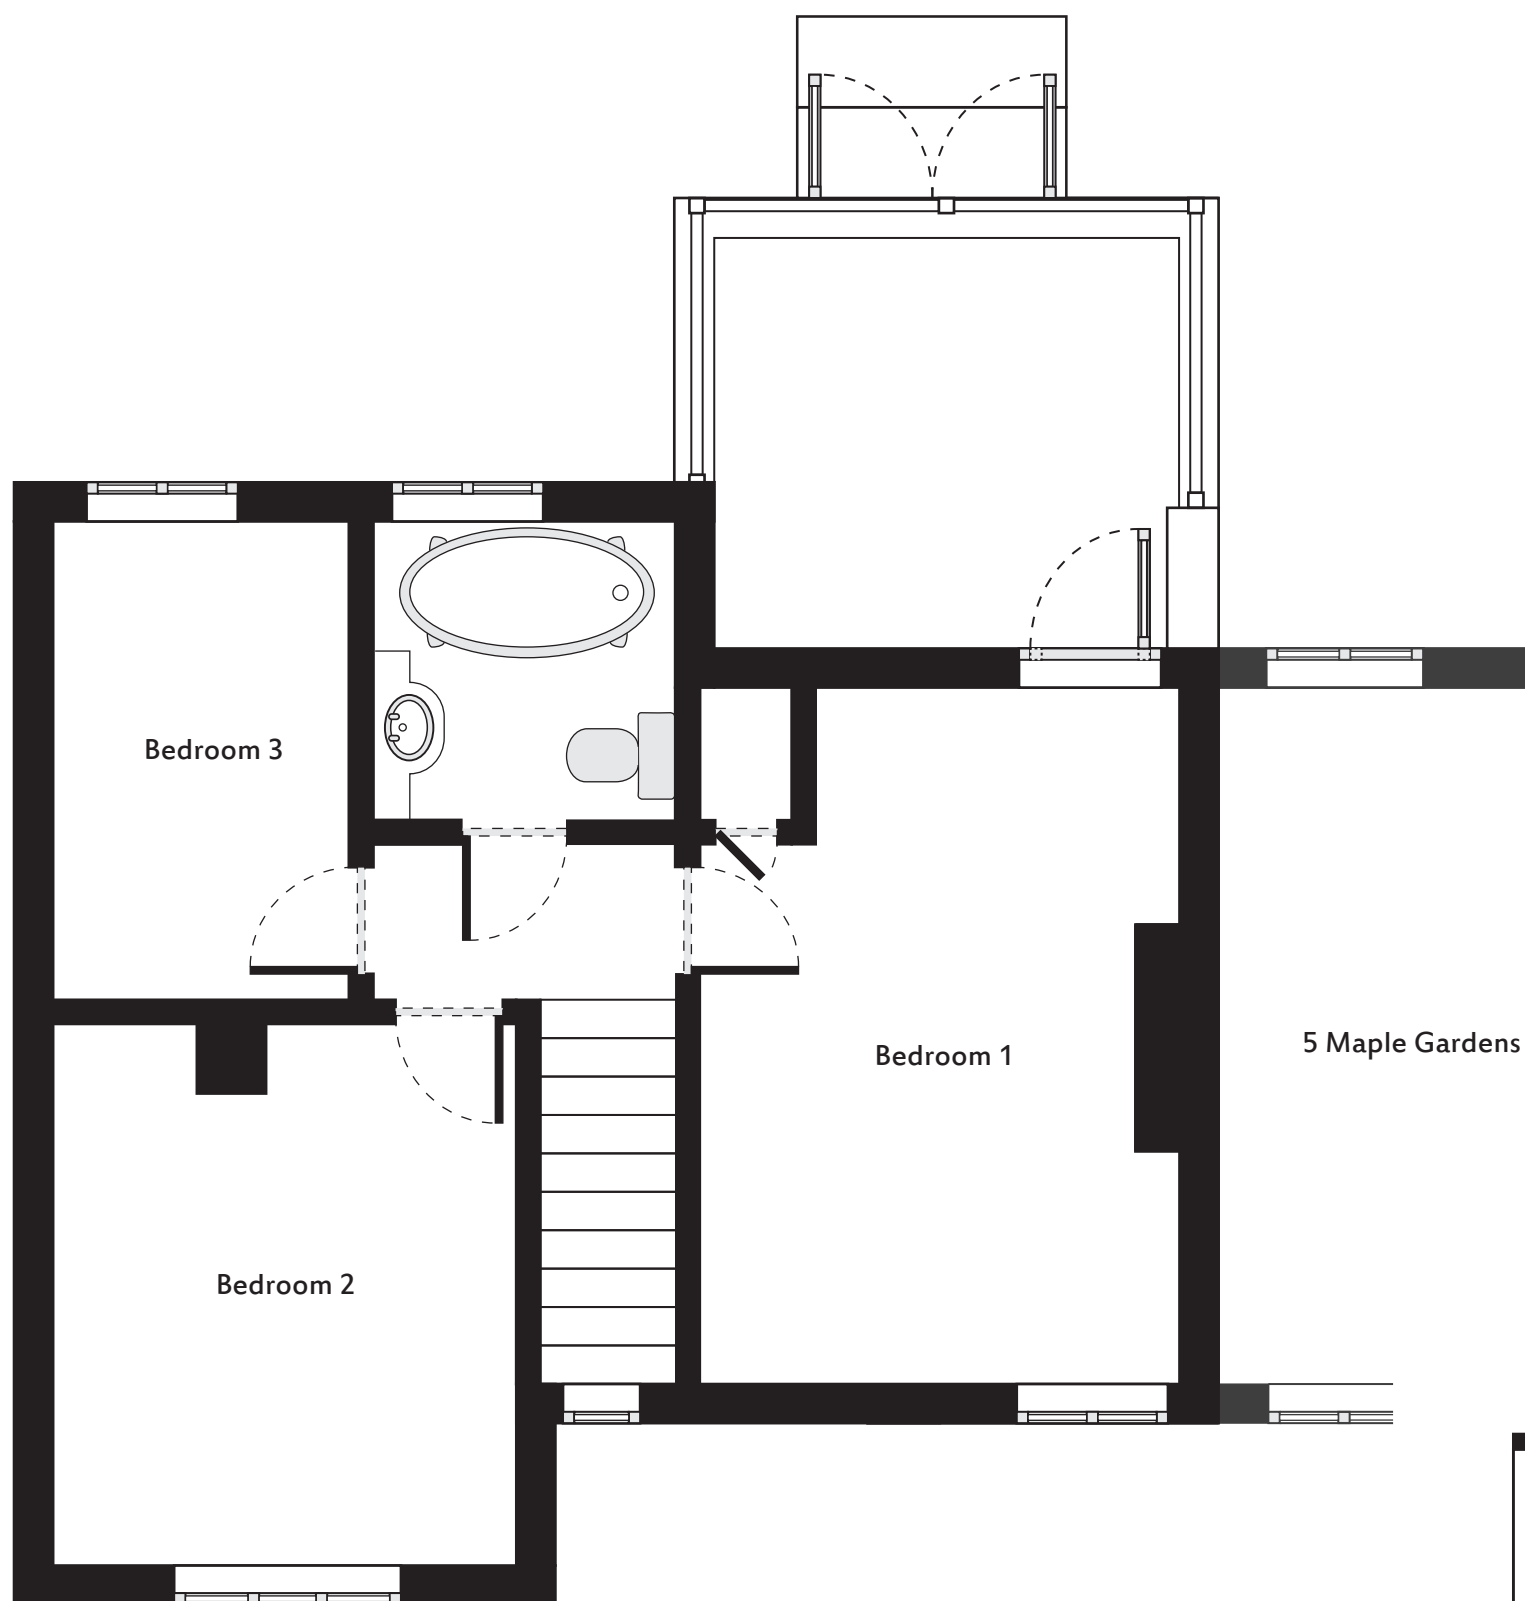

1m 2m 3m 4m

Existing First Floor Plan

Drawing Number - D18-EX02

Rev:

Scale: 1:50 @ A3

Date: 20/04/2018