



This drawing may be scaled with reference to the scale bar for planning application purposes only. Do not scale for any other purpose, use only annotated dimensions. All dimensions are to be checked by parties using the drawing, and any errors or omissions are to be reported to Weston & Co Architects Ltd.


Rev.	Date	Note	Author	Checked

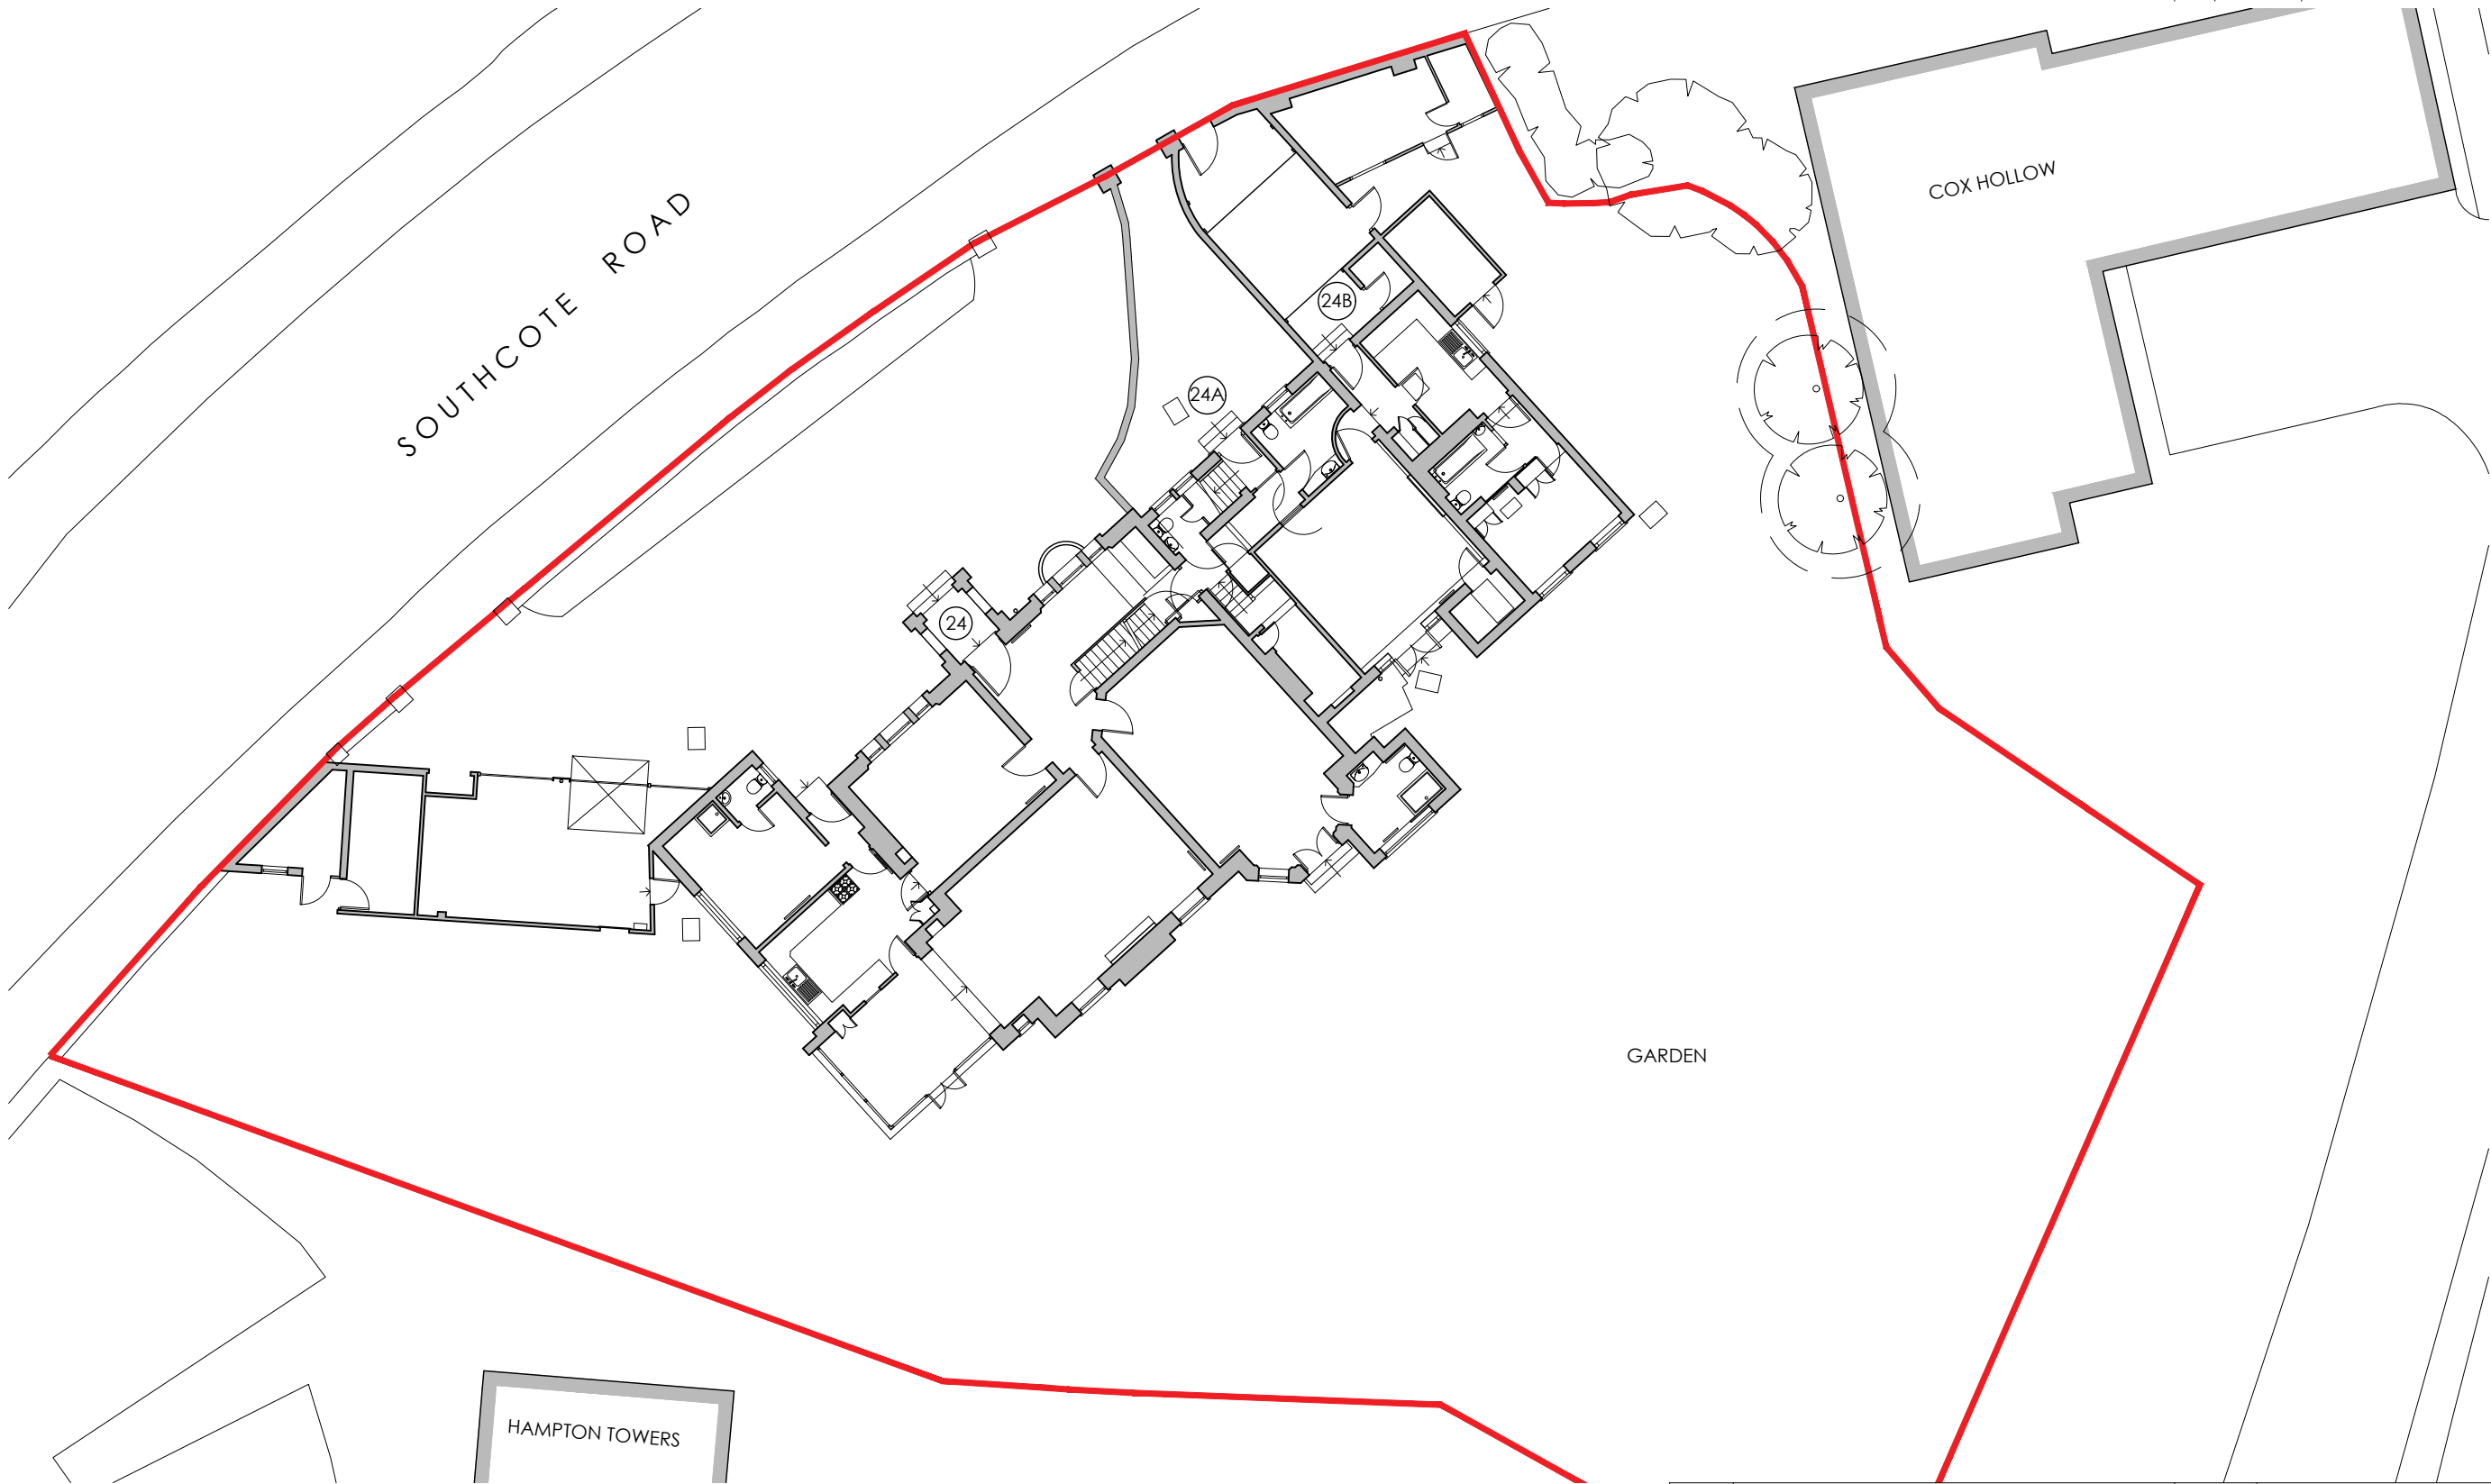

EXISTING SITE PLAN

 

Application Site Boundary

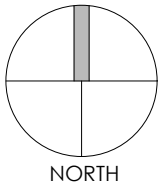

Project	Change of Use 24 & 24A Southcote Road Reading RG30 2AB					Drawing	Existing Site Plan			
						Job-Dwg Number	17010-PL-03		Rev.	-
Client	Turner Estates					WESTON + CO ARCHITECTS Watlington House 44 Watlington Street Reading, RG1 4RJ T. 0118 375 0252 www.weston-co.com				
Status	Planning									
Scale	1/200		Sheet Size A3							
Author	MW	Checked	CTW	Date	29/05/2018					