




LOCATION PLAN SCALE 1:1250

20 0 20 40 60 80 100

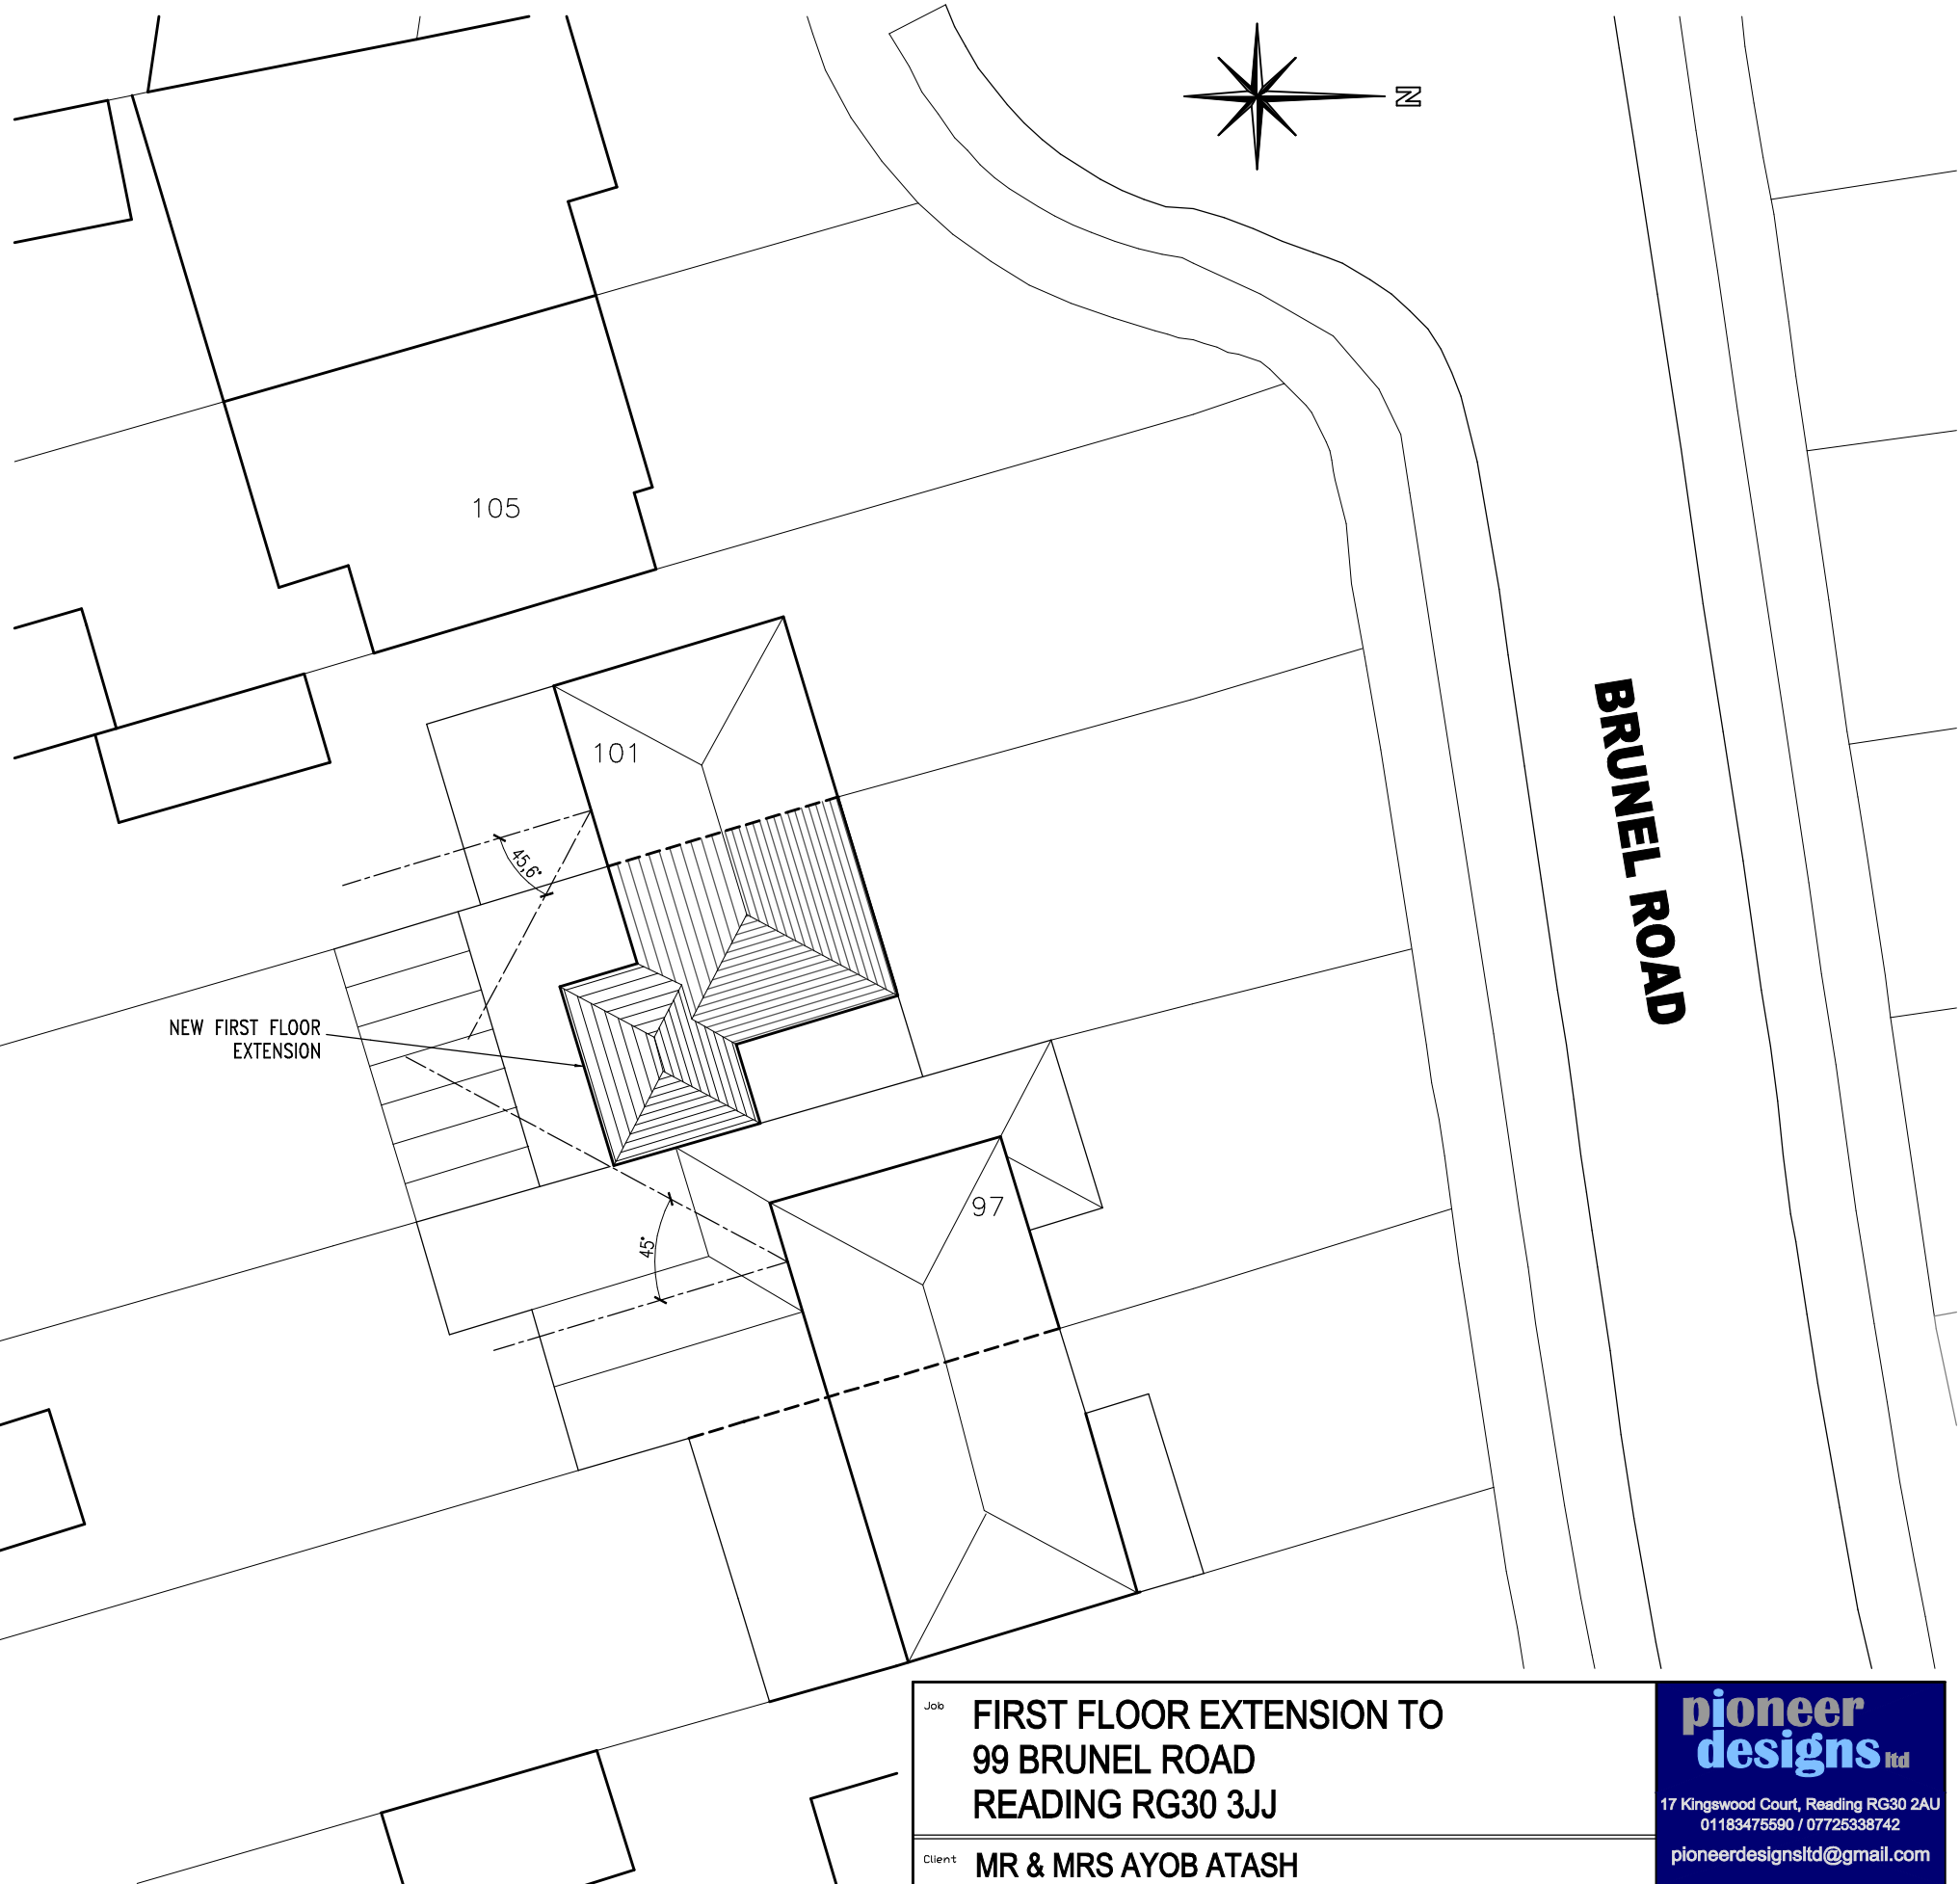

SITE PLAN

Job		FIRST FLOOR EXTENSION TO 99 BRUNEL ROAD READING RG30 3JJ		pioneer designs Ltd 17 Kingswood Court, Reading RG30 2AU 01183475590 / 07725338742 pioneerdesignsltd@gmail.com	
Client		MR & MRS AYOB ATASH			
Drawing		SITE PLAN / LOCATION PLAN			
Date		MAY 2018			
Scale		1:200 / 1:1250		Dwg. No. 180503-2A	