




Proposed North-West Elevation (A-A)

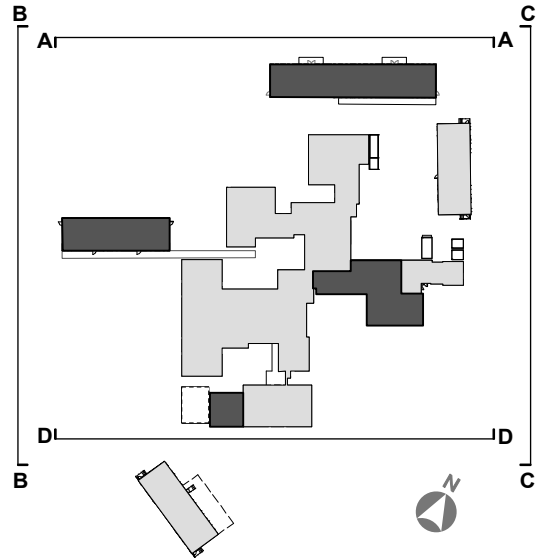

Proposed South-West Elevation (B-B)

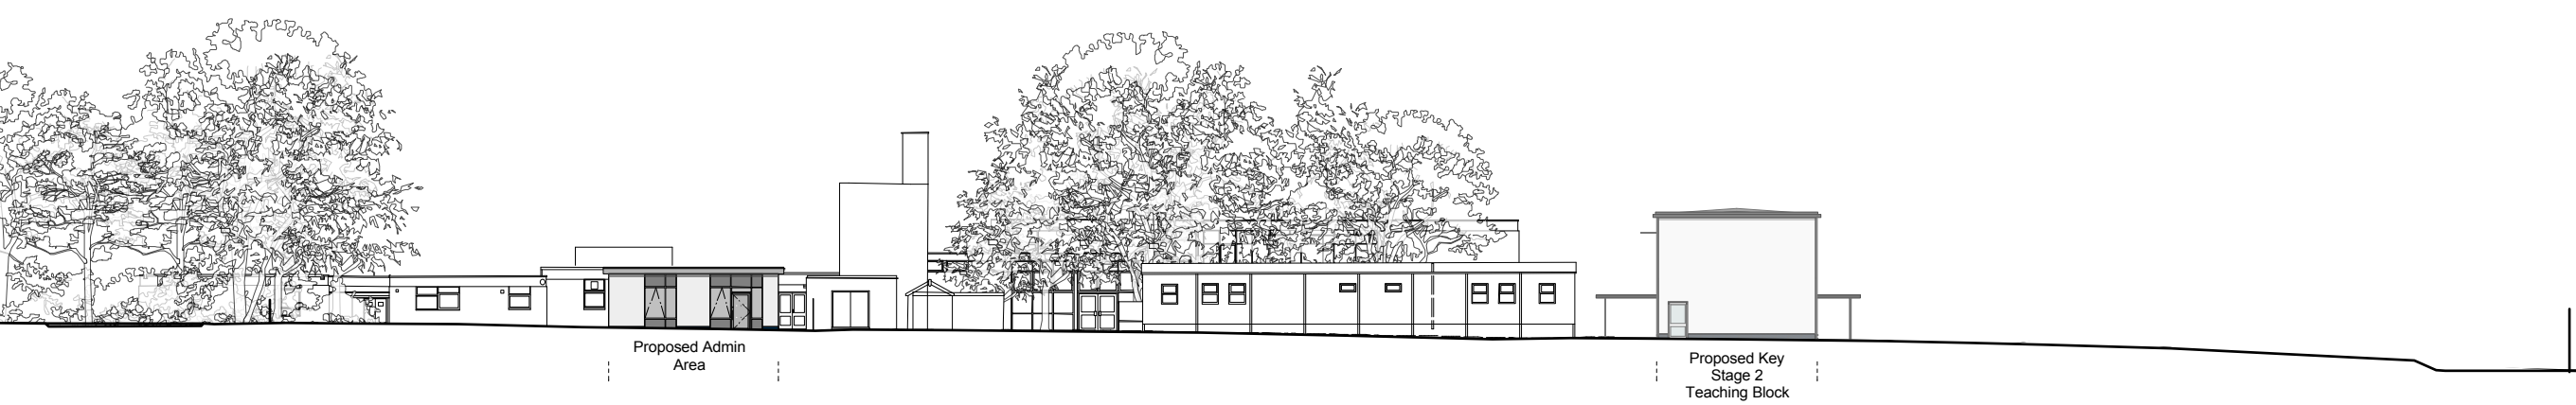

Proposed North-East Elevation (C-C)

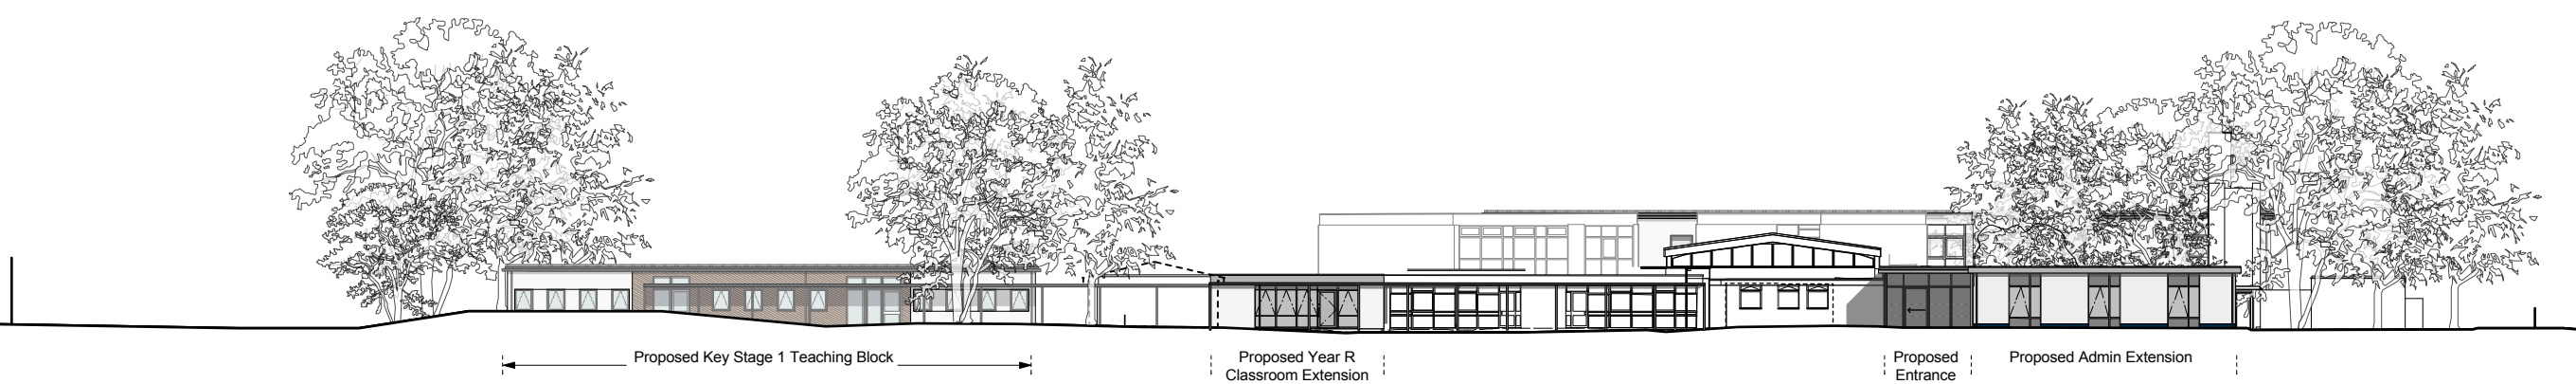

Proposed South-East Elevation (D-D)

Notes

1 This drawing is © copyright Hampshire County Council 2018. No unauthorised reproduction of any kind is permitted.

2 No Dimensions to be scaled from this drawing

3 This map is reproduced from Ordnance Survey material with the permission of Ordnance Survey on behalf of the controller of Her Majesty's Stationery Office © Crown copyright. Unauthorised reproduction infringes Crown Copyright and may lead to prosecution or civil proceedings. (100019180), (2017)

rev	description	date	by
P1	Issued for Planning	26/01/18	RS
P2	Updated KS1 Elevations	12/06/18	

Hampshire County Council

HCC Property Services,
Three Minsters House,
76 High Street, Winchester SO23 8UL.
tel: (01962) 847801

PROJECT

**Moorlands Primary School
Expansion to 3FE
Church End Lane**

SCALE

1:200 @ A1
1:400 @ A3

DATE

26.01.18

DRAWN

RS

CHKD

HD

DRAWING No.

E03153-A-3006

REVISION

P2

PLANNING

SHEET CONTENTS

Proposed Site Elevations