
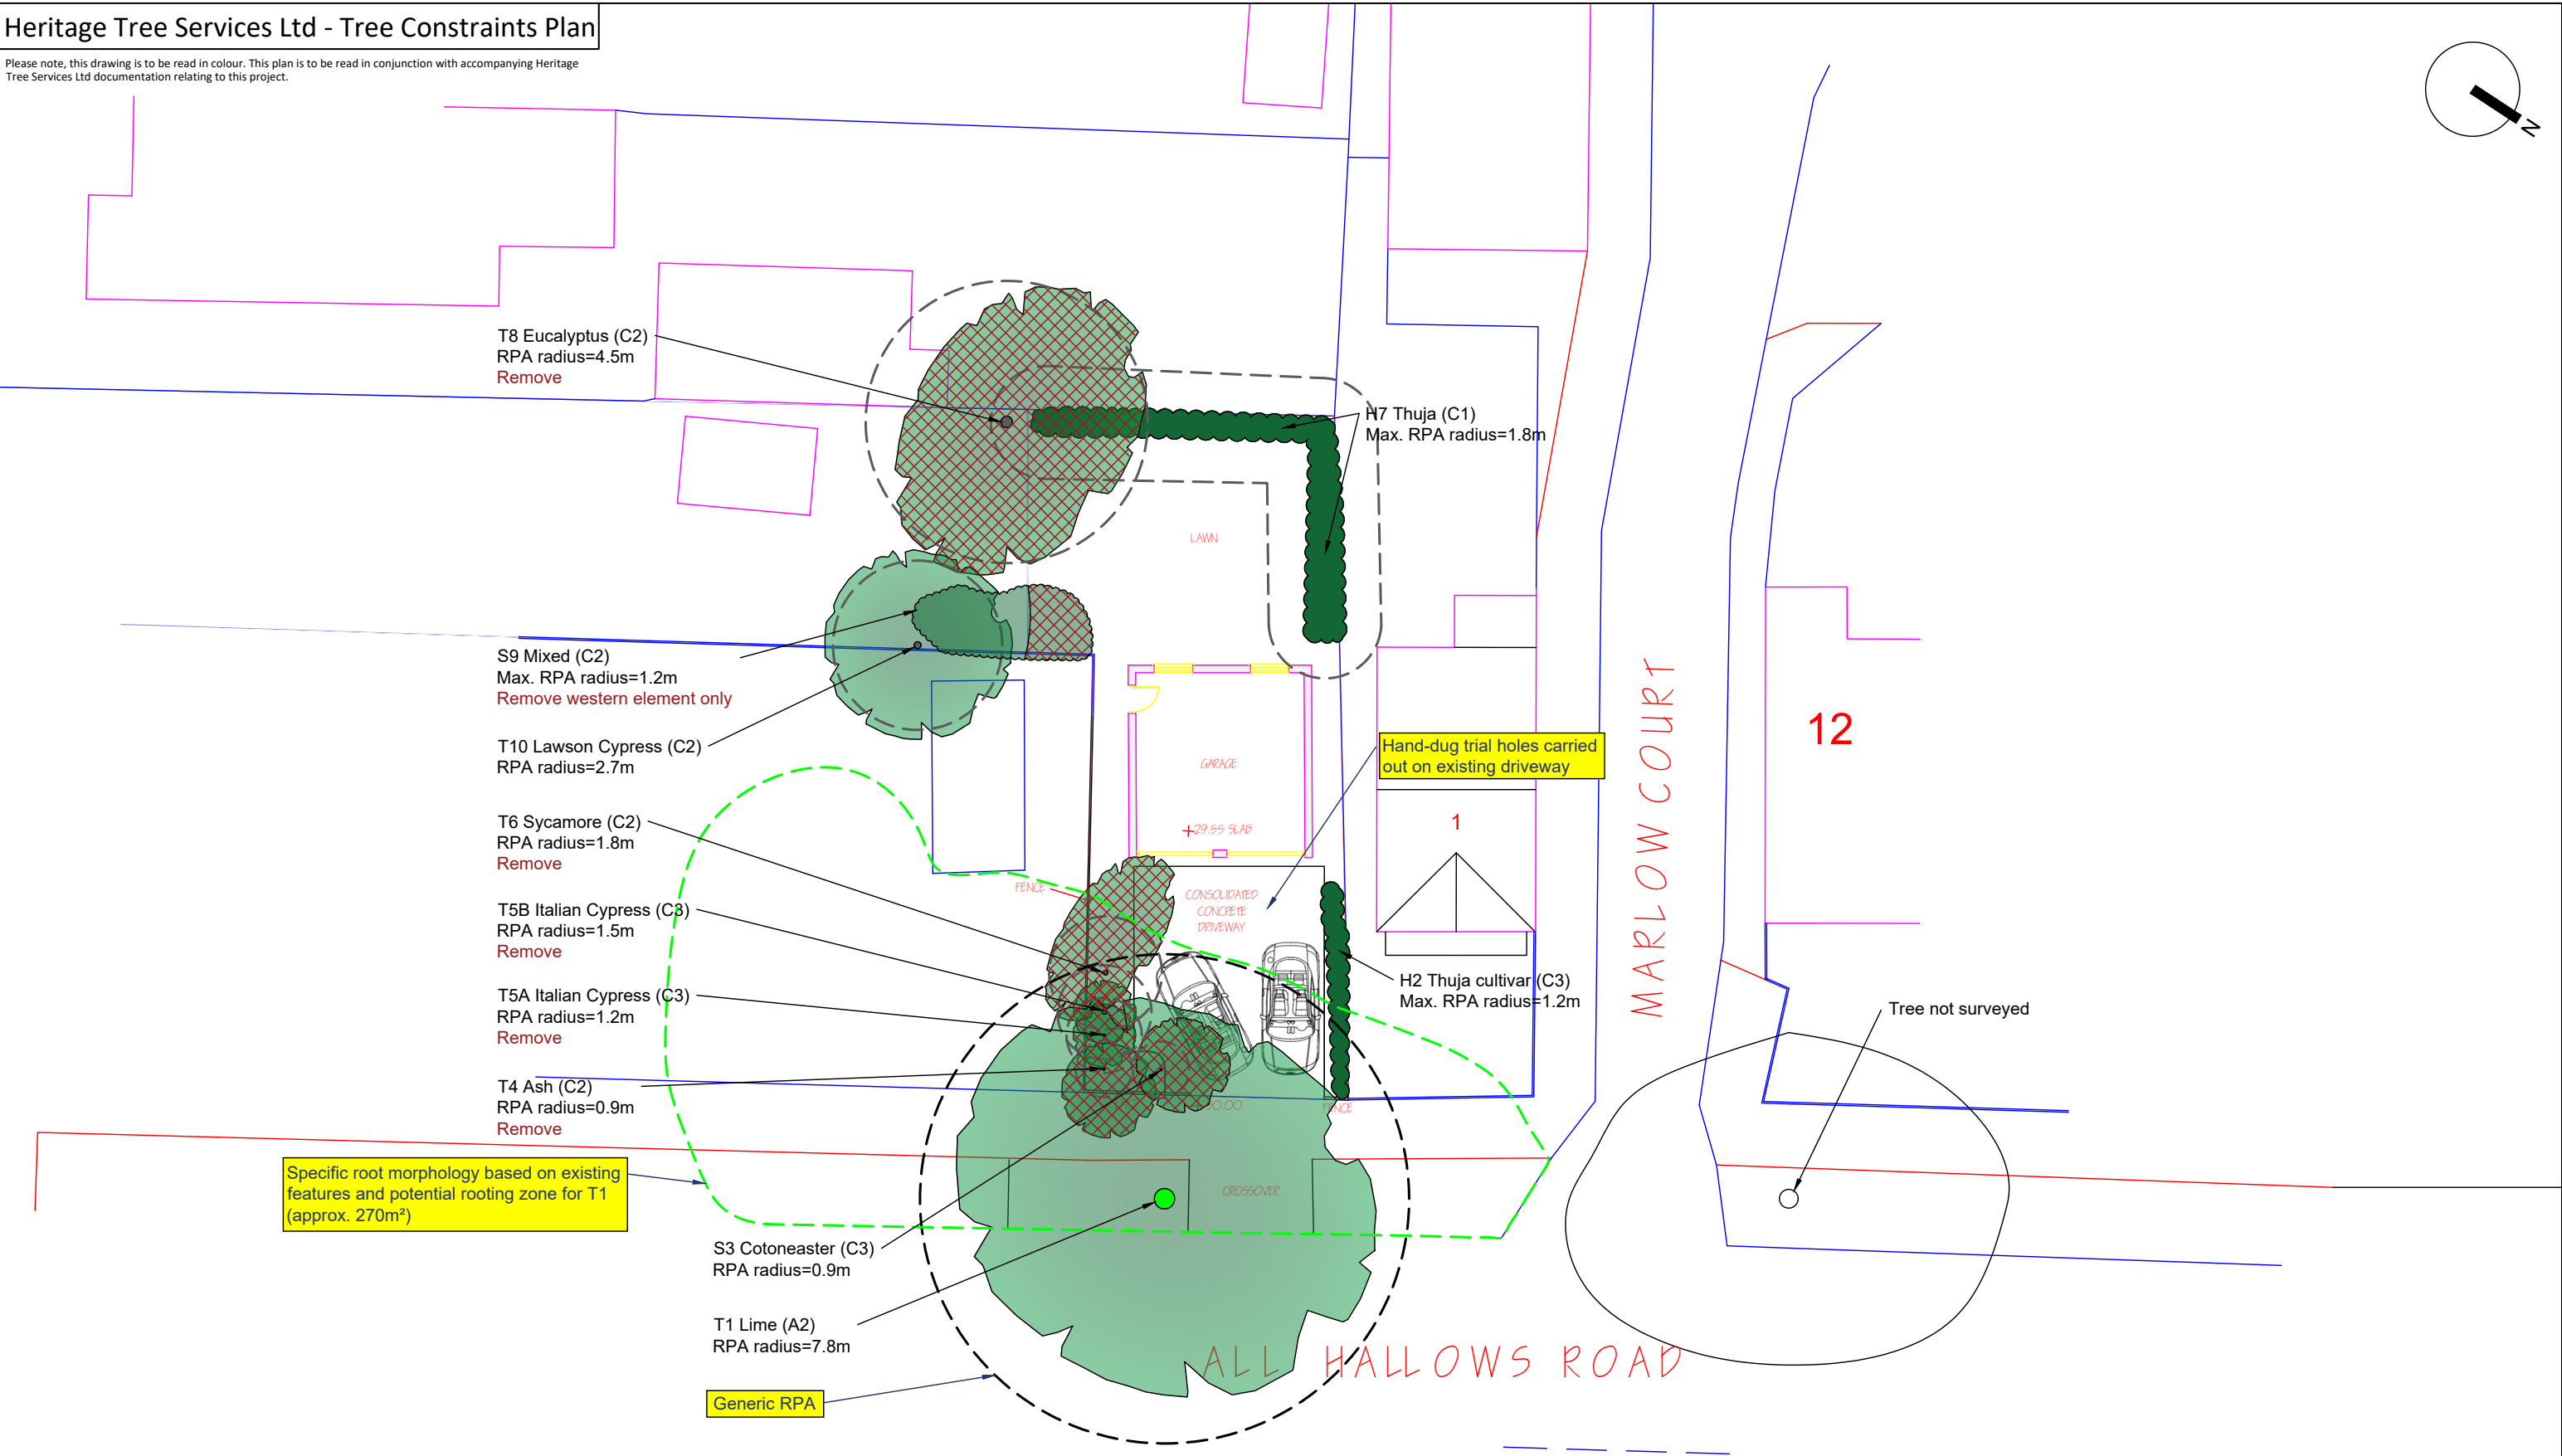



Heritage Tree Services Ltd - Tree Constraints Plan

Please note, this drawing is to be read in colour. This plan is to be read in conjunction with accompanying Heritage Tree Services Ltd documentation relating to this project.

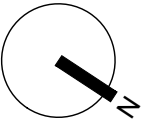

Existing site plan

BS:5837 (2012) Arboricultural Key

 

Notes:
Canopy spreads have been estimated in metres at four cardinal points to derive an approximate representation of the crown.

Root Protection Areas (RPA) have been calculated from measuring the stem diameter of the tree/shrub at 1.5m above ground level, and are plotted as dotted circles around the tree stem.



A category tree (surveyed tree of high quality)



B category tree (surveyed tree of moderate quality)



C category tree (surveyed tree of low quality)



U category tree (surveyed tree unsuitable for retention)



Trees due for removal to facilitate development



Heritage Tree Services Ltd
Professional Arboriculture
T: 01491 681185 - M: 07768 113114
E: admin@heritagetreeservices.co.uk
www.heritagetreeservices.co.uk



Revision	Date	Details
Client	Paul Coldwell	
Site	190 Henley Road, Caversham RG4 5LN	
Drawing Title	Tree Constraints Plan	
DWG No.	HTS-TCP-01A	Scale 1:200@A3
Date	13/12/18	