



NOTES
For use in the precise named location only.

Copyright reserved by Pitch Architects Limited

FIRST FLOOR PLAN

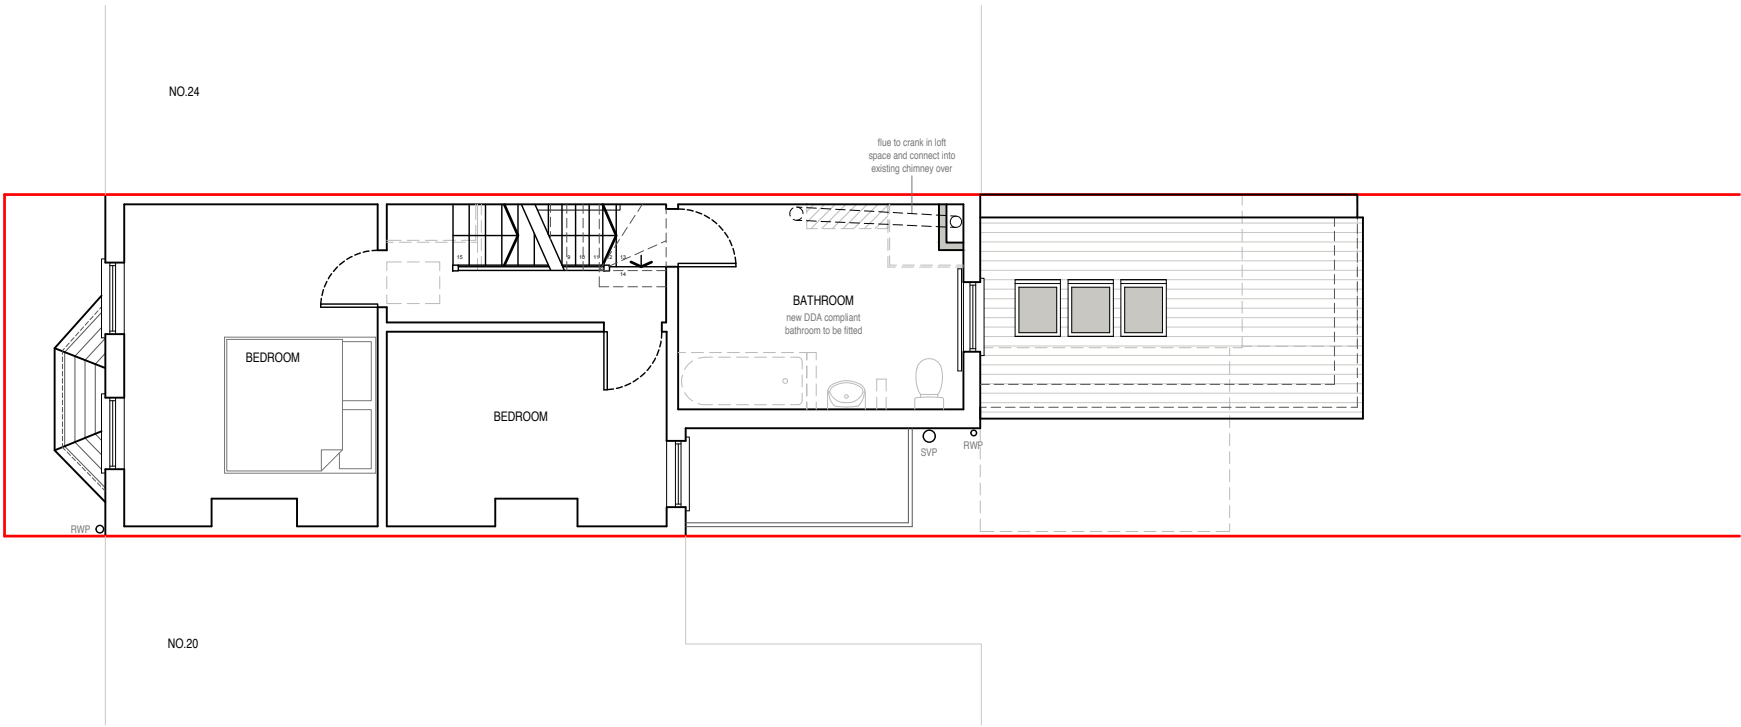

GROUND FLOOR PLAN

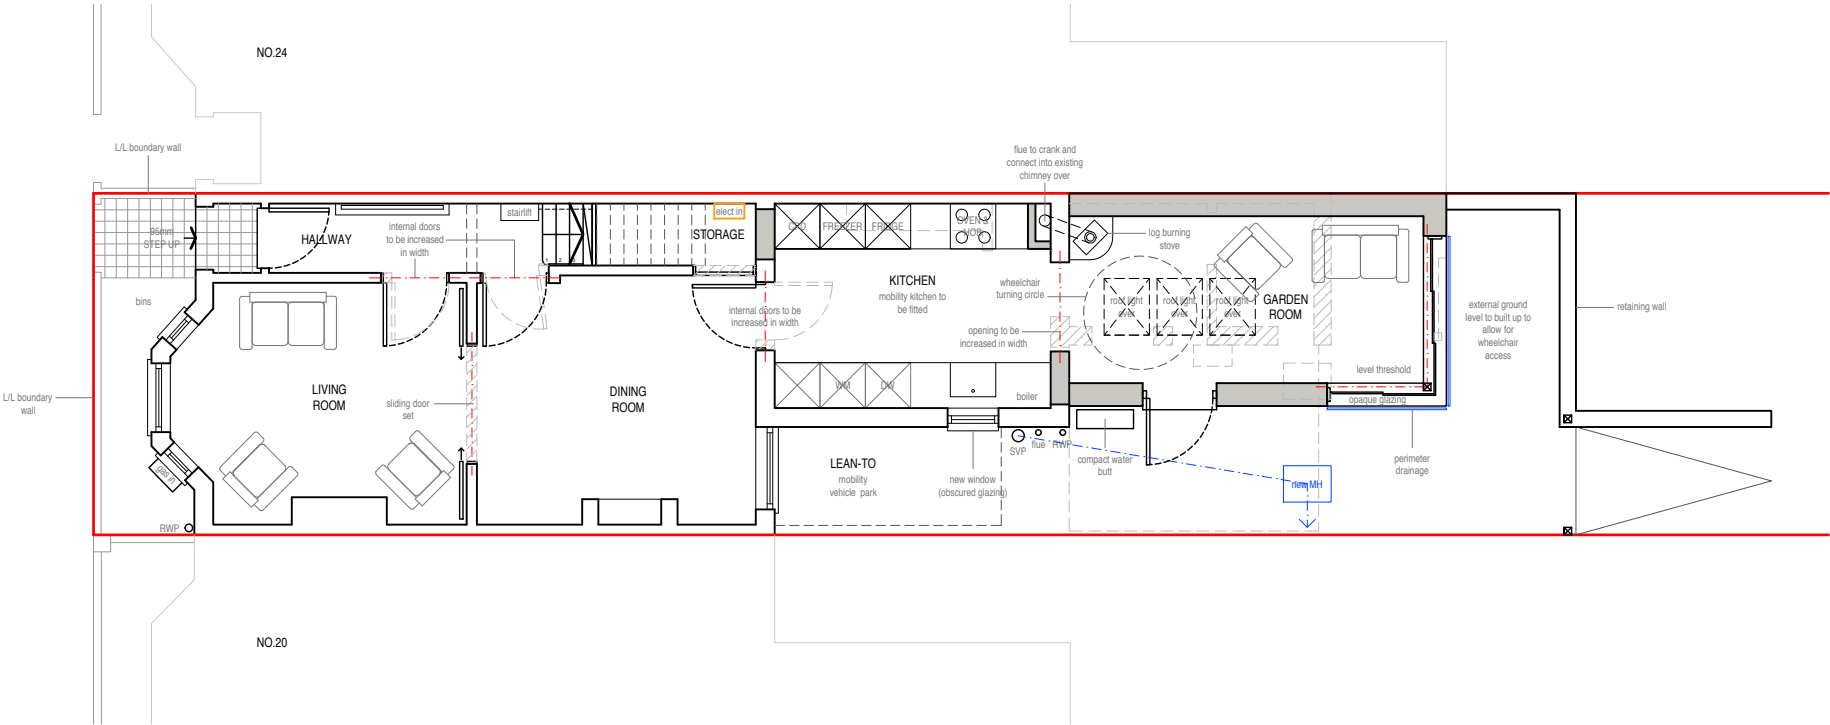

Scale Bar (1:100)

0 2 4

Rev - A Date - 30/11/18 Revision - Rear extension width reduced.

pitch.
ARCHITECTS

a. 33 Shepherds Lane,
Caversham,
Reading,
Berkshire,
RG4 7JJ
t. 0118 948 4618
e. info@pitcharchitects.co.uk
w. www.pitcharchitects.co.uk

Project Title
**Proposed Alterations
to
22 Rectory Road,
Caversham,
RG4 7SH**
Client Name
Mr Davey & Ms Ball

Drawing Title
Proposed Floor Plans
Drawing Scale
1:100 @ A3
Date
Sept '18
Status
Planning
Drawn/checked
KM/KM
Drawing Ref
18046 - DD - 002
Rev
- A

© Pitch Architects Limited