



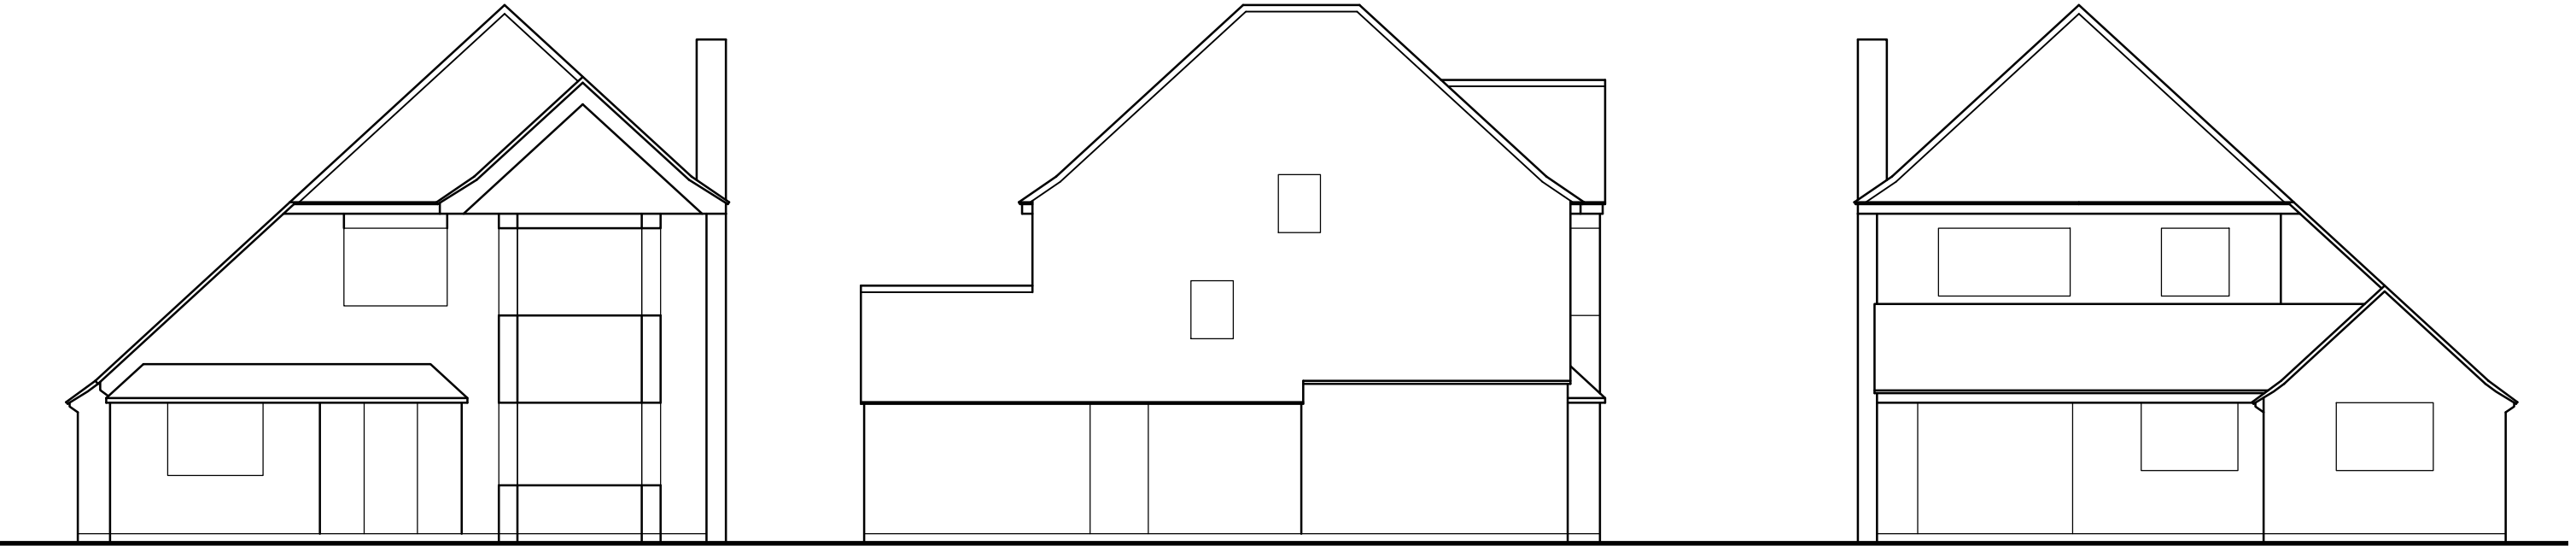


FRONT ELEVATION

SIDE ELEVATION



REAR ELEVATION

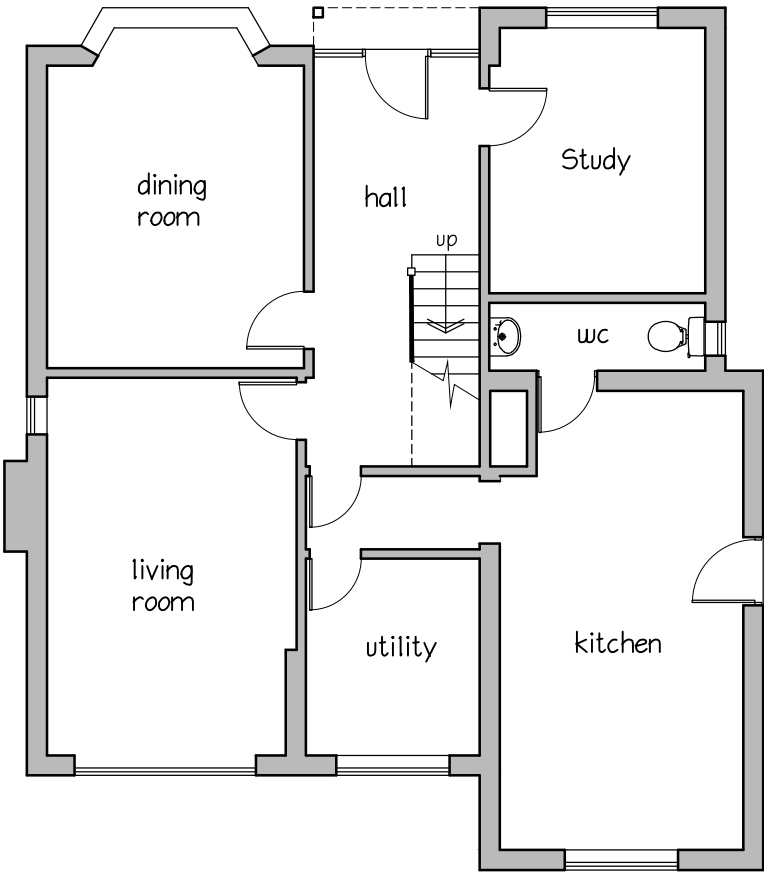

GROUND FLOOR PLAN

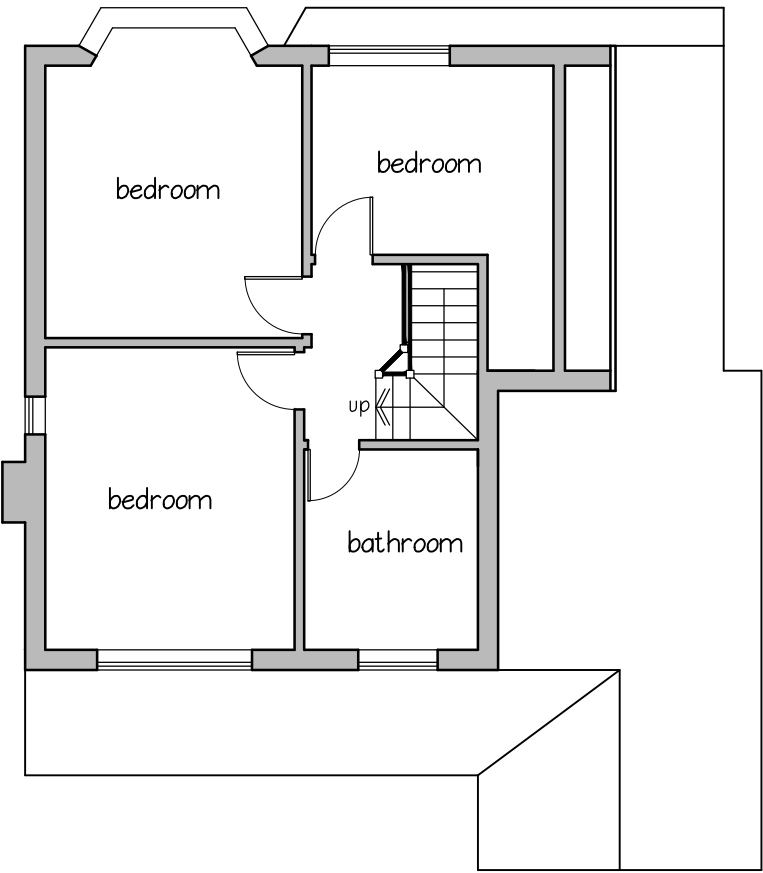

FIRST FLOOR PLAN

 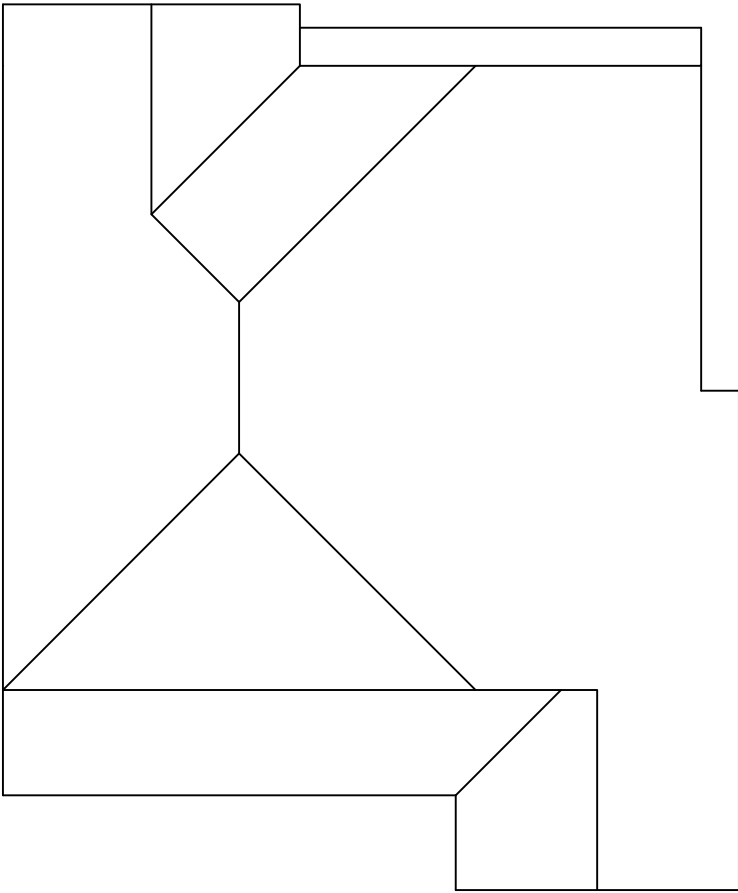

No.	Revision	Date
Project	Proposed two storey side extension	Project No AL 01420
11, Cockney Hill, Tilehurst, Reading, RG30 4HF	Scale 1:100 @ A3	Drg No 03
Drawing Title	Existing Plan and Elevations	Rev -
		Drawn by CG
		Date Aug 2018
Rowan Lodge Φ Southend Road Φ Southend Bradfield Φ RG7 6ES		
tel: 0118 9745100 Φ e-mail: archytas@btconnect.com		
building design Φ CAD support Φ planning Φ space planning Φ surveying		
Archytas		