




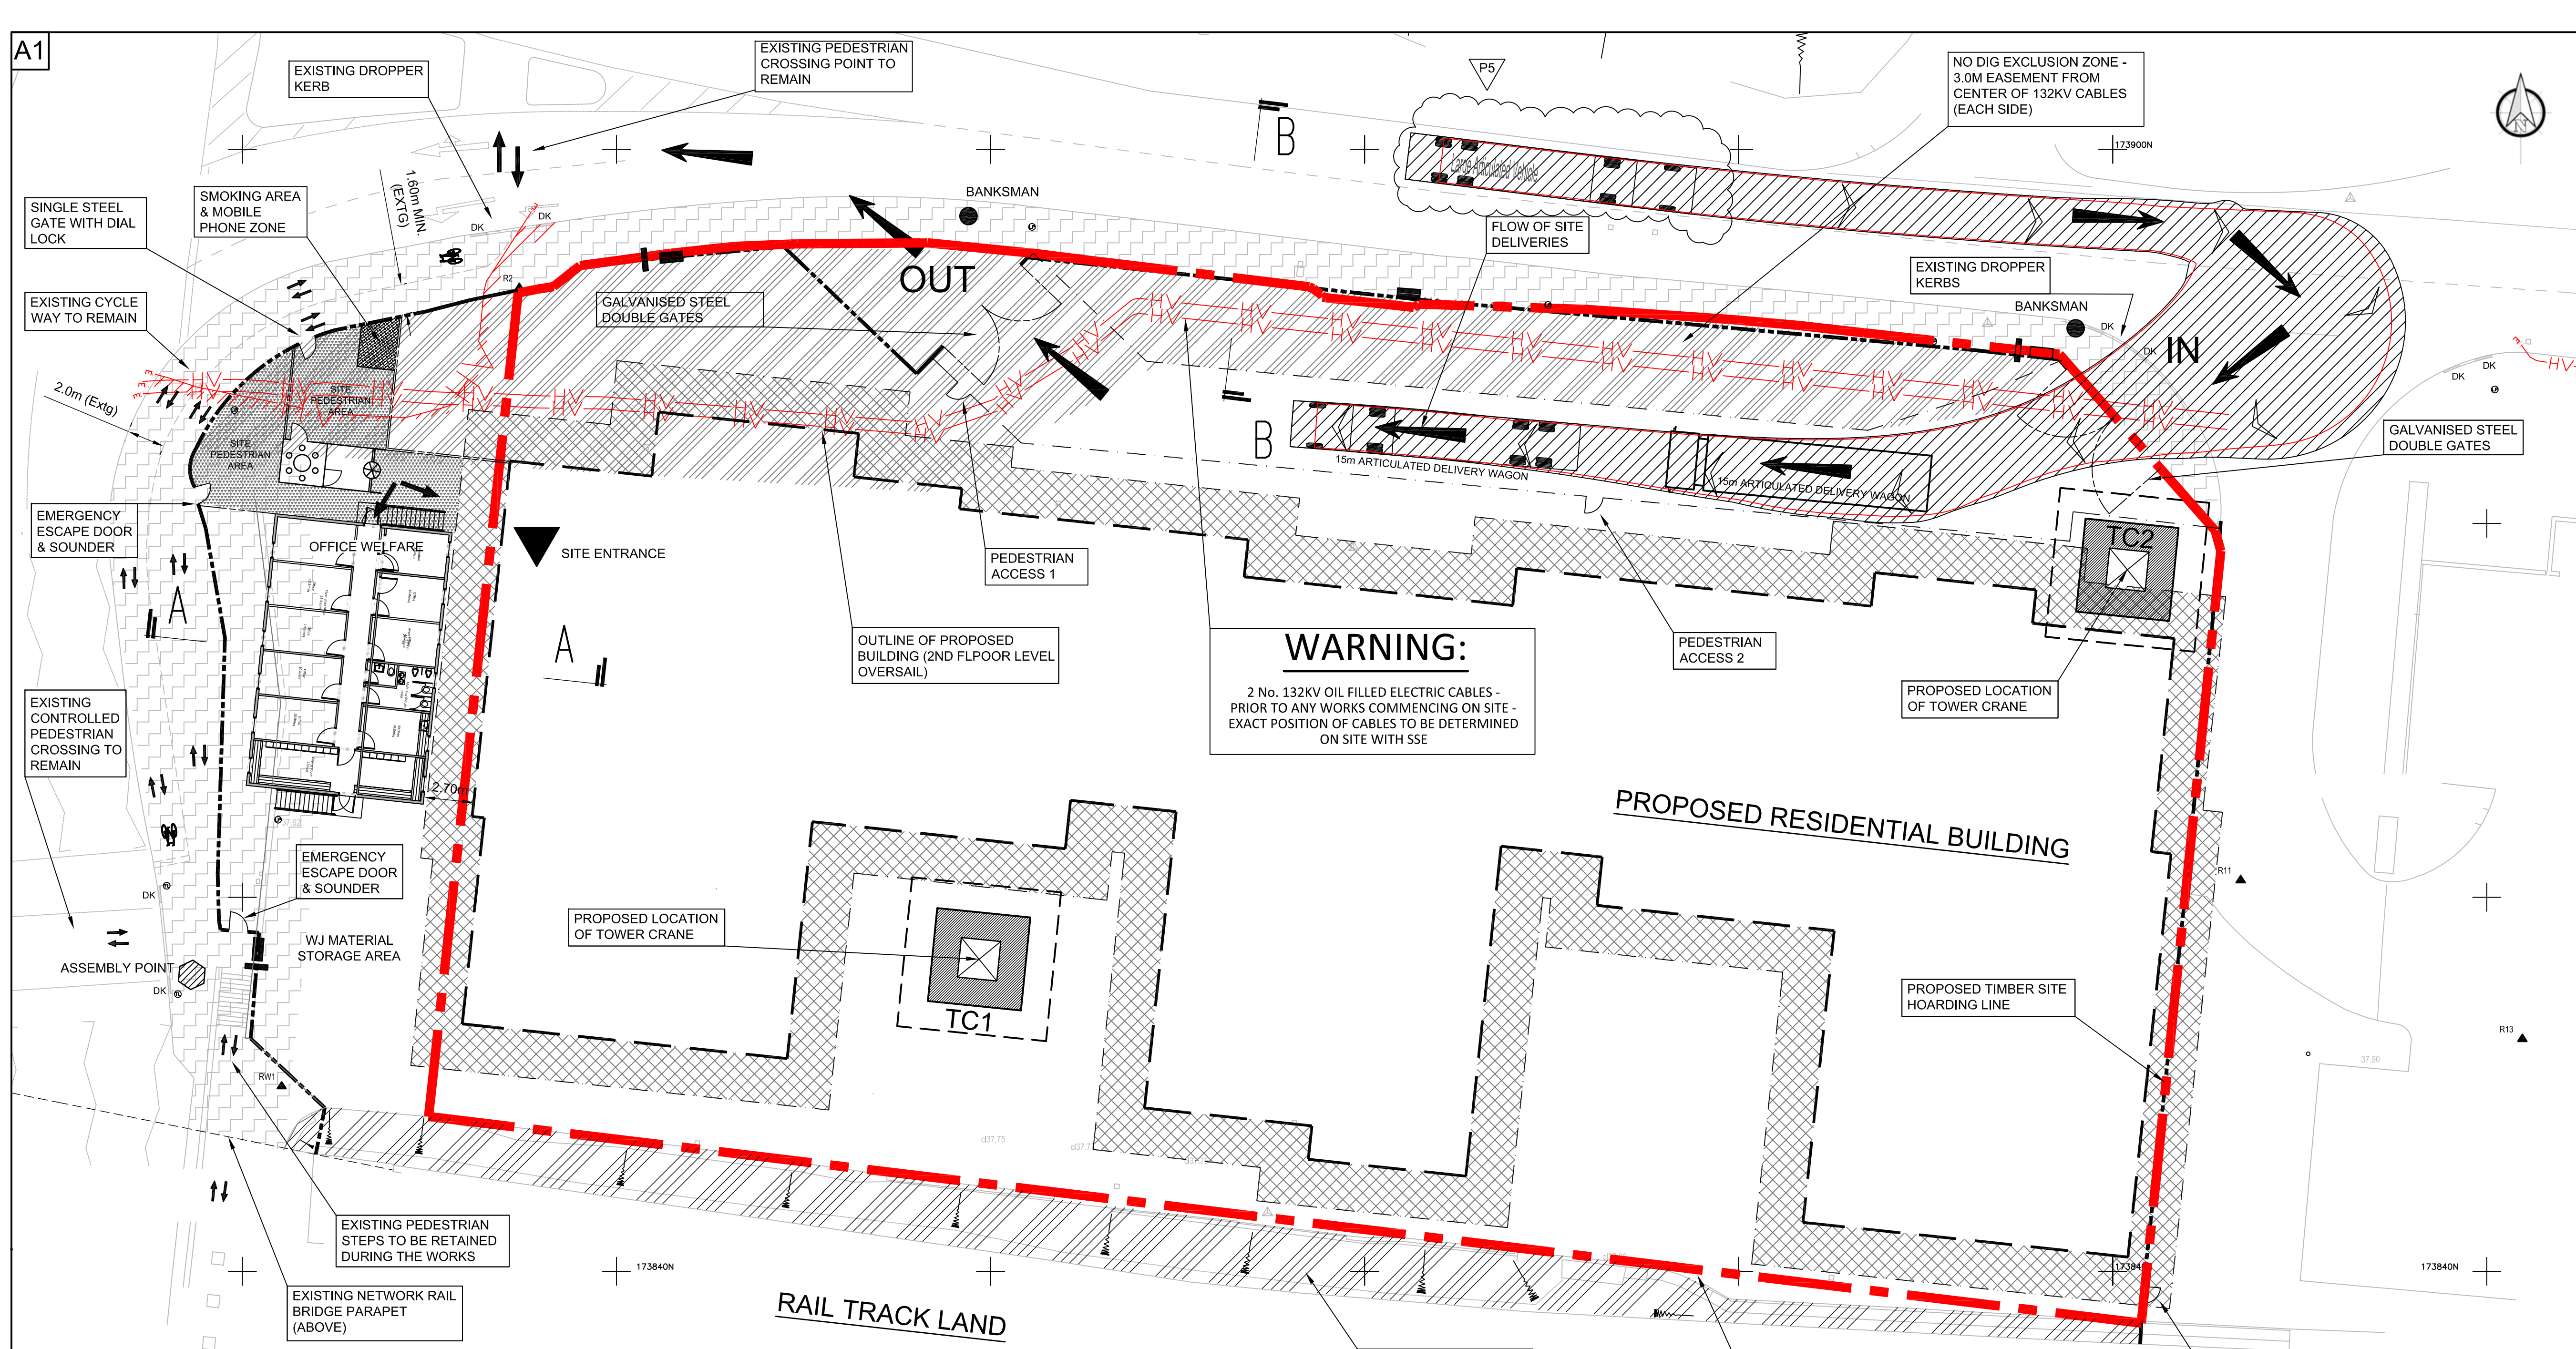

PROPOSED SITE PLAN
(SCALE 1:50)

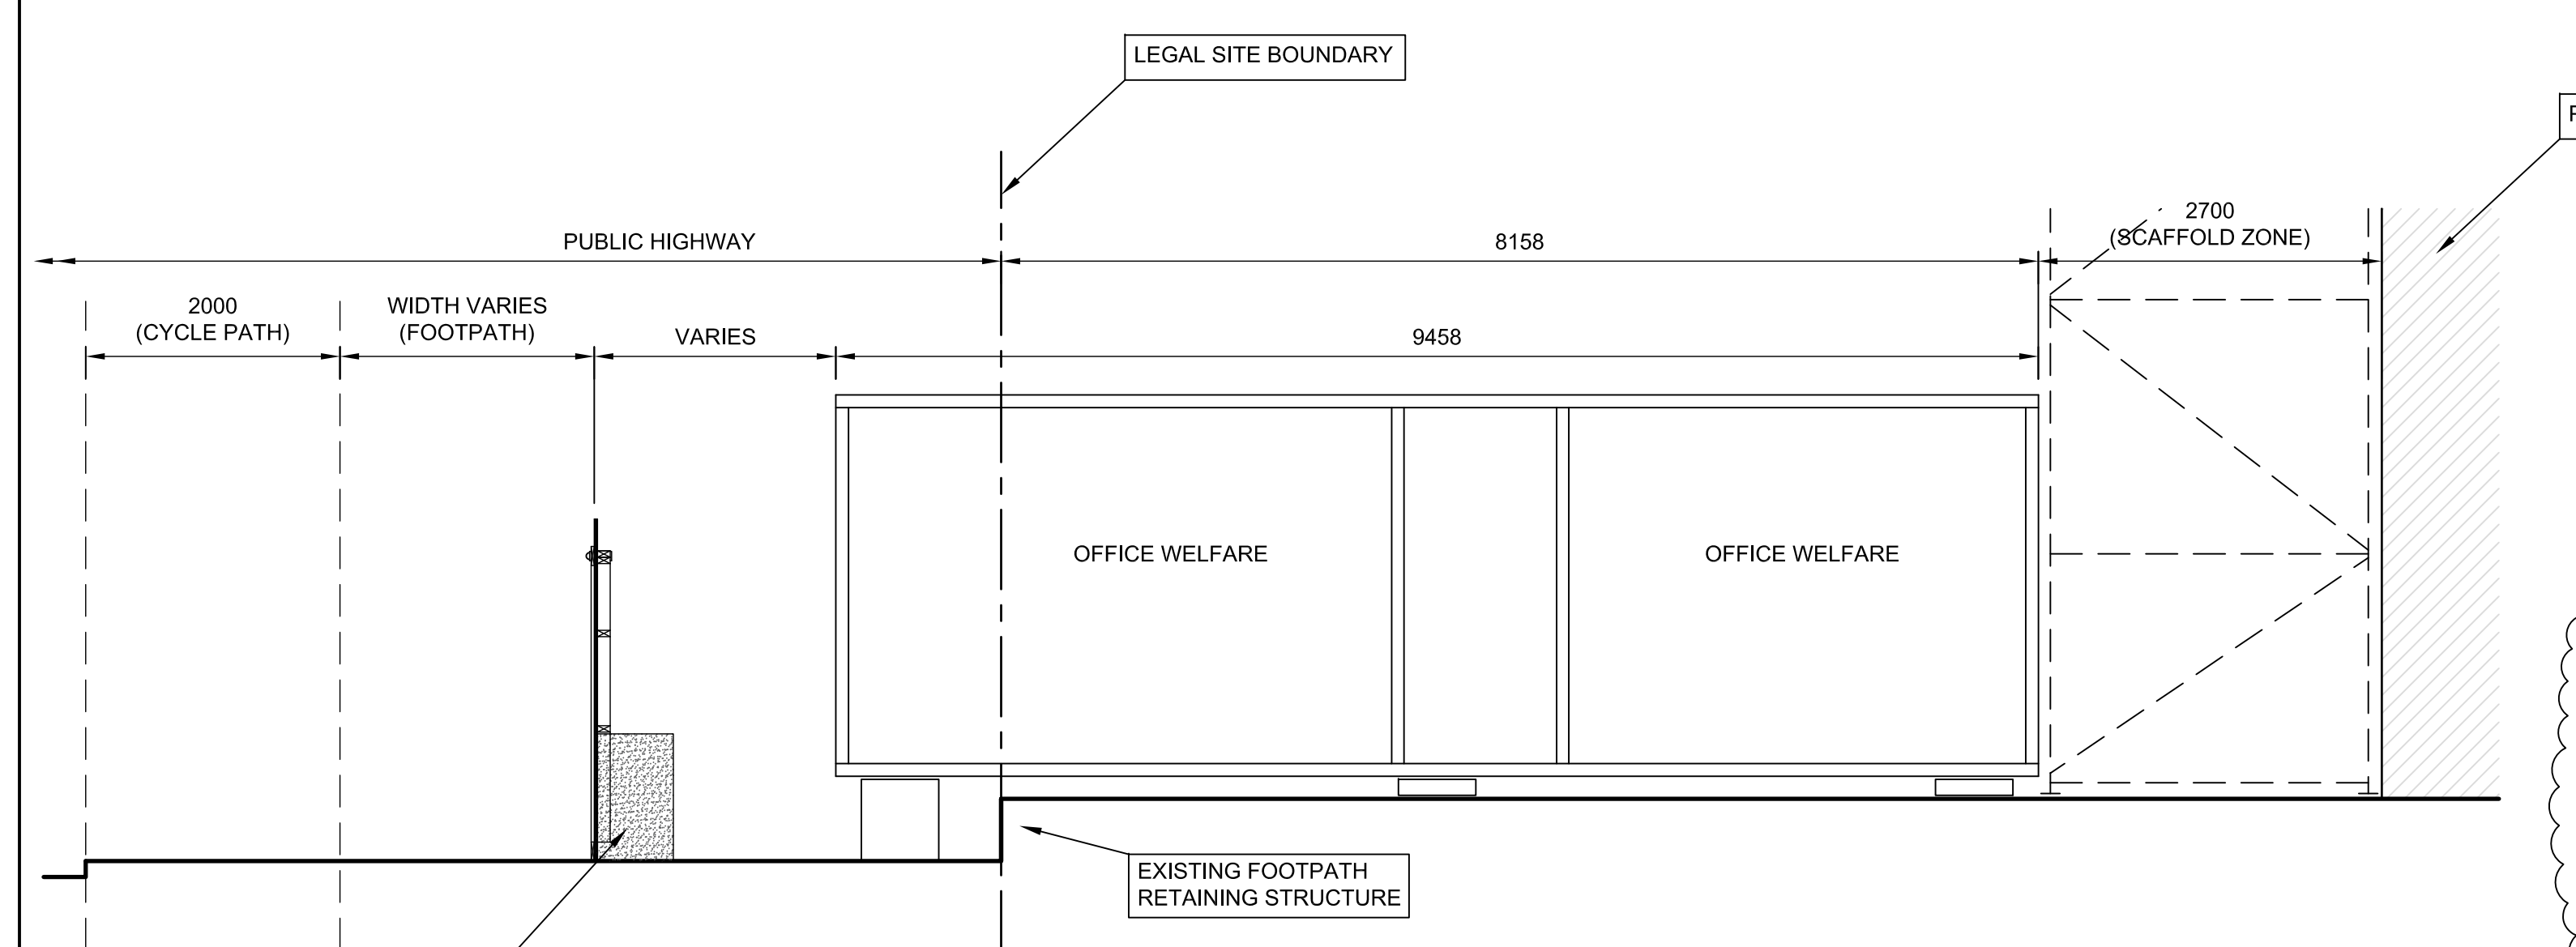


SECTION A-A
(SCALE 1:50)

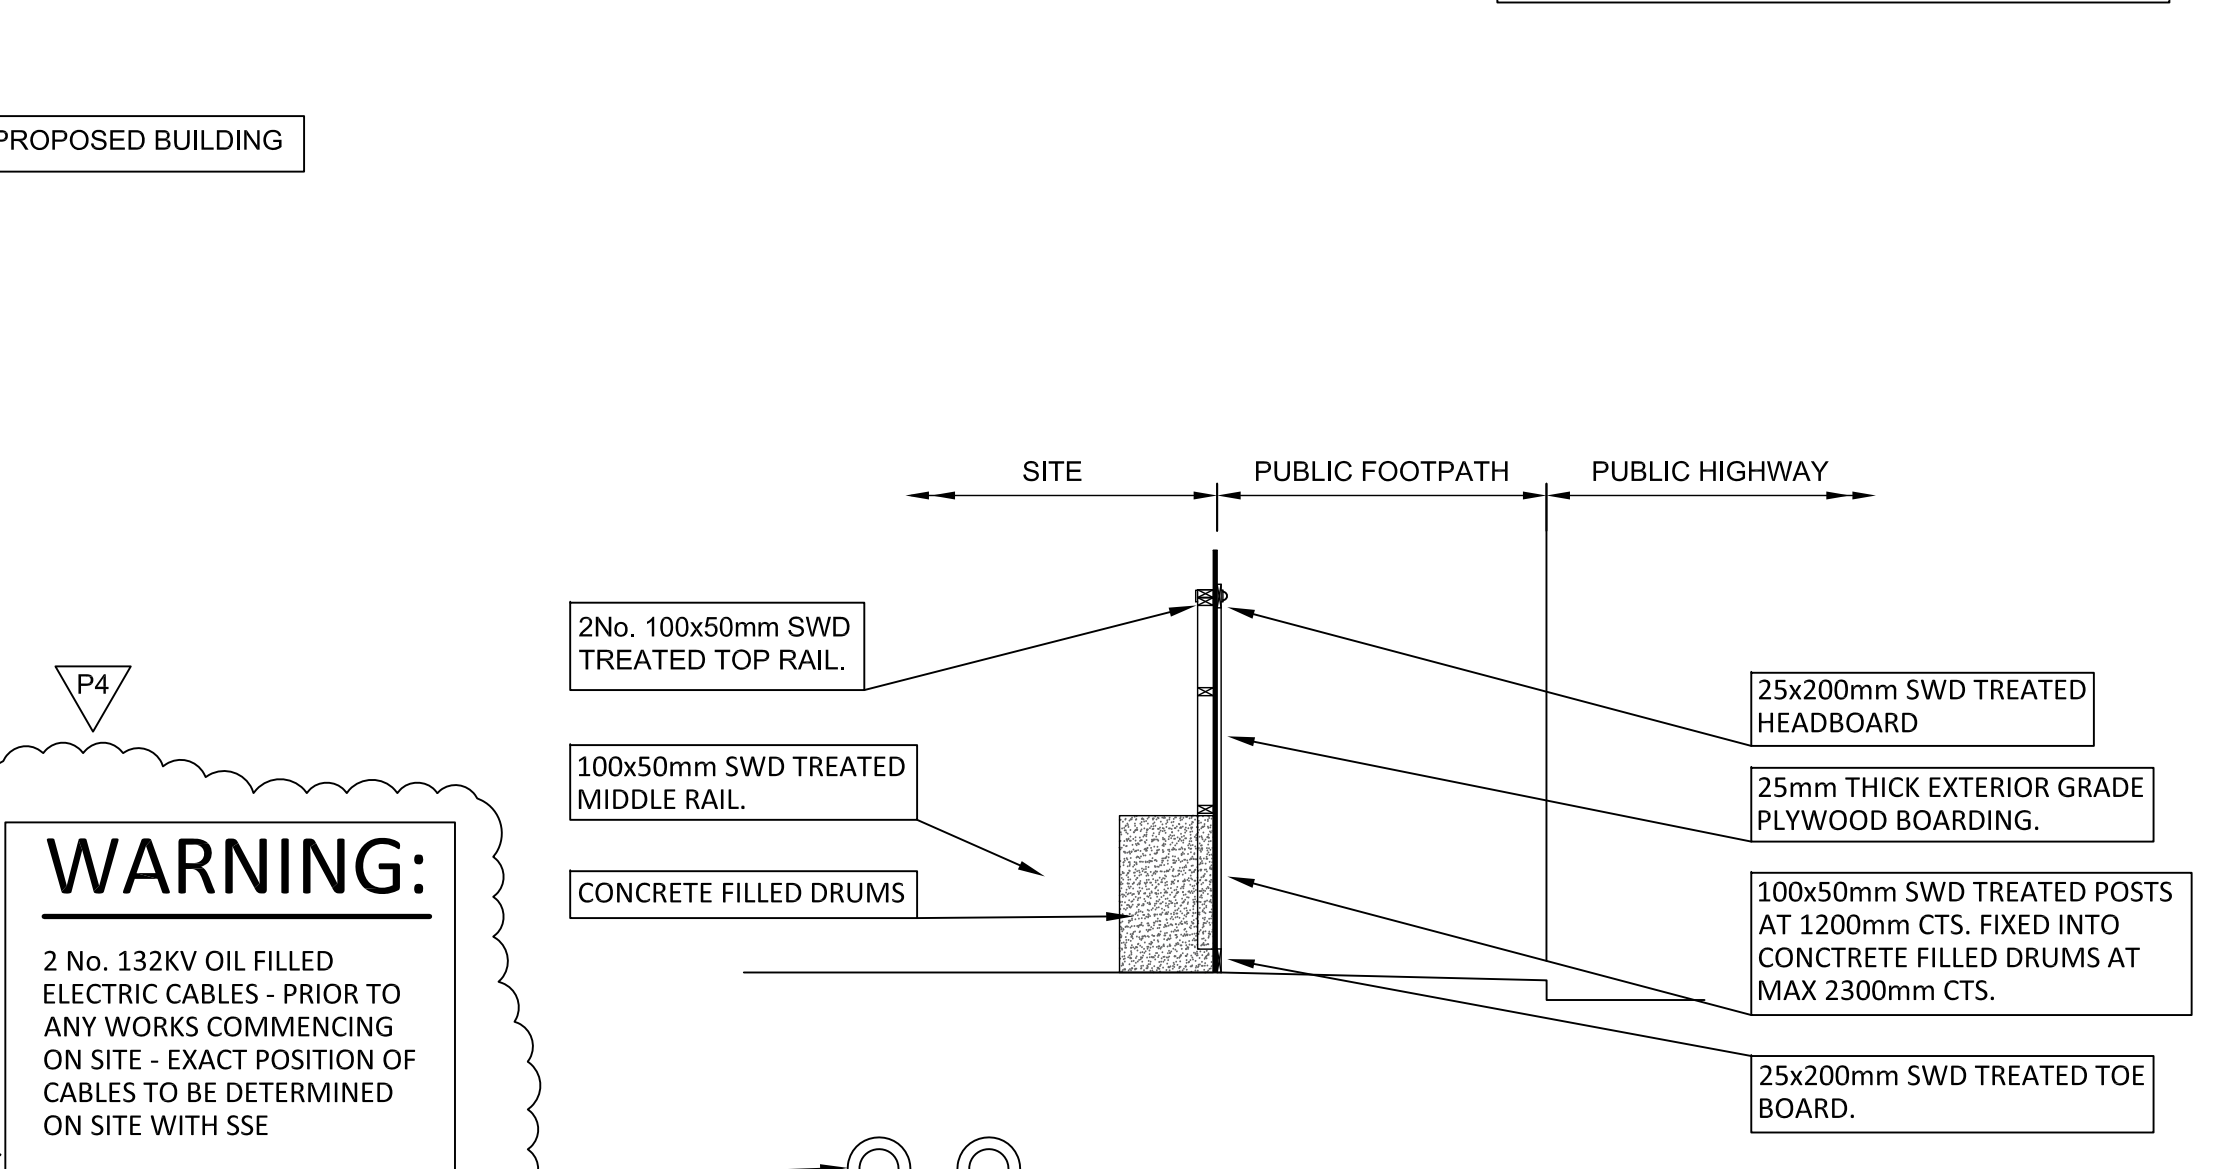

SECTION B-B
(SCALE 1:50)

NOTES:
1. ALL DIMENSIONS ARE IN MILLIMETERS U.N.O.

- KEY
- SCAFFOLD/MASTER CLIMBER ZONE
 - PERSPEX VISION PANEL IN SITE HOARDING (HIGH LEVEL)
 - PERSPEX VISION PANEL IN SITE HOARDING (LOW LEVEL)
 - PUBLIC HIGHWAY

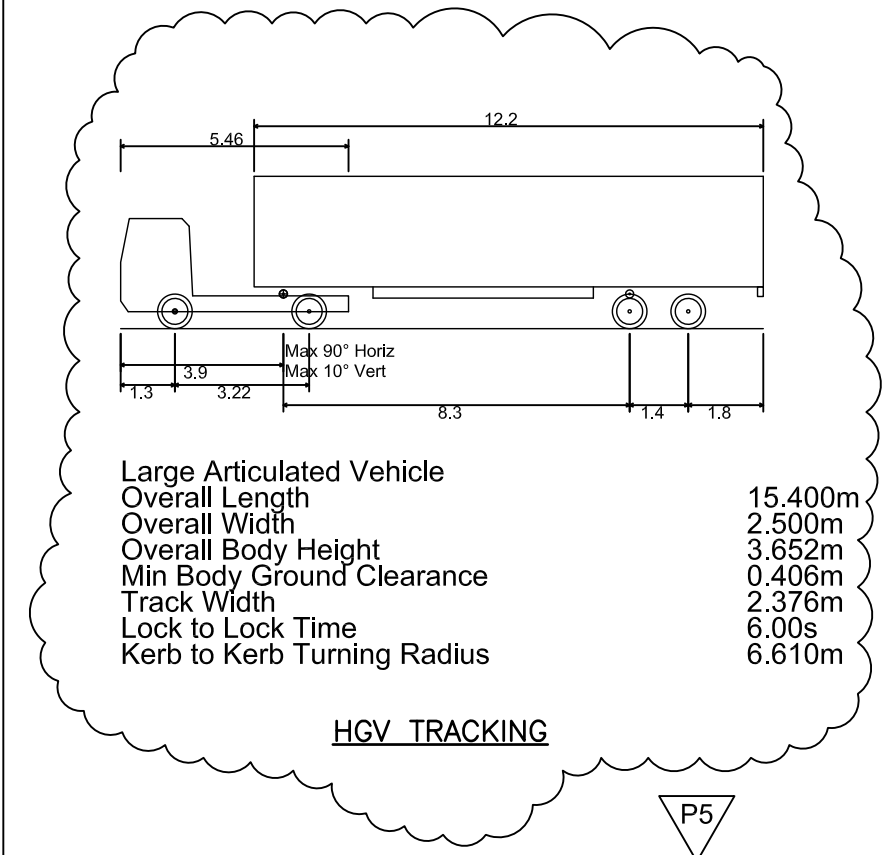

P5	HGV TURNING PROFILE ADDED TO SITE ENTRANCE	31.05.18	GMN
P4	NOTES ADDED IN ACCORDANCE WITH NETWORK RAILS REQUIREMENTS	12.03.18	GMN
P3	NOTES ADDED IN ACCORDANCE WITH NETWORK RAILS REQUIREMENTS	12.03.18	GMN
P2	MRT WORKS; OUTLINE ADDED	22.02.18	GMN
P1	PRELIMINARY ISSUE	20.02.18	GMN
REV	DESC.	DATE	BY

PRELIMINARY

THAMES QUARTER, READING

PROPOSED CONSTRUCTION MANAGEMENT PLAN

WATKIN JONES
BUILD TO RENT

55 Flordd William Morgan
St.Asaph Business Park
St.Asaph
Denbighshire
LL17 0JG
TEL:01745 538200

SCALE:	DATE:	DRAWN:	DRG No:	REV:
A/S @ A1	20.02.18	GMN	WJH_SK07	P5