


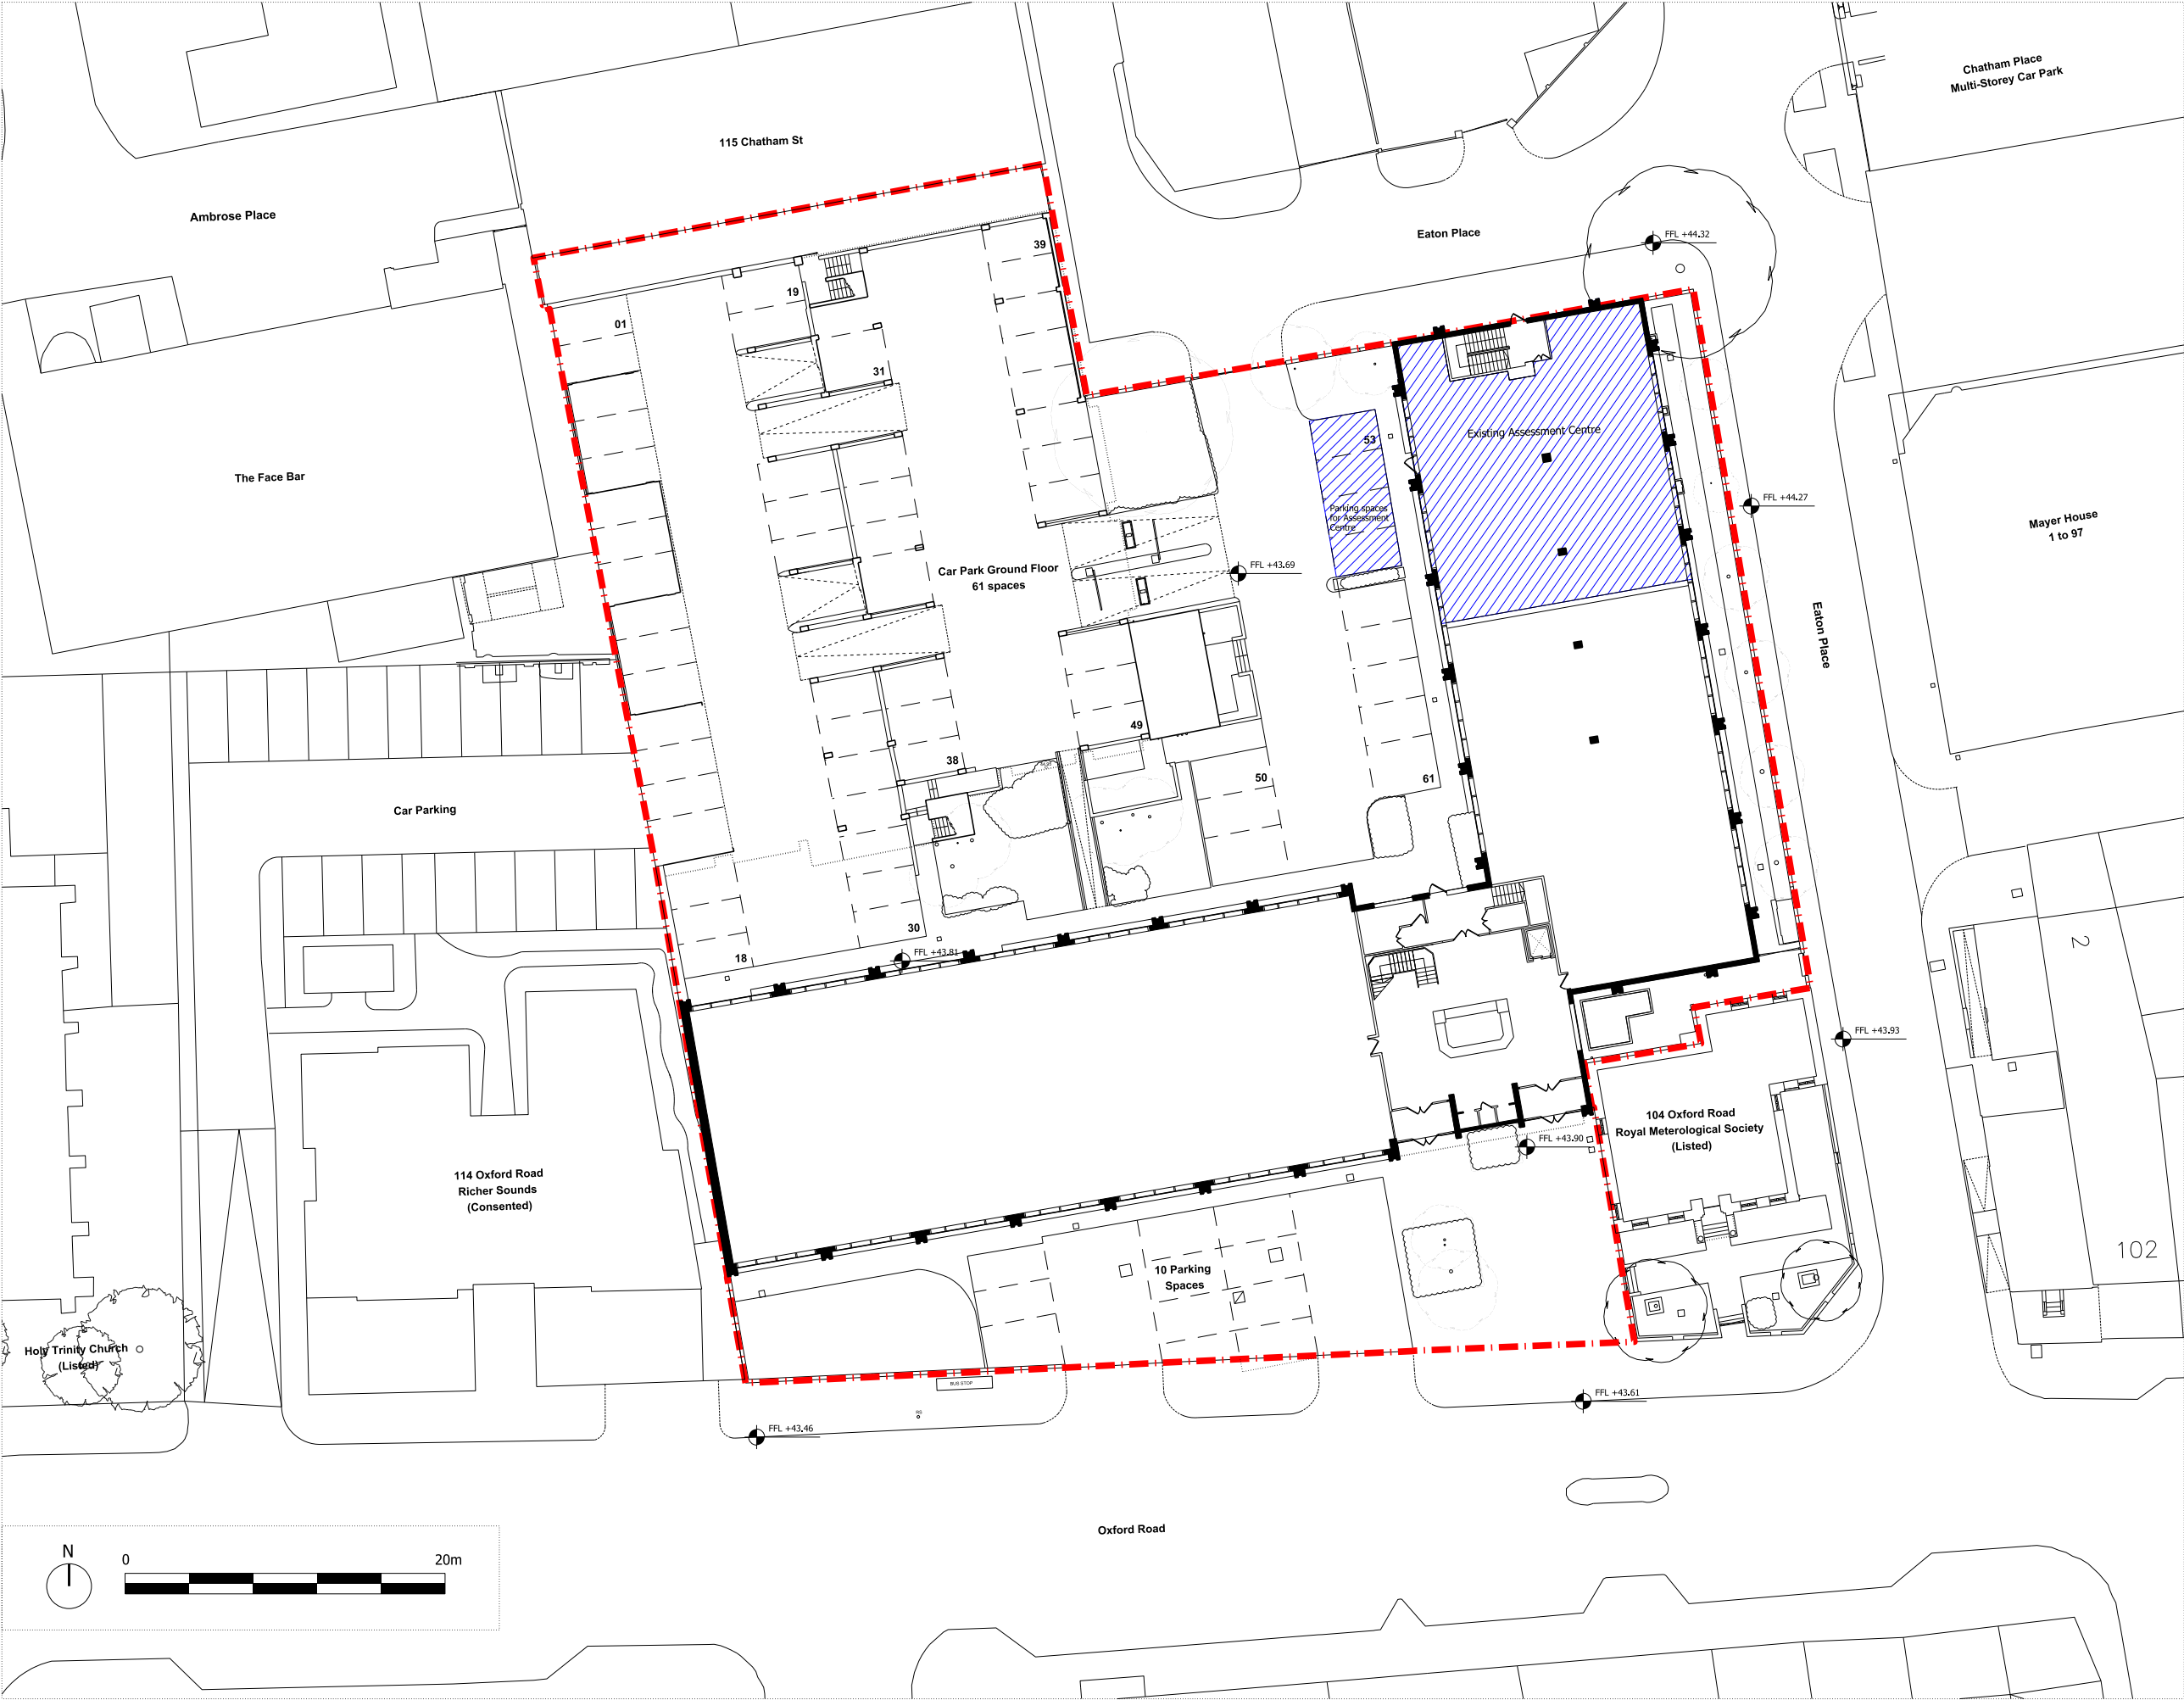

NOTES:

DO NOT SCALE FROM THIS DRAWING.
ALL DIMENSIONS TO BE CHECKED ON SITE.
ALL OMISSIONS AND DISCREPANCIES TO BE REPORTED TO THE ARCHITECT IMMEDIATELY.

ALL RIGHTS RESERVED. THIS WORK IS COPYRIGHT AND CANNOT BE REPRODUCED OR COPIED OR MODIFIED IN ANY FORM OR BY ANY MEANS, GRAPHIC ELECTRONIC OR MECHANICAL, INCLUDING PHOTOCOPYING WITHOUT THE WRITTEN PERMISSION OF SQUIRE AND PARTNERS ARCHITECTS.

 EXISTING ASSESSMENT CENTRE

Issued for Planning	25/01/19	RB	A
Issued for Planning	07/11/18	GH	-
Revision description	Date	Check	Rev

SQUIRE & PARTNERS

The Department Store
248 Ferndale Road, London SW9 8FR
T: 020 7278 5555

info@squireandpartners.com
www.squireandpartners.com

Project
17110 - Eaton Court
Reading, Berkshire
RG1 7FU

Drawing
Existing Ground Floor Plan

Drawn	Date	Scale
JKL	02/02/2018	1:200@A1 1:400@A3
Job number	Drawing number	Revision
17110	JA12_P_00_001	A