


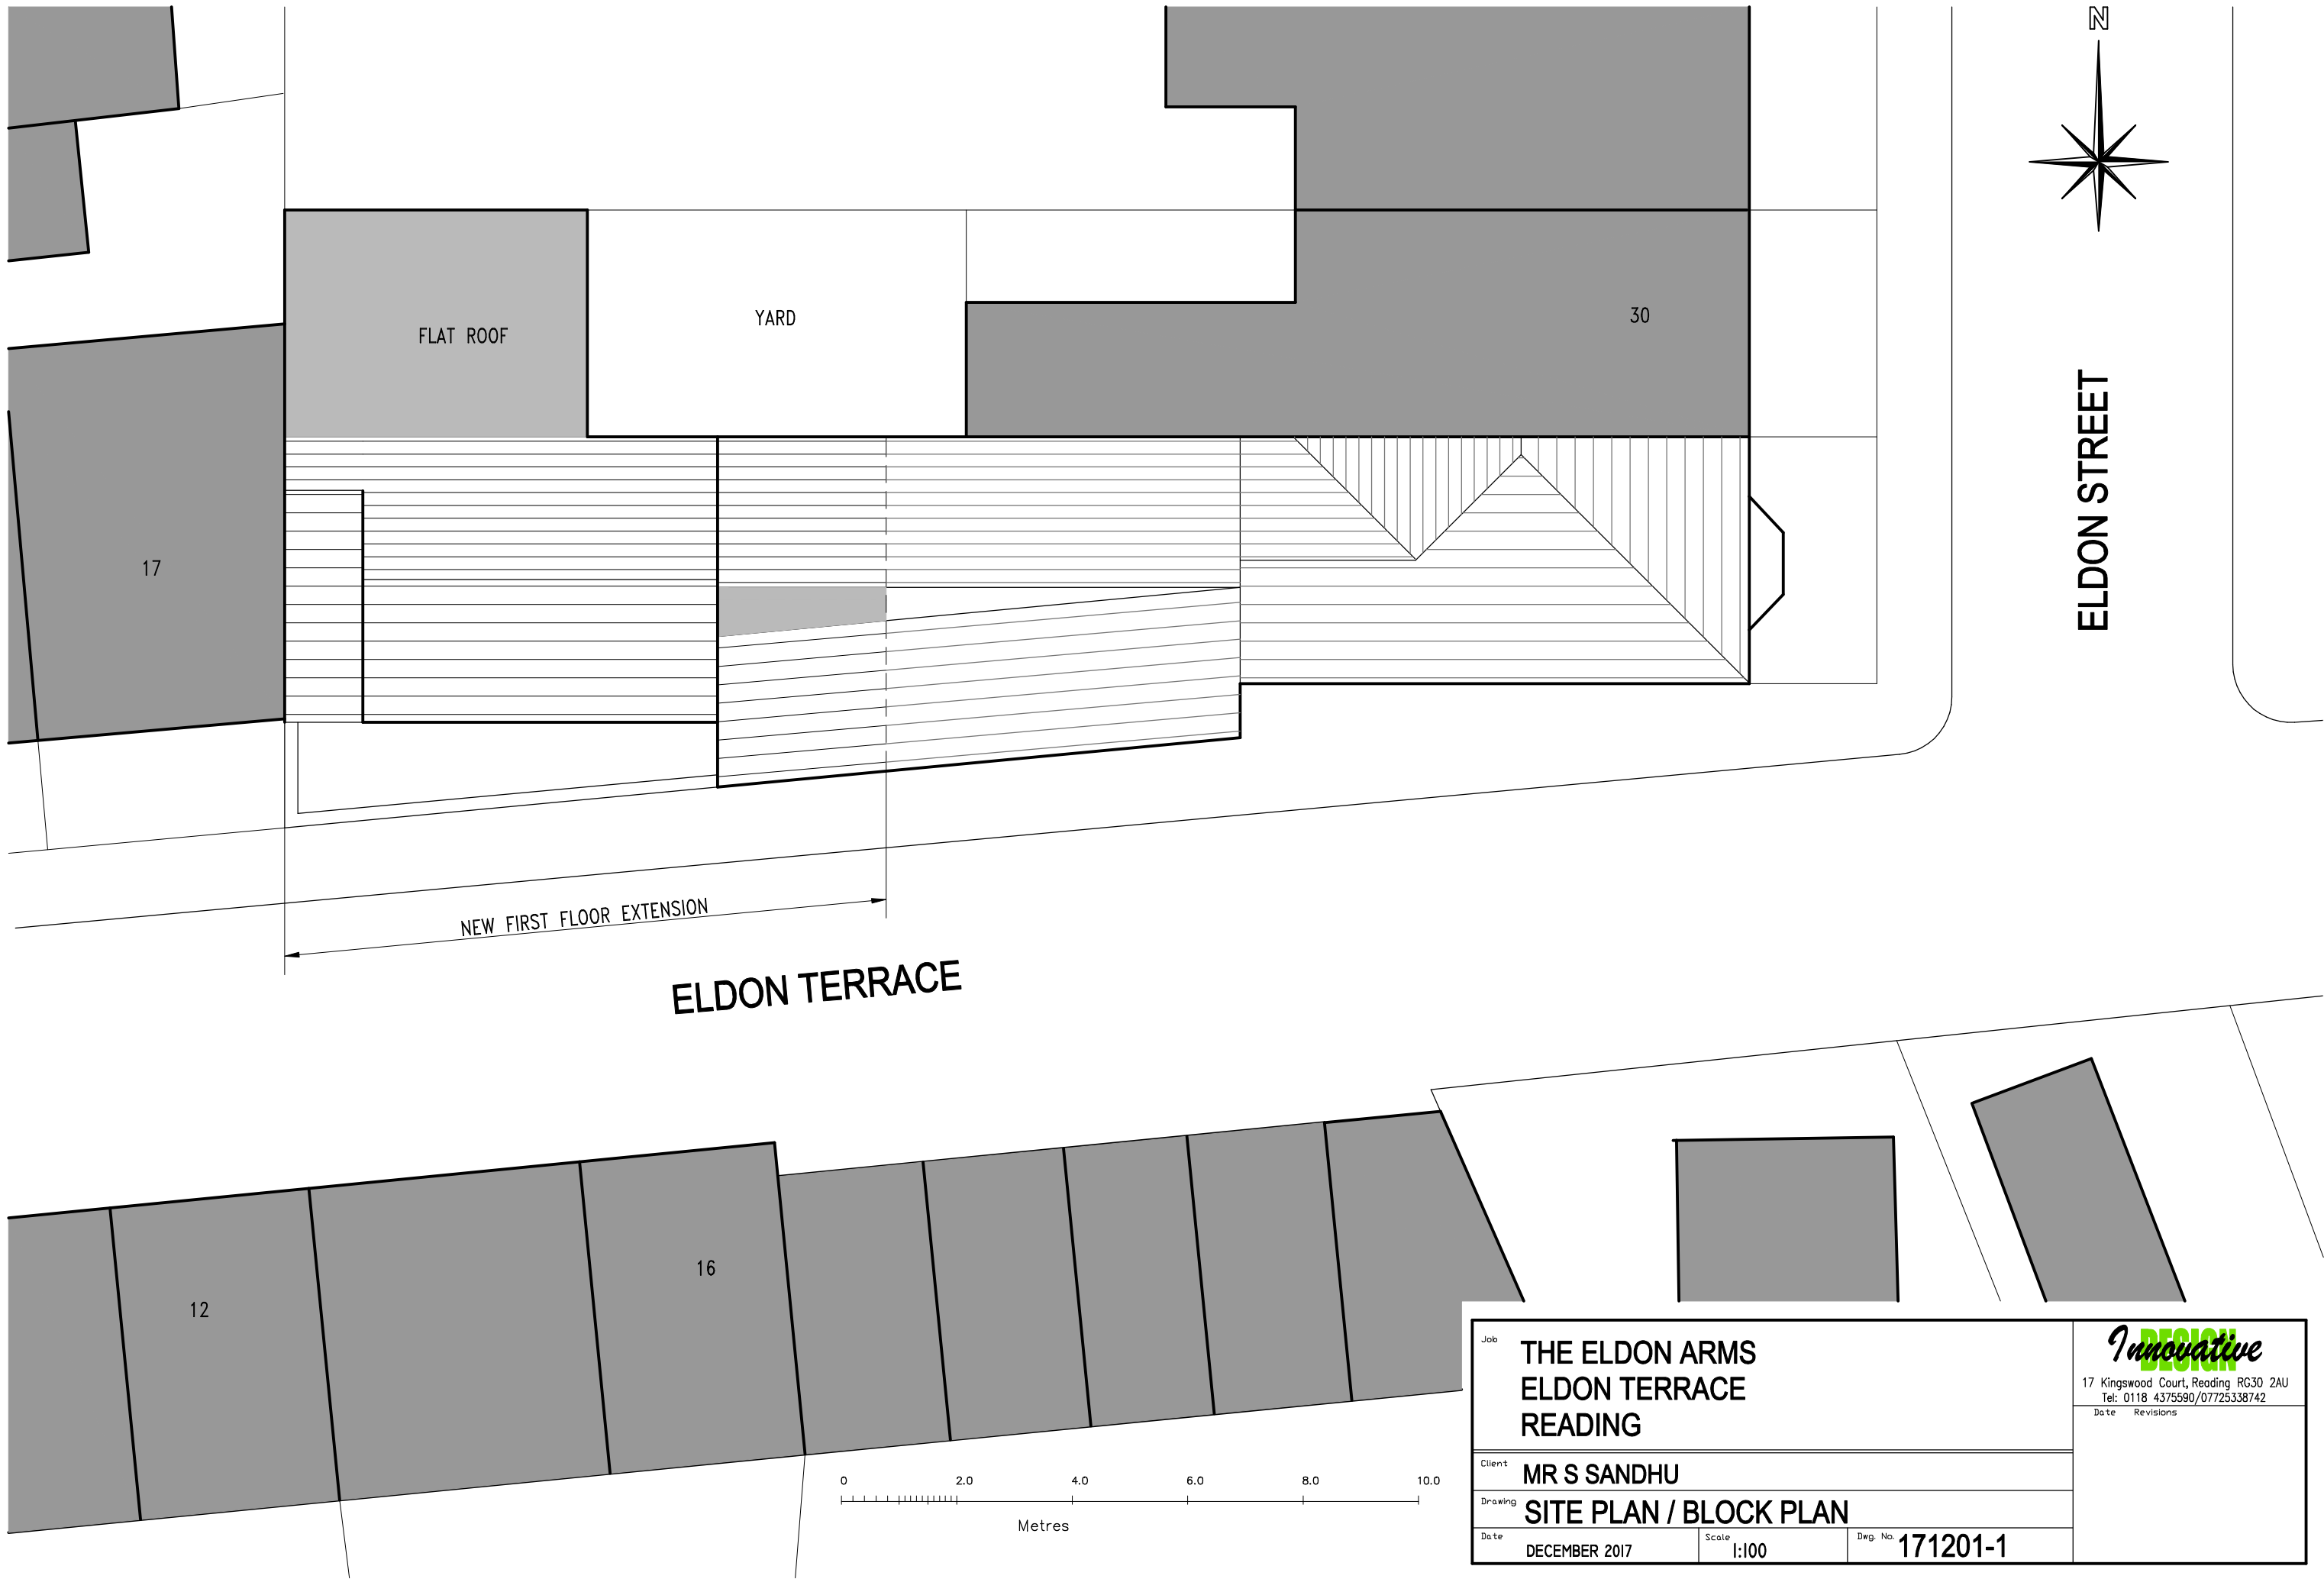

Job			 17 Kingswood Court, Reading RG30 2AU Tel: 0118 4375590/07725338742 Date Revisions
THE ELDON ARMS ELDON TERRACE READING			
Client			
MR S SANDHU			
Drawing			
SITE PLAN / BLOCK PLAN			
Date	Scale	Dwg. No.	
DECEMBER 2017	1:100	171201-1	