




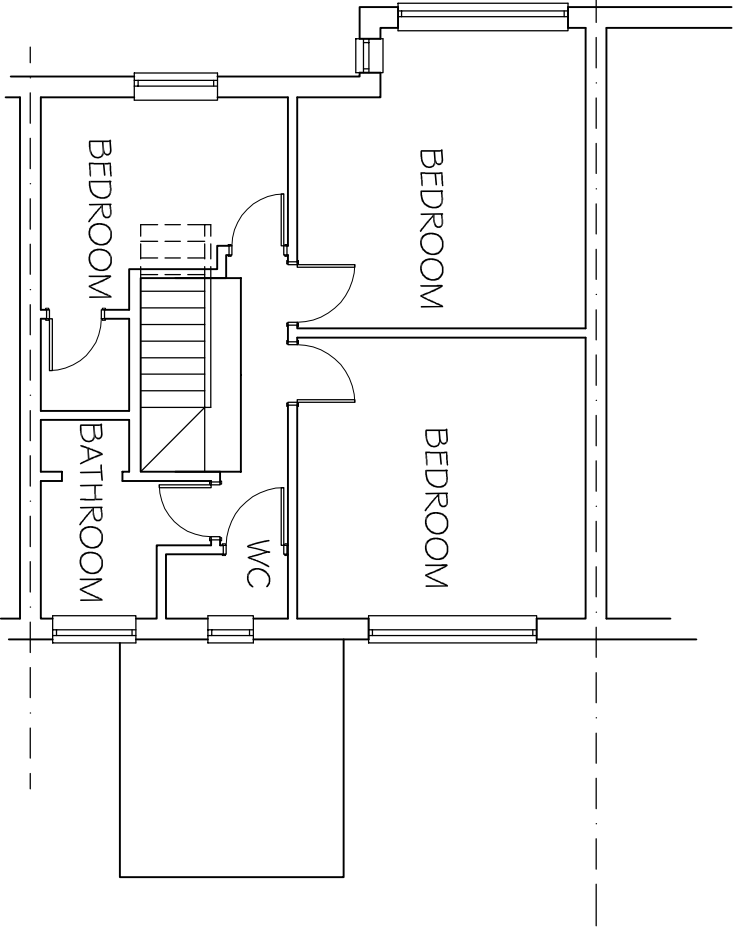

EXISTING FIRST FLOOR PLAN

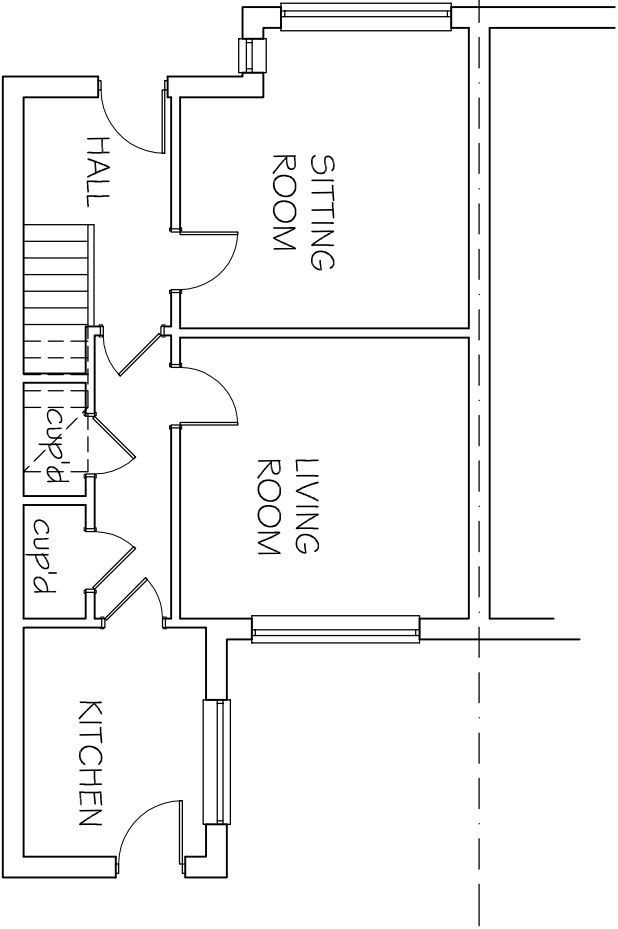


EXISTING GROUND FLOOR PLAN

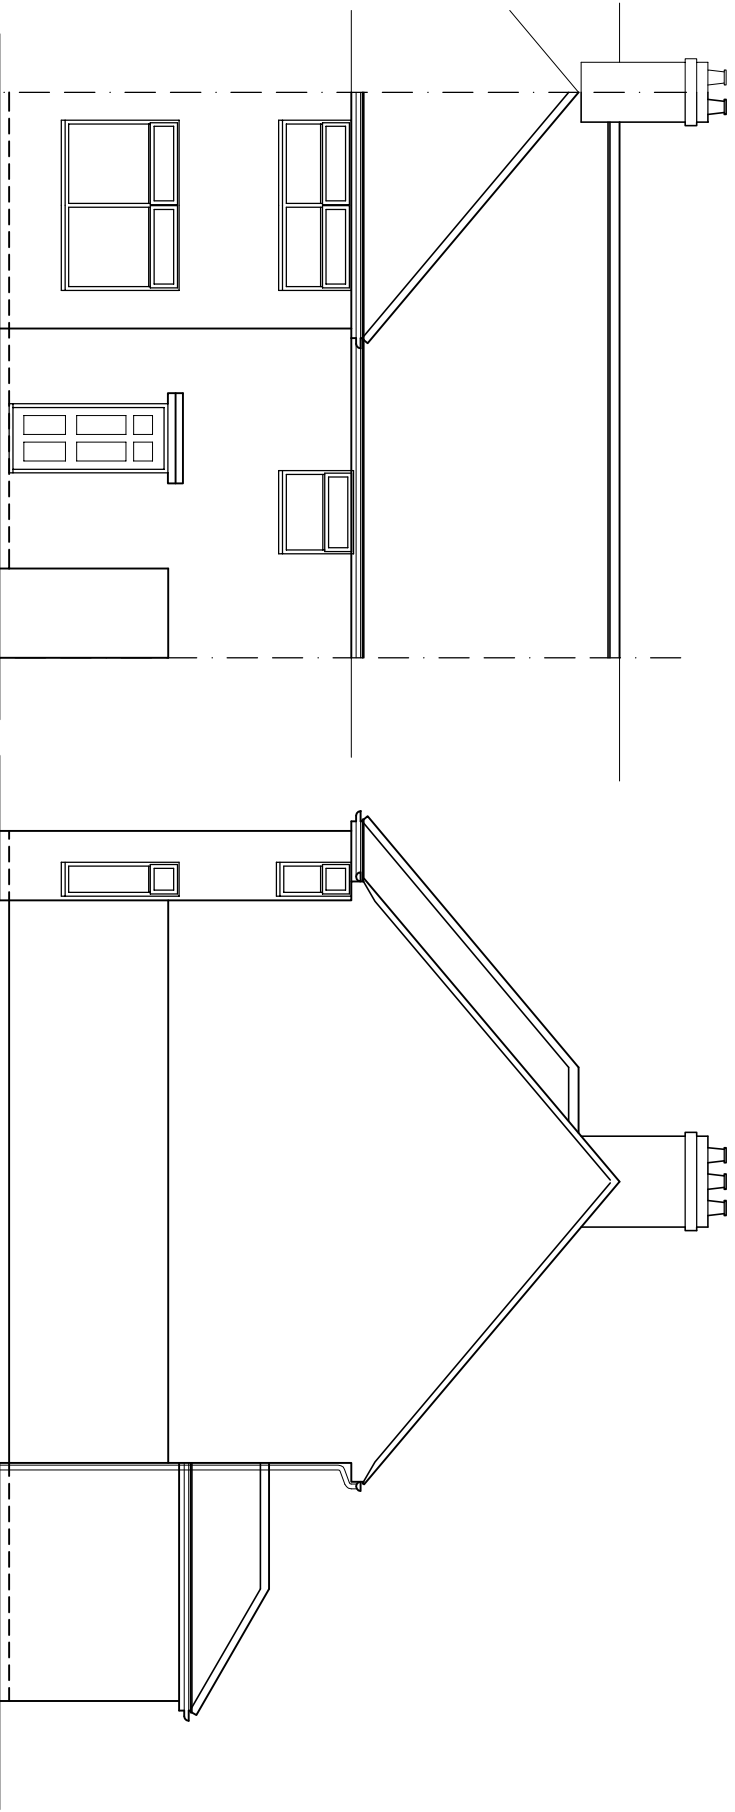

EXISTING FRONT ELEVATION

0 1 2 3 Metres

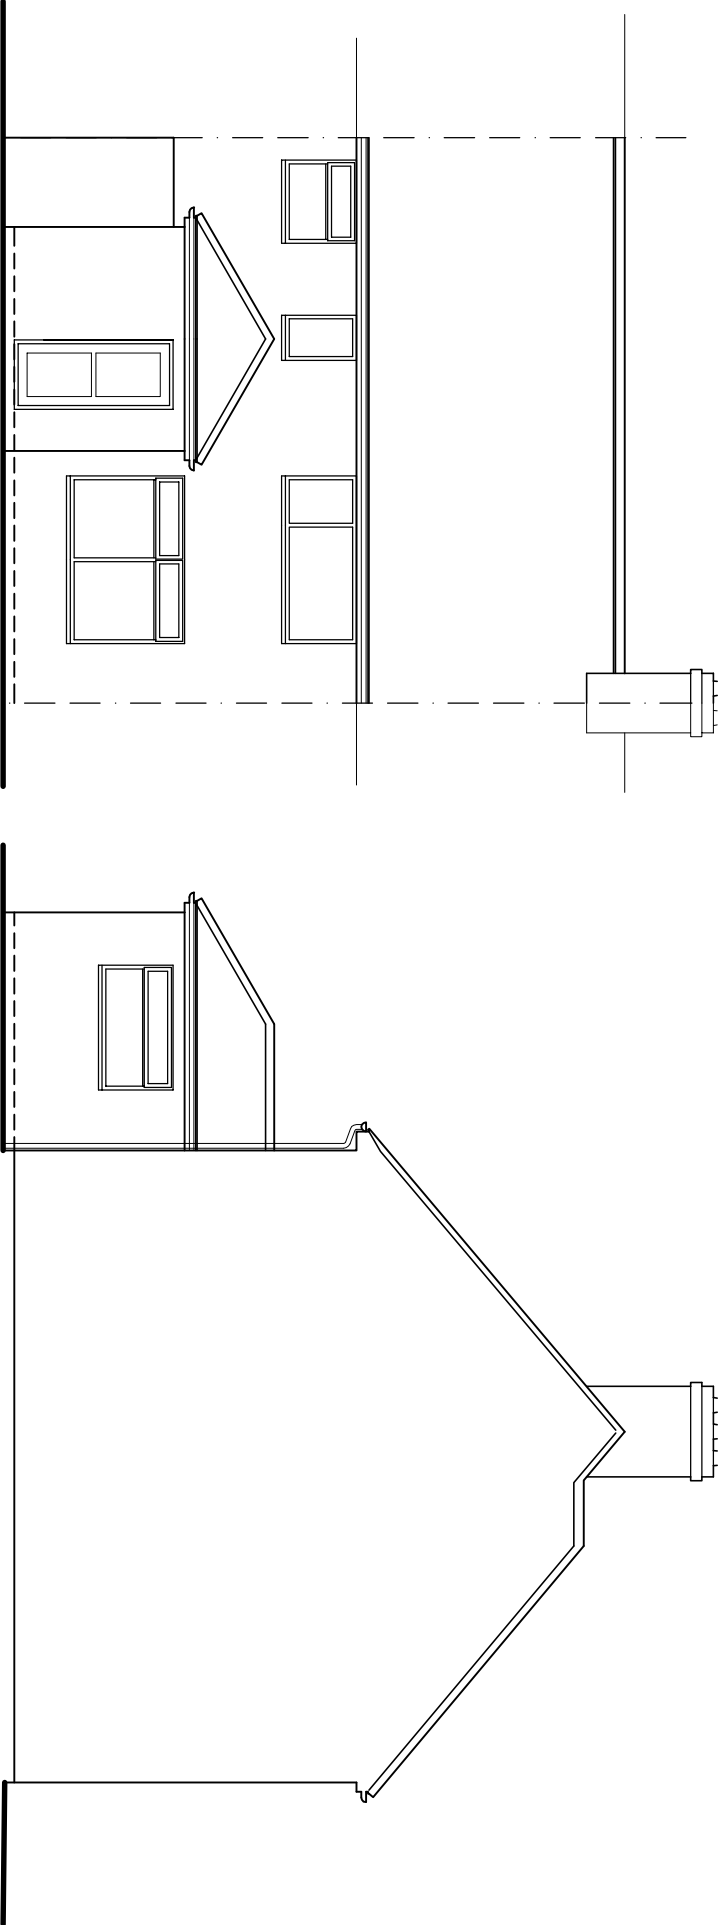

EXISTING REAR ELEVATION

EXISTING SIDE ELEVATION

| DATE | MODIFICATION | ISSUE | TITLE:-                      | SCALE:-        |
|------|--------------|-------|------------------------------|----------------|
|      |              |       | EXISTING ELEVATIONS          | 1:100 uos @ A3 |
|      |              |       | AT NEUK, FIELD ROAD, READING | DRAWN BY:-     |
|      |              |       | BERKS RG1 6AP                | DATE:-         |
|      |              |       | FOR MR STUART BARTLETT       | JULY 2018      |
|      |              |       |                              | DRAWING No:-   |
|      |              |       |                              | REV:-          |
|      |              |       |                              | 01             |