

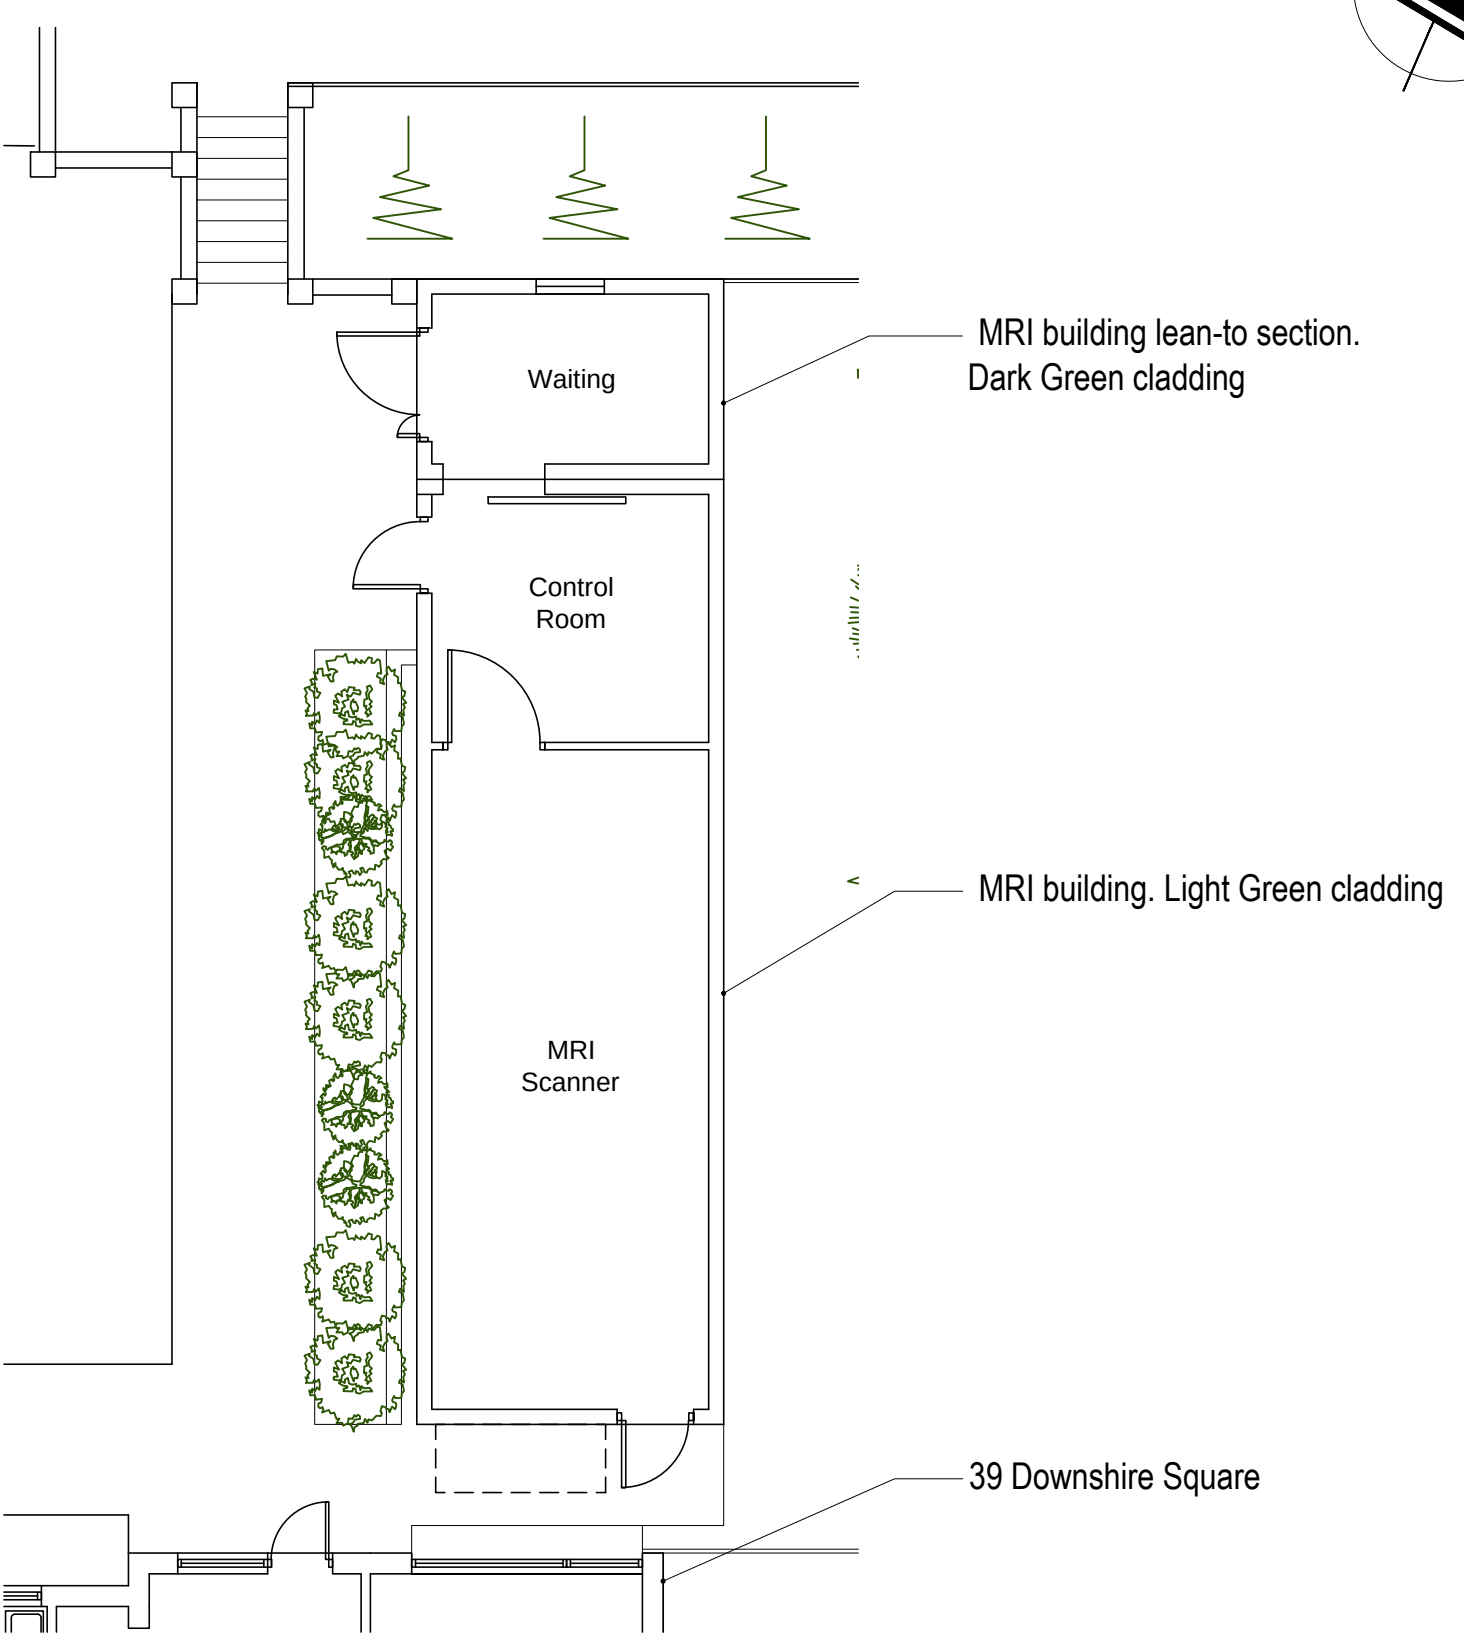
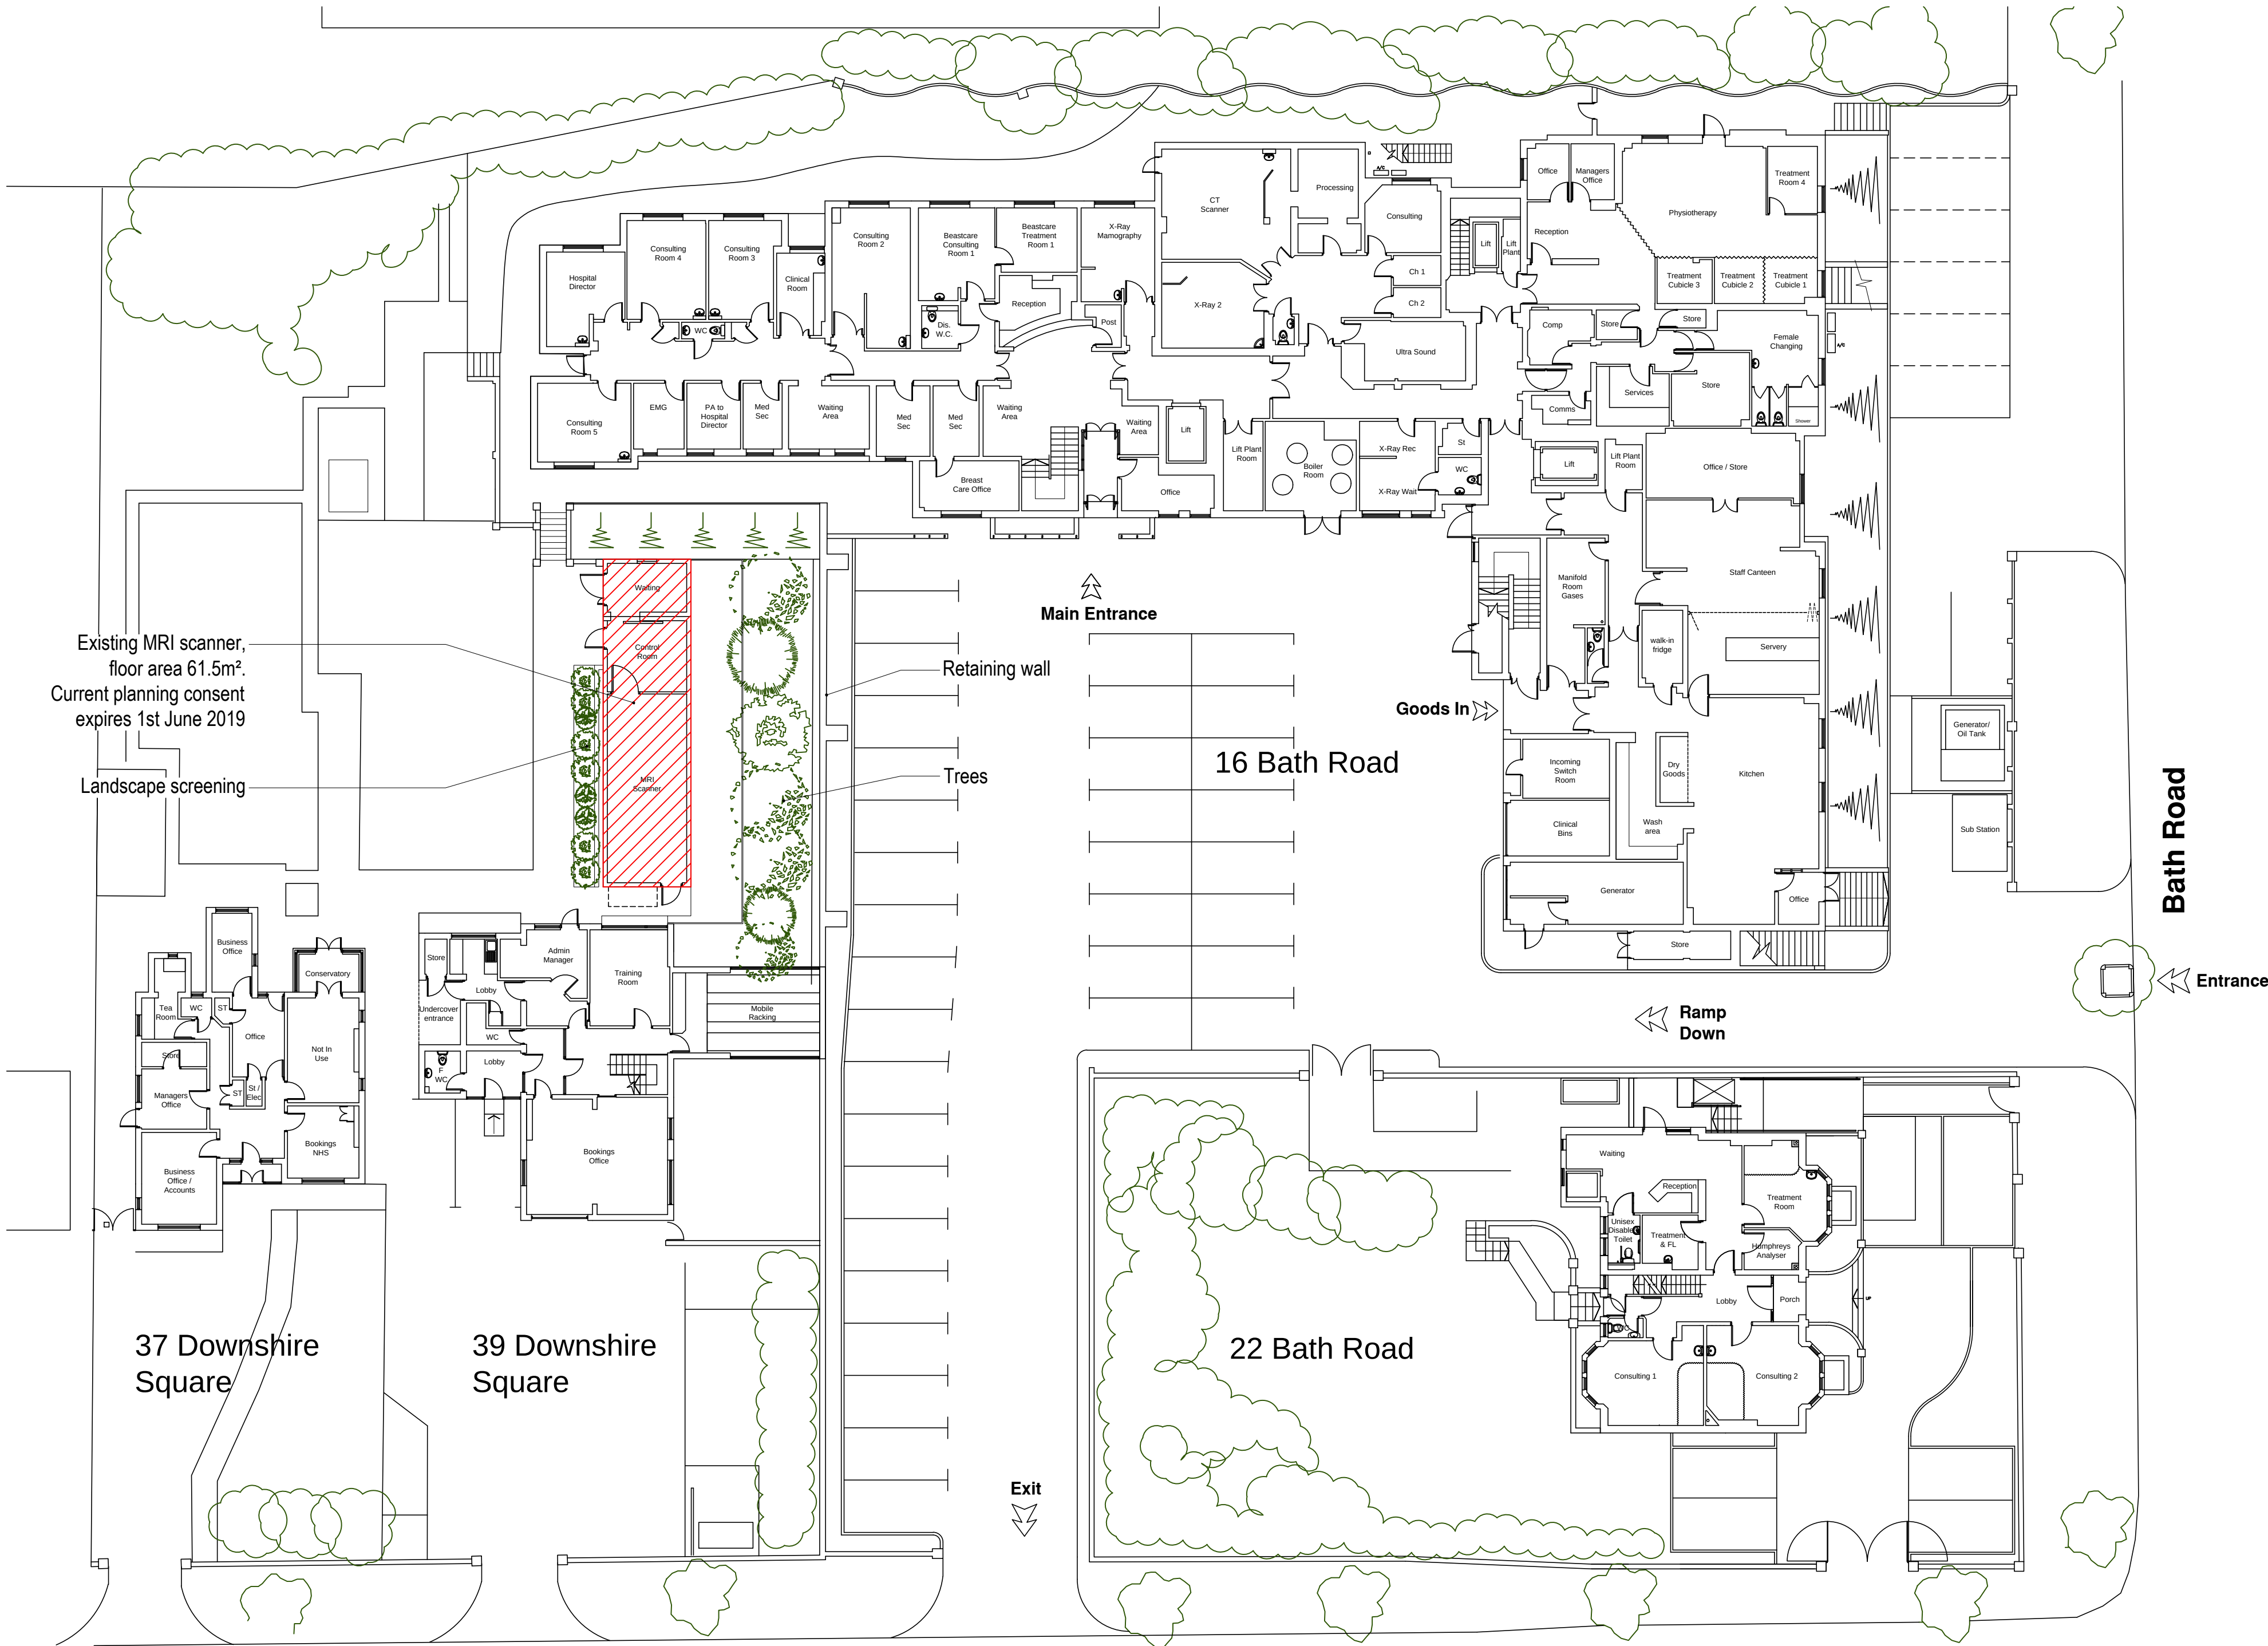


All dimensions in mm unless otherwise stated
The contractor must verify all dimensions on site before commencing on site
Architect must be notified of any suspected discrepancies or omissions
Scaled dimensions to be confirmed by the Architect

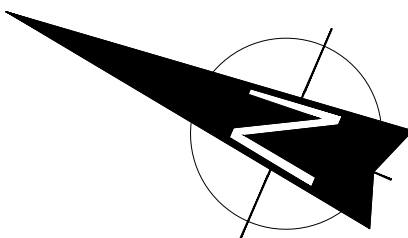

FP Existing Floor Plan
1:100@A1

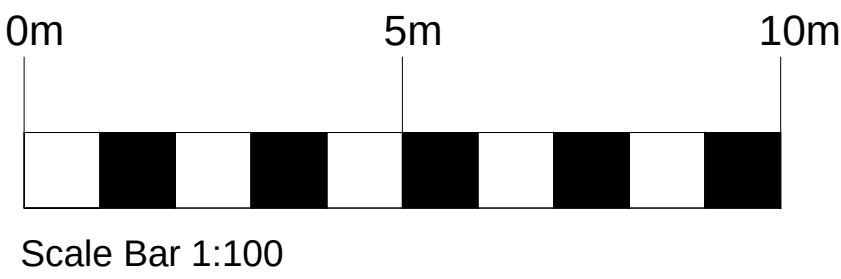

Revisions
A-14.02.19 GENERAL UPDATING & FLOOR PLAN ADDED

Spire Dunedin Hospital
16 to 22 Bath Road (RG1 6NB)
37 & 39 Downshire Square (RG1 6NH)
Reading
General Arrangement
Existing Plans

Scale 1:200/1:100 @ A1