




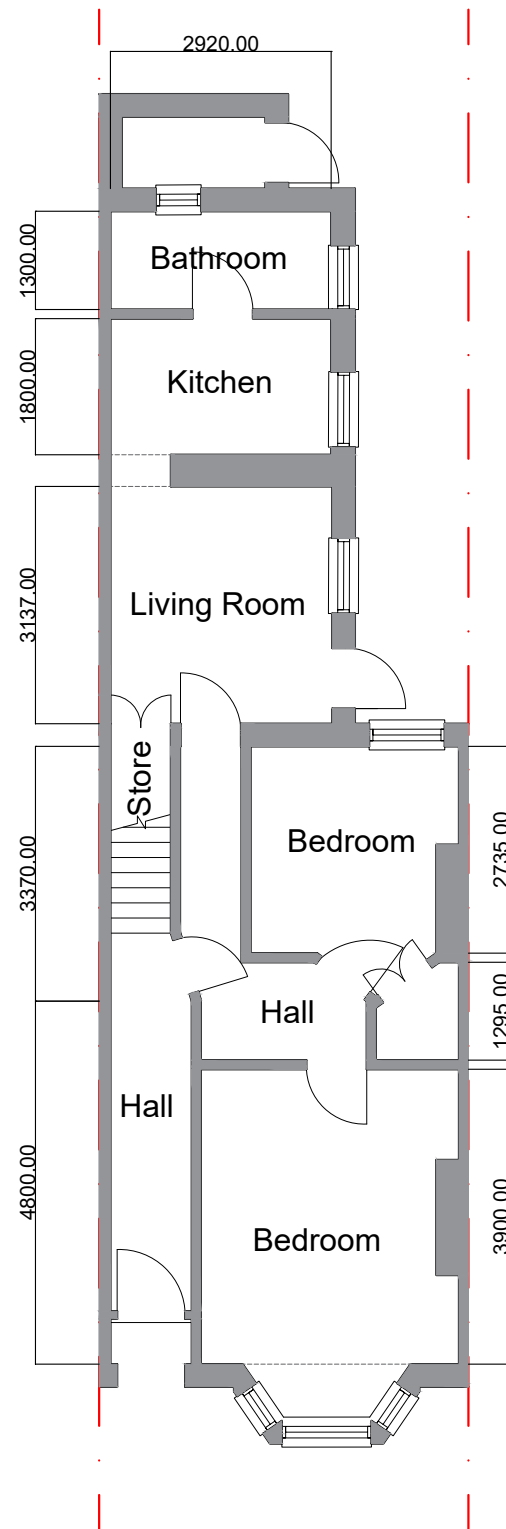


Existing Ground Floor
Flat 1

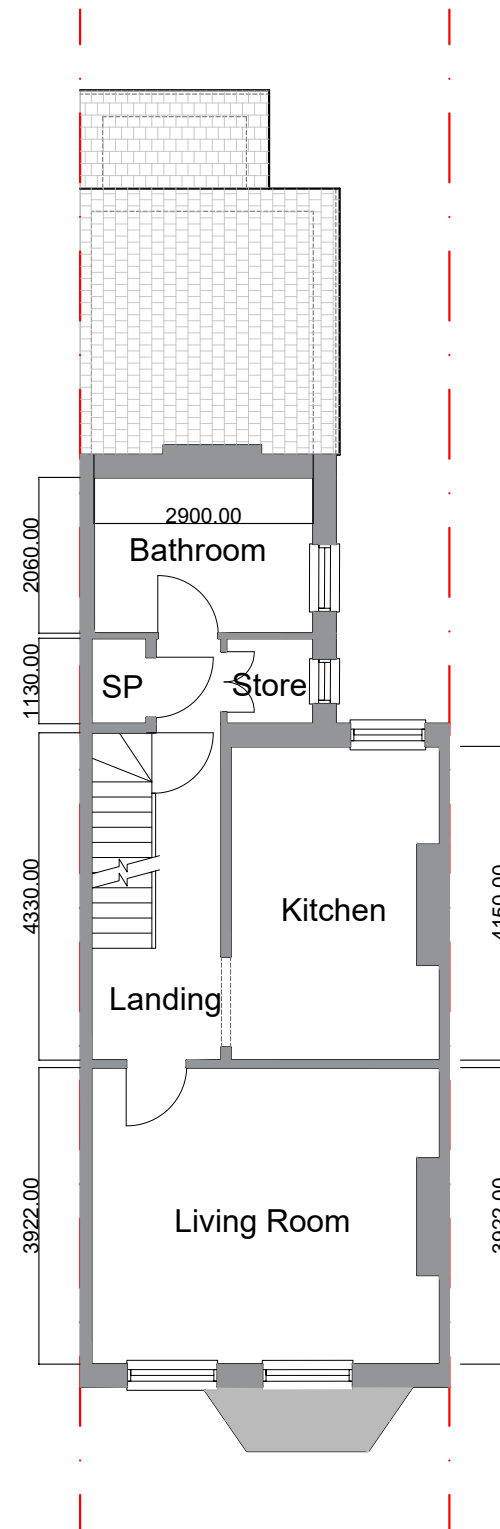

Existing First Floor
Flat 2

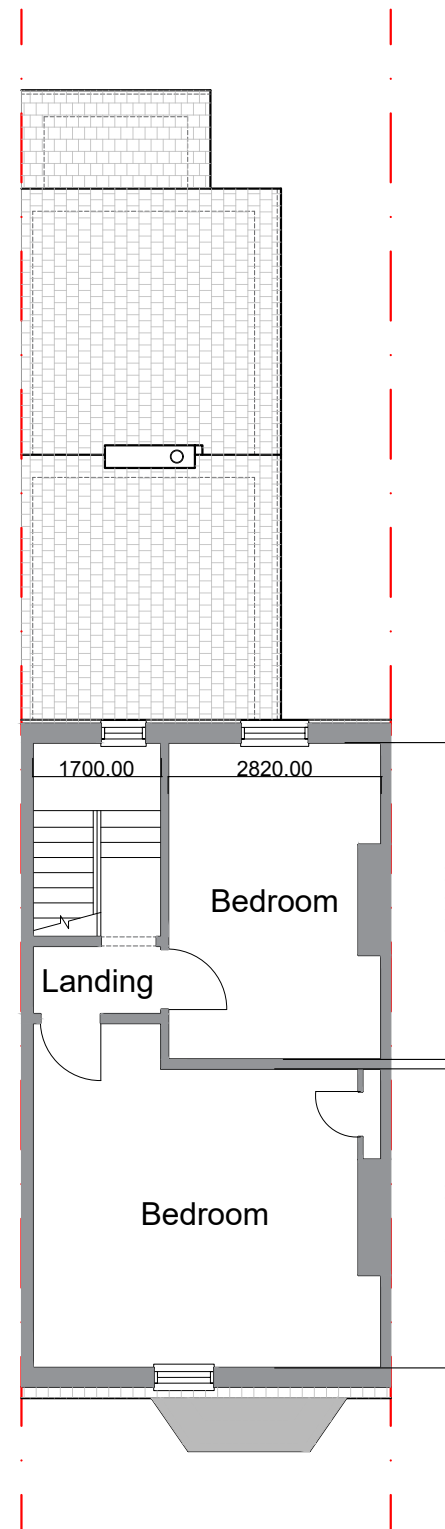

Existing Loft Floor

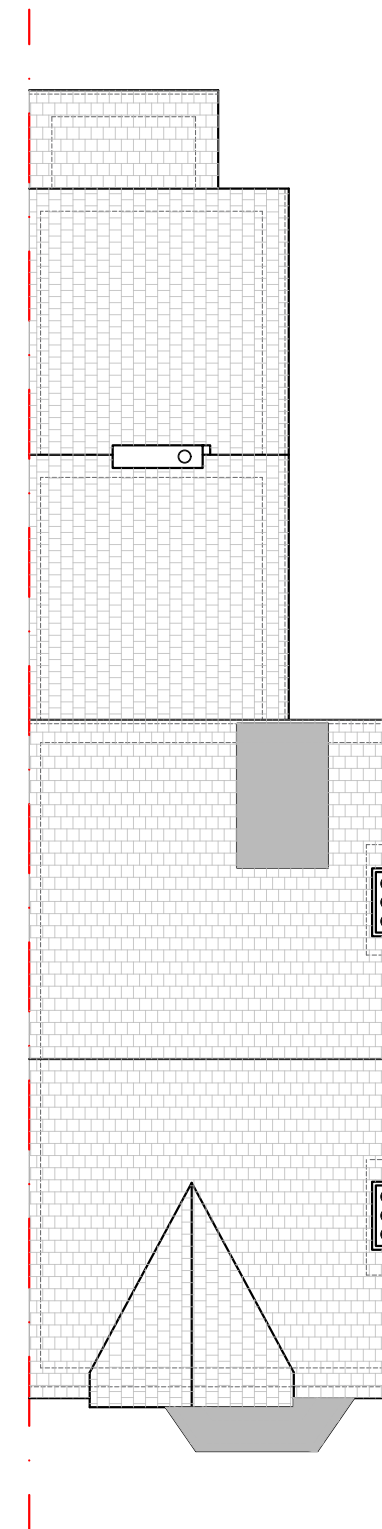

Existing Roof Floor



- Notes
1. All materials to match existing unless otherwise noted.
 2. Do not scale for the construction purposes.
 3. The contractor must verify all dimension on site prior to commencement of works.
 4. This document is copyright of the originator and must be treated as confidential.

Project
6 Basingstoke Road
Reading
RG2 0EL

Drawing title
Existing Floor Plans

Drawing no
01

Rev
-

Scale
1:100 @ A3

Date
May 2019



1 Right Plan - Dariusz Kusiak
1rightplan@gmail.com
07955 449 285