





Rev.	Date	Note	Author	Checked

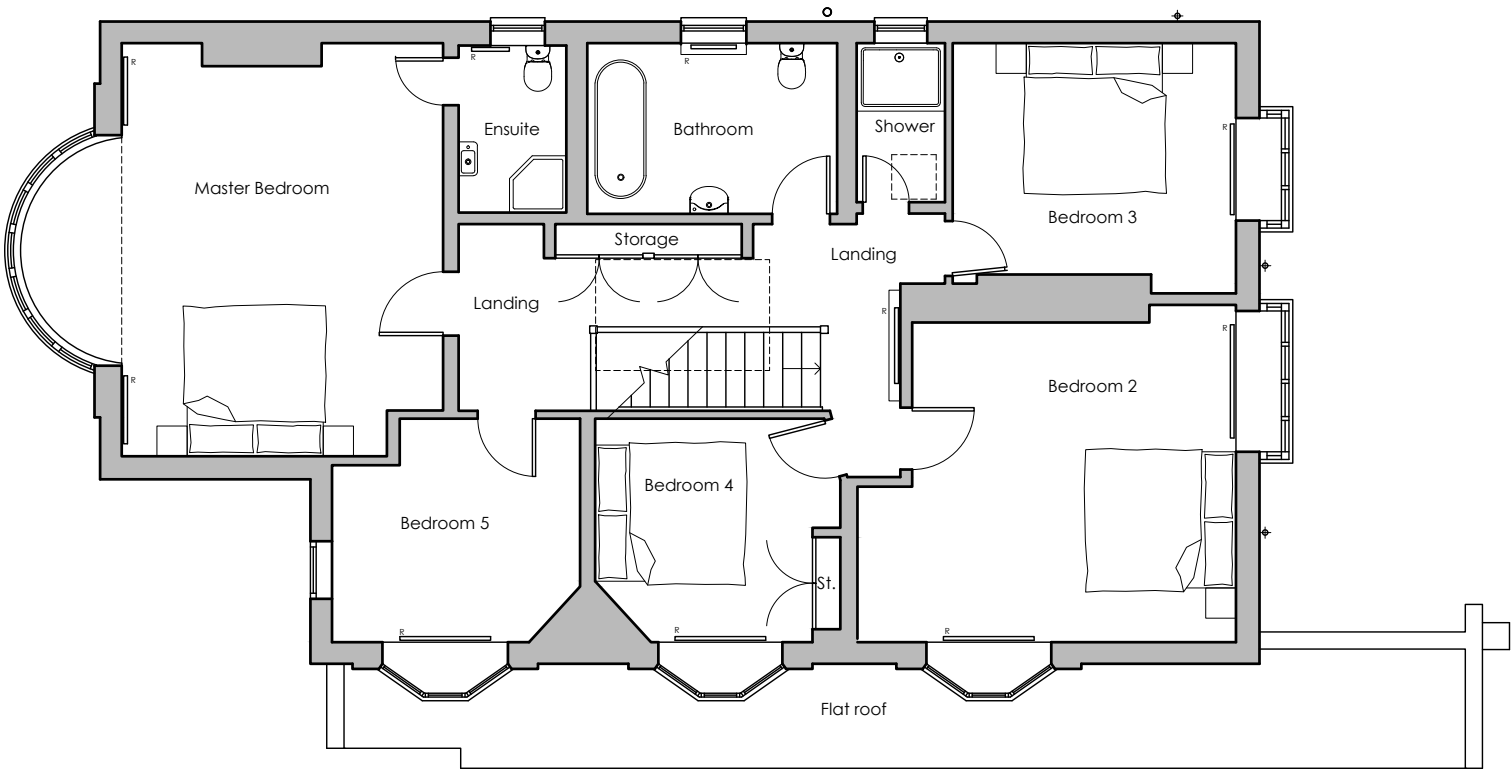

EXISTING FIRST FLOOR PLAN

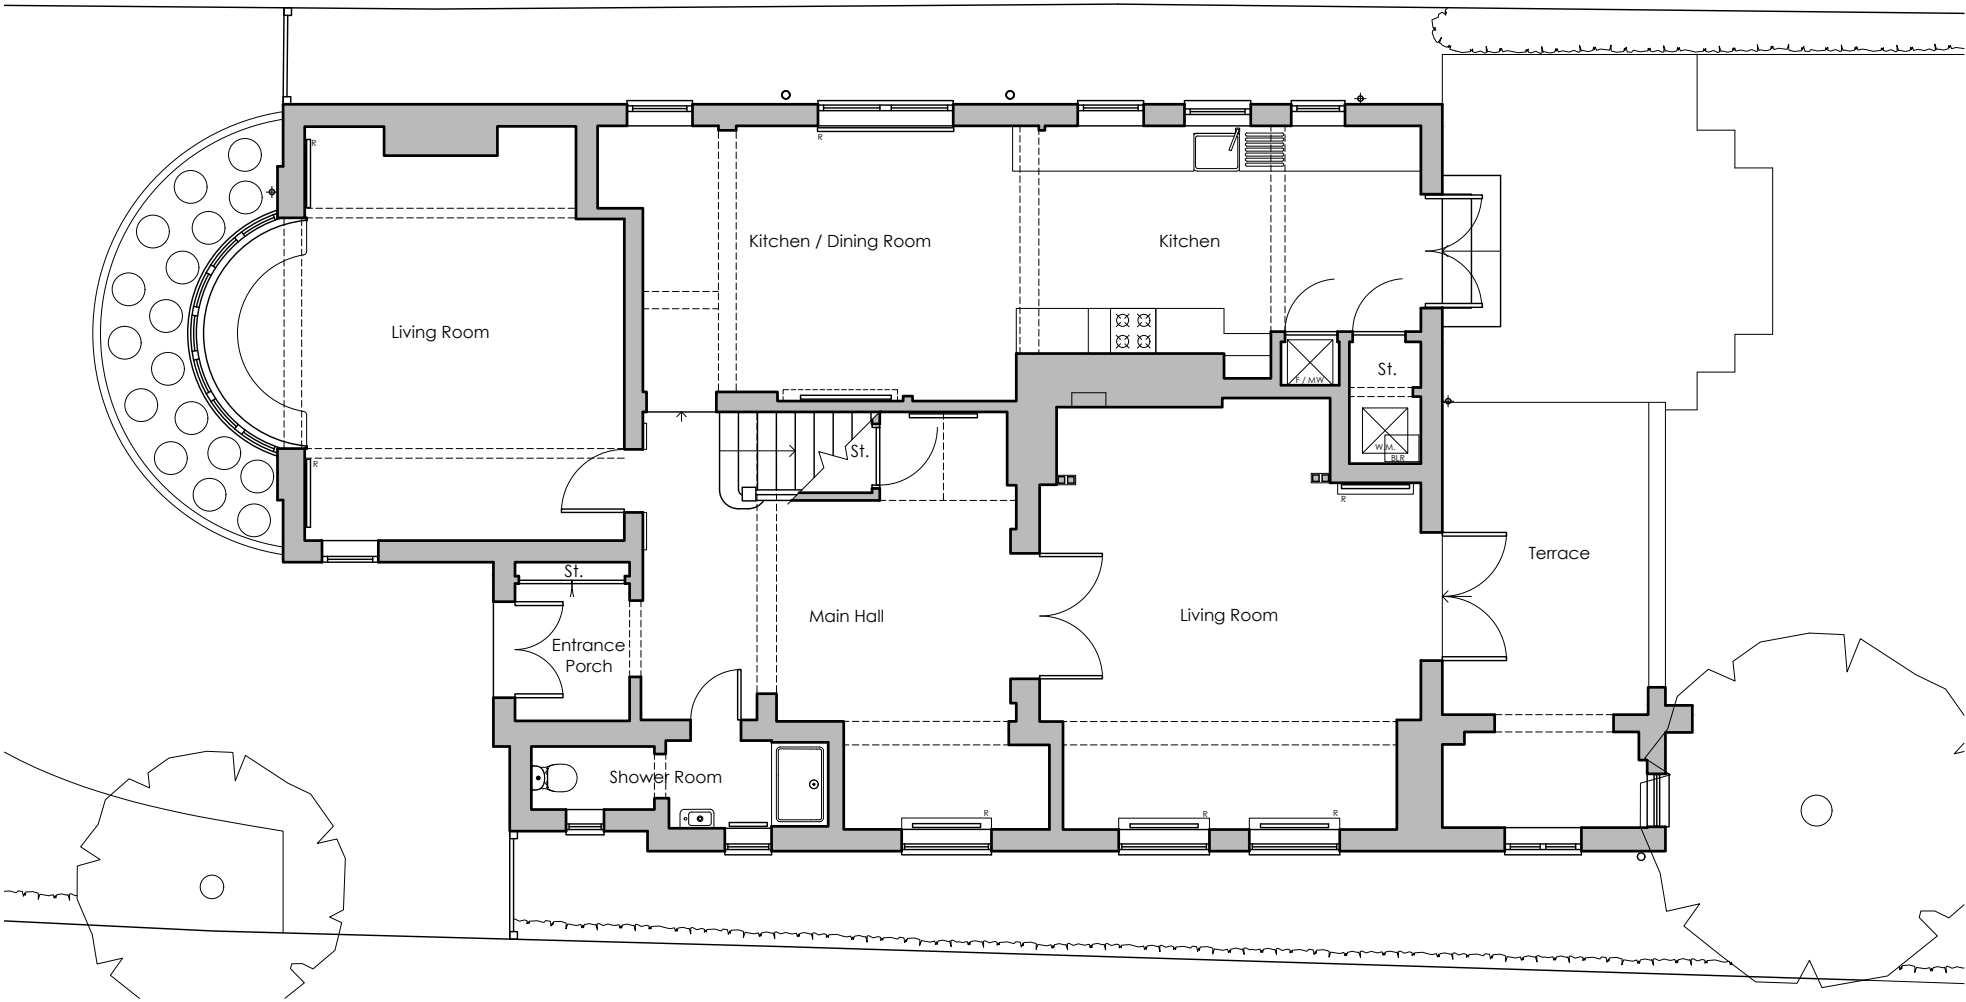

EXISTING GROUND FLOOR PLAN

 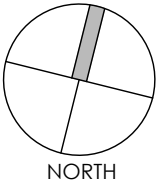

Project	Existing Use 15 Kendrick Road Reading RG1 5DU					Drawing	Existing Ground & First Floor Plans		
						Job-Dwg Number	18004-PL-21		Rev.
Client	Mr & Mrs Crow					WESTON + CO ARCHITECTS Watlington house 44 Watlington Street Reading, RG1 4RJ T. 0118 375 0252 www.weston-co.com			
Status	Planning								
Scale	1/100		Sheet Size A3						
Author	AS	Checked	CTW	Date	31/07/2019				