

THIS DRAWING IS THE PROPERTY OF CREATIVE DESIGN
(STRUCTURAL) LTD - COPYING / REDISTRIBUTION BY CONSENT ONLY
DO NOT SCALE FROM THIS DRAWING IF IN DOUBT ASK

NOTES

PROJECT
213 HARTLAND ROAD
READING
RG2 8DN

TITLE

EXISTING GROUND FLOOR PLAN

DESIGN TWO
SEVEN


17 FOX ROAD, LANGLEY, SLOUGH
SL3 7SG
TEL 07964 36663
design@trowseven@outlook.com

DRAWN AS SCALE @ A3

DATE DEC 18 1:50

DRAWING NO. REV.

AS01518-01

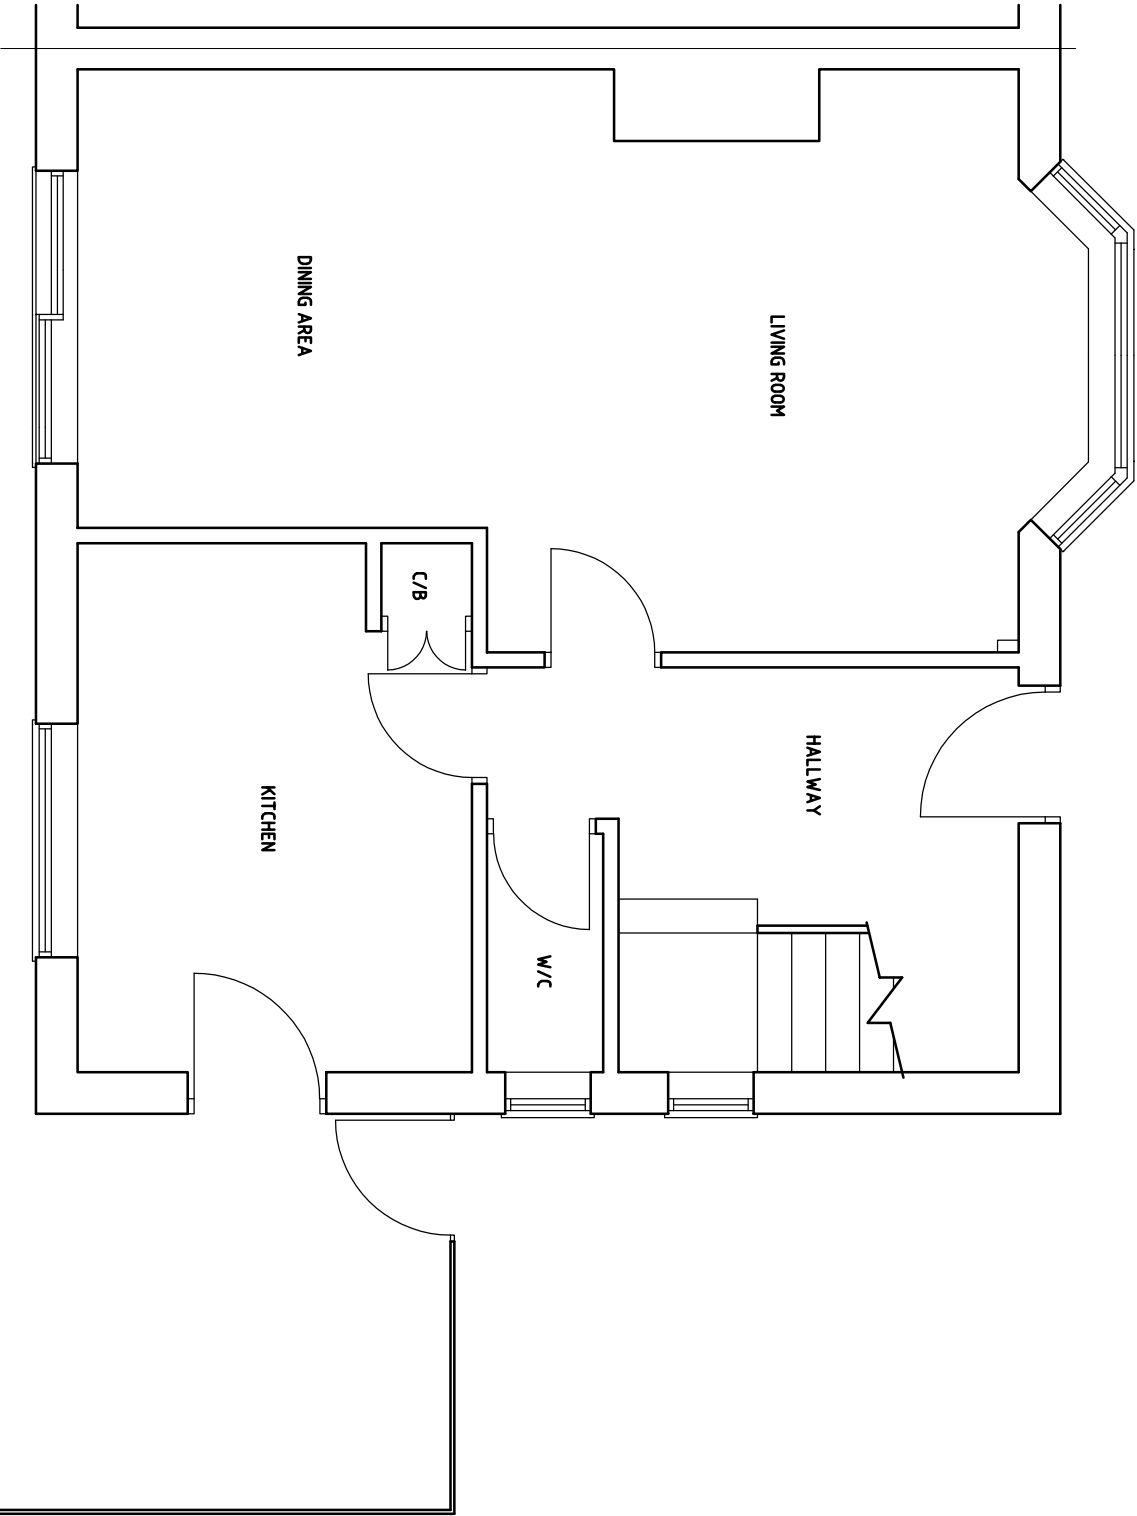

EXISTING GROUND
FLOOR PLAN