




A revised architectural language has been proposed for the car park structures. The base of the building is treated with an architectural mesh, which also clads the emergency staircases. The majority of the elevation is clad with vertical anodised aluminium louvres. The vertical aluminium louvres unify the car park structures in relation to materials and architectural expression used in the main buildings.

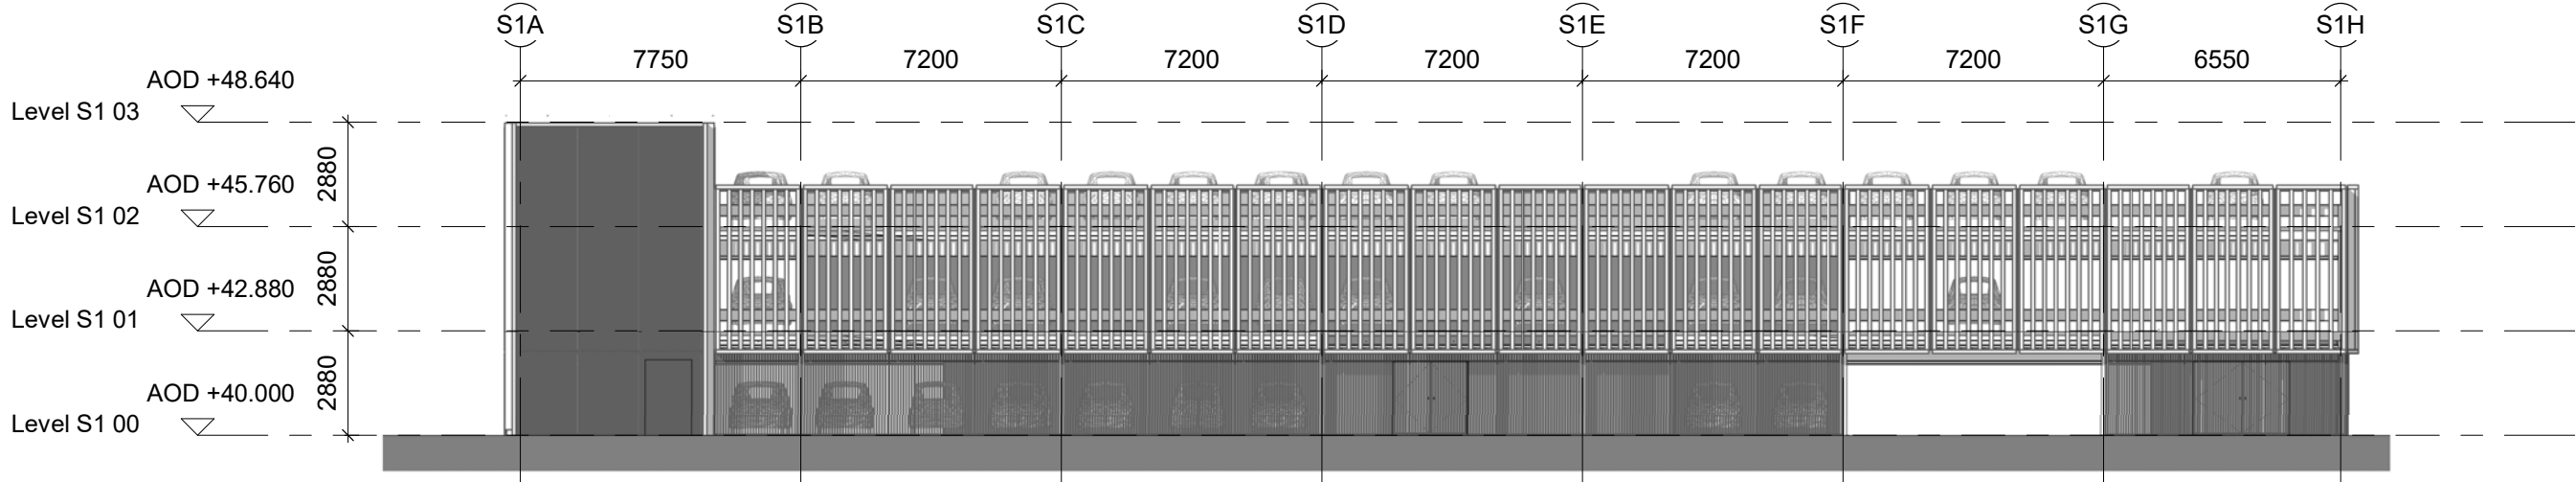


01 South Carpark - North Elevation
1 : 200

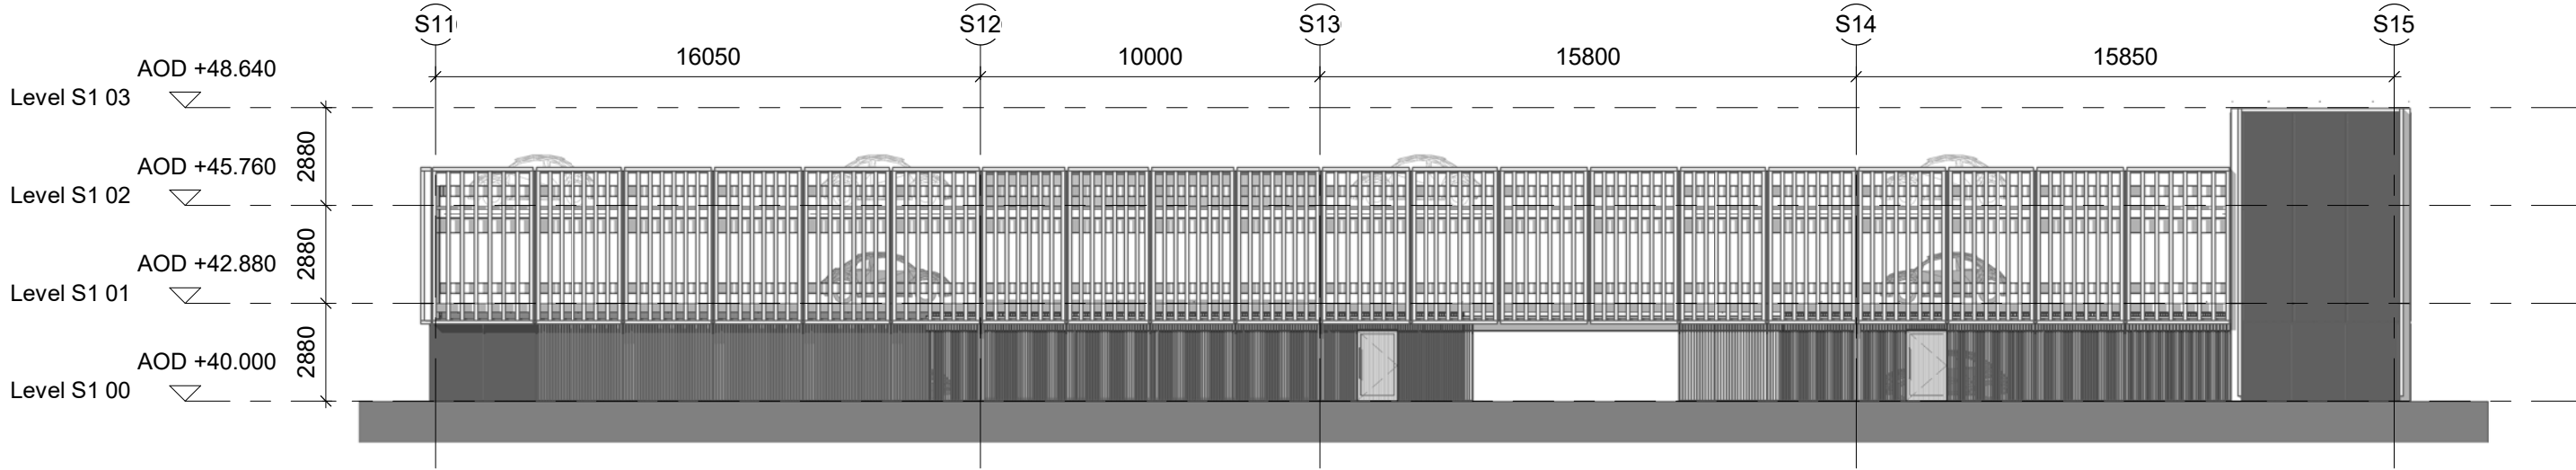

02 South Carpark - West Elevation
1 : 200

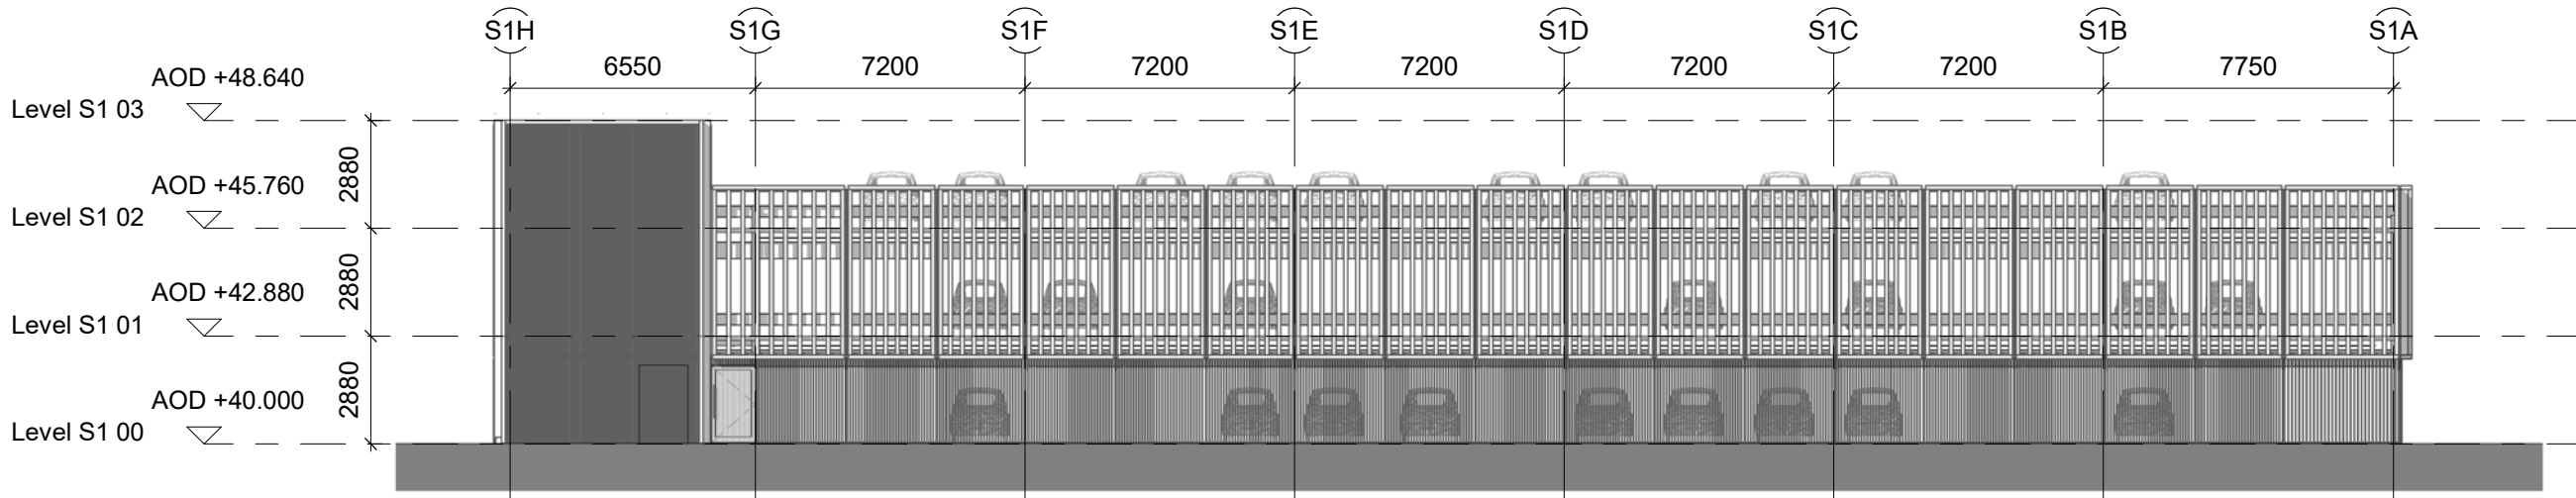


03 South Carpark - South Elevation
1 : 200

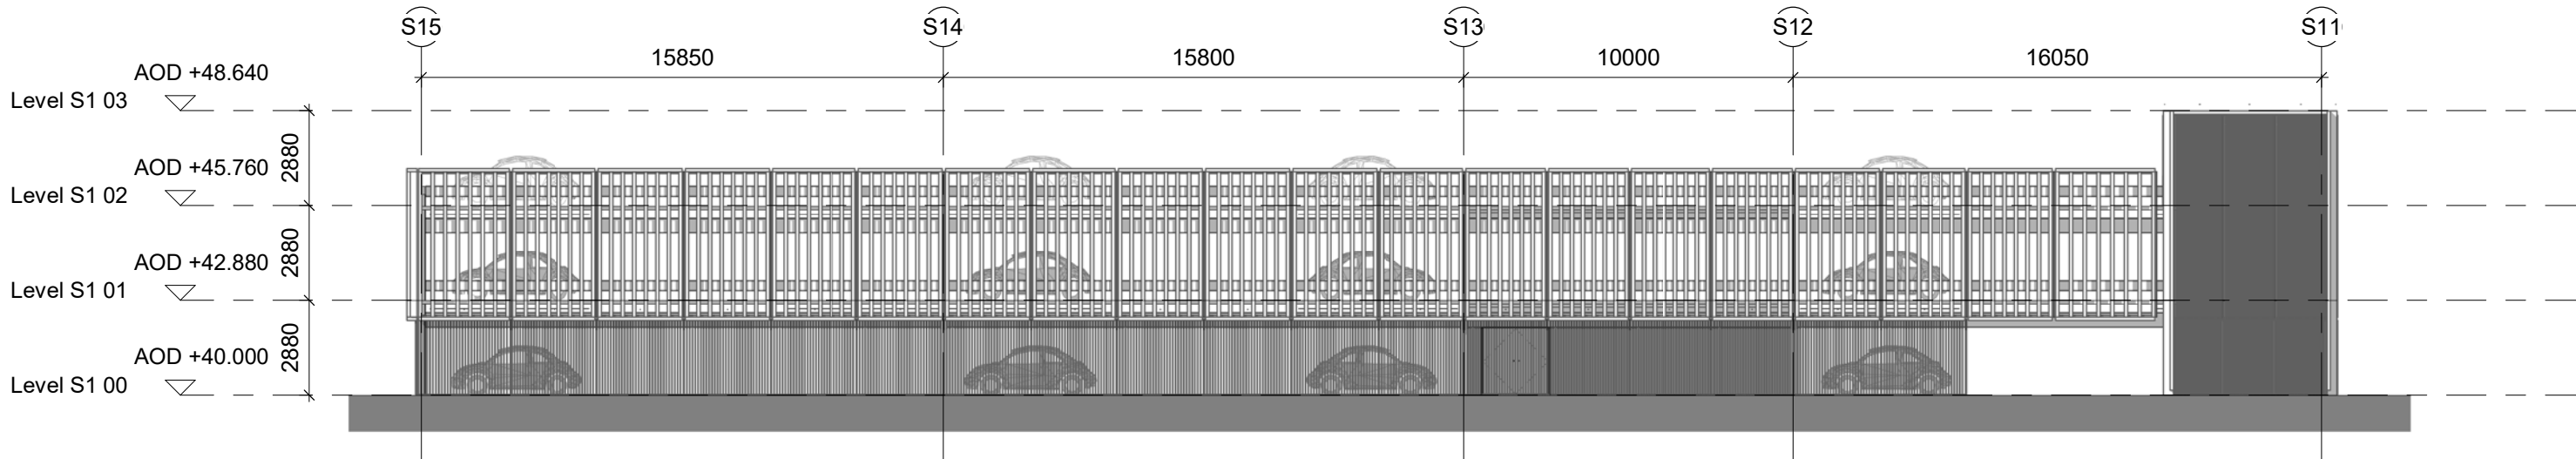

04 South Carpark - East Elevation
1 : 200


Disclaimer
Do not scale from this drawing.
Check all dimensions on site before fabrication or setting out.
This document is copyright and may not be reproduced without permission of the owner.

Notes

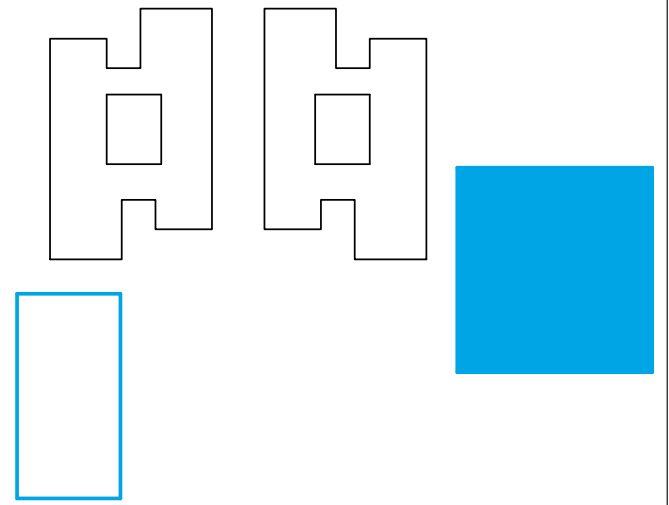

00	For Information	17/08/18	RPP
Rev	Reason for Issue	Date	Iss

Consultants
Landscape Architects: Place Design + Planning
Planning Consultant: Deloitte LLP
Quantity Surveyors: Gardiner & Theobald LLP
Structure: Ramboll
Building Services: Hoare Lea

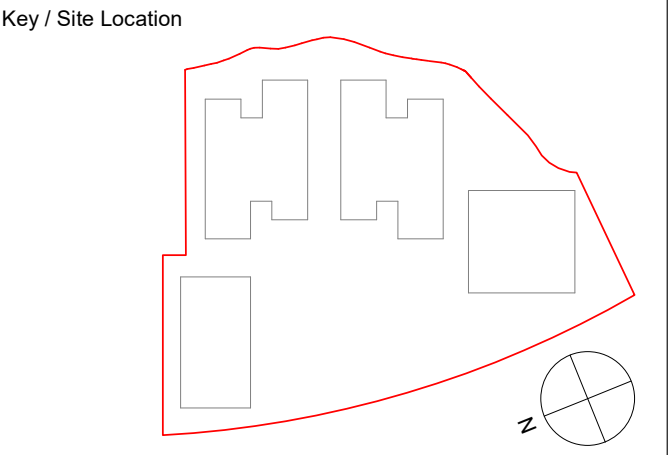

Robin Partington & Partners
235 St. John Street
London
EC1V 4NG
+44 20 7419 3500
mail@rpplondon.com
www.rpplondon.com
Client
Green Park Reading No.1 LLP

Project 400 Longwater Avenue, Green Park		
Drawing Title General Arrangement Elevations South Car Park North, South, East & West		
Scale 1 : 200 @ A1	Drawn By RPP	Issued By RPP
Stage 3		
Project No. 15011	Drawing No. A_PL_351	Revision 00