
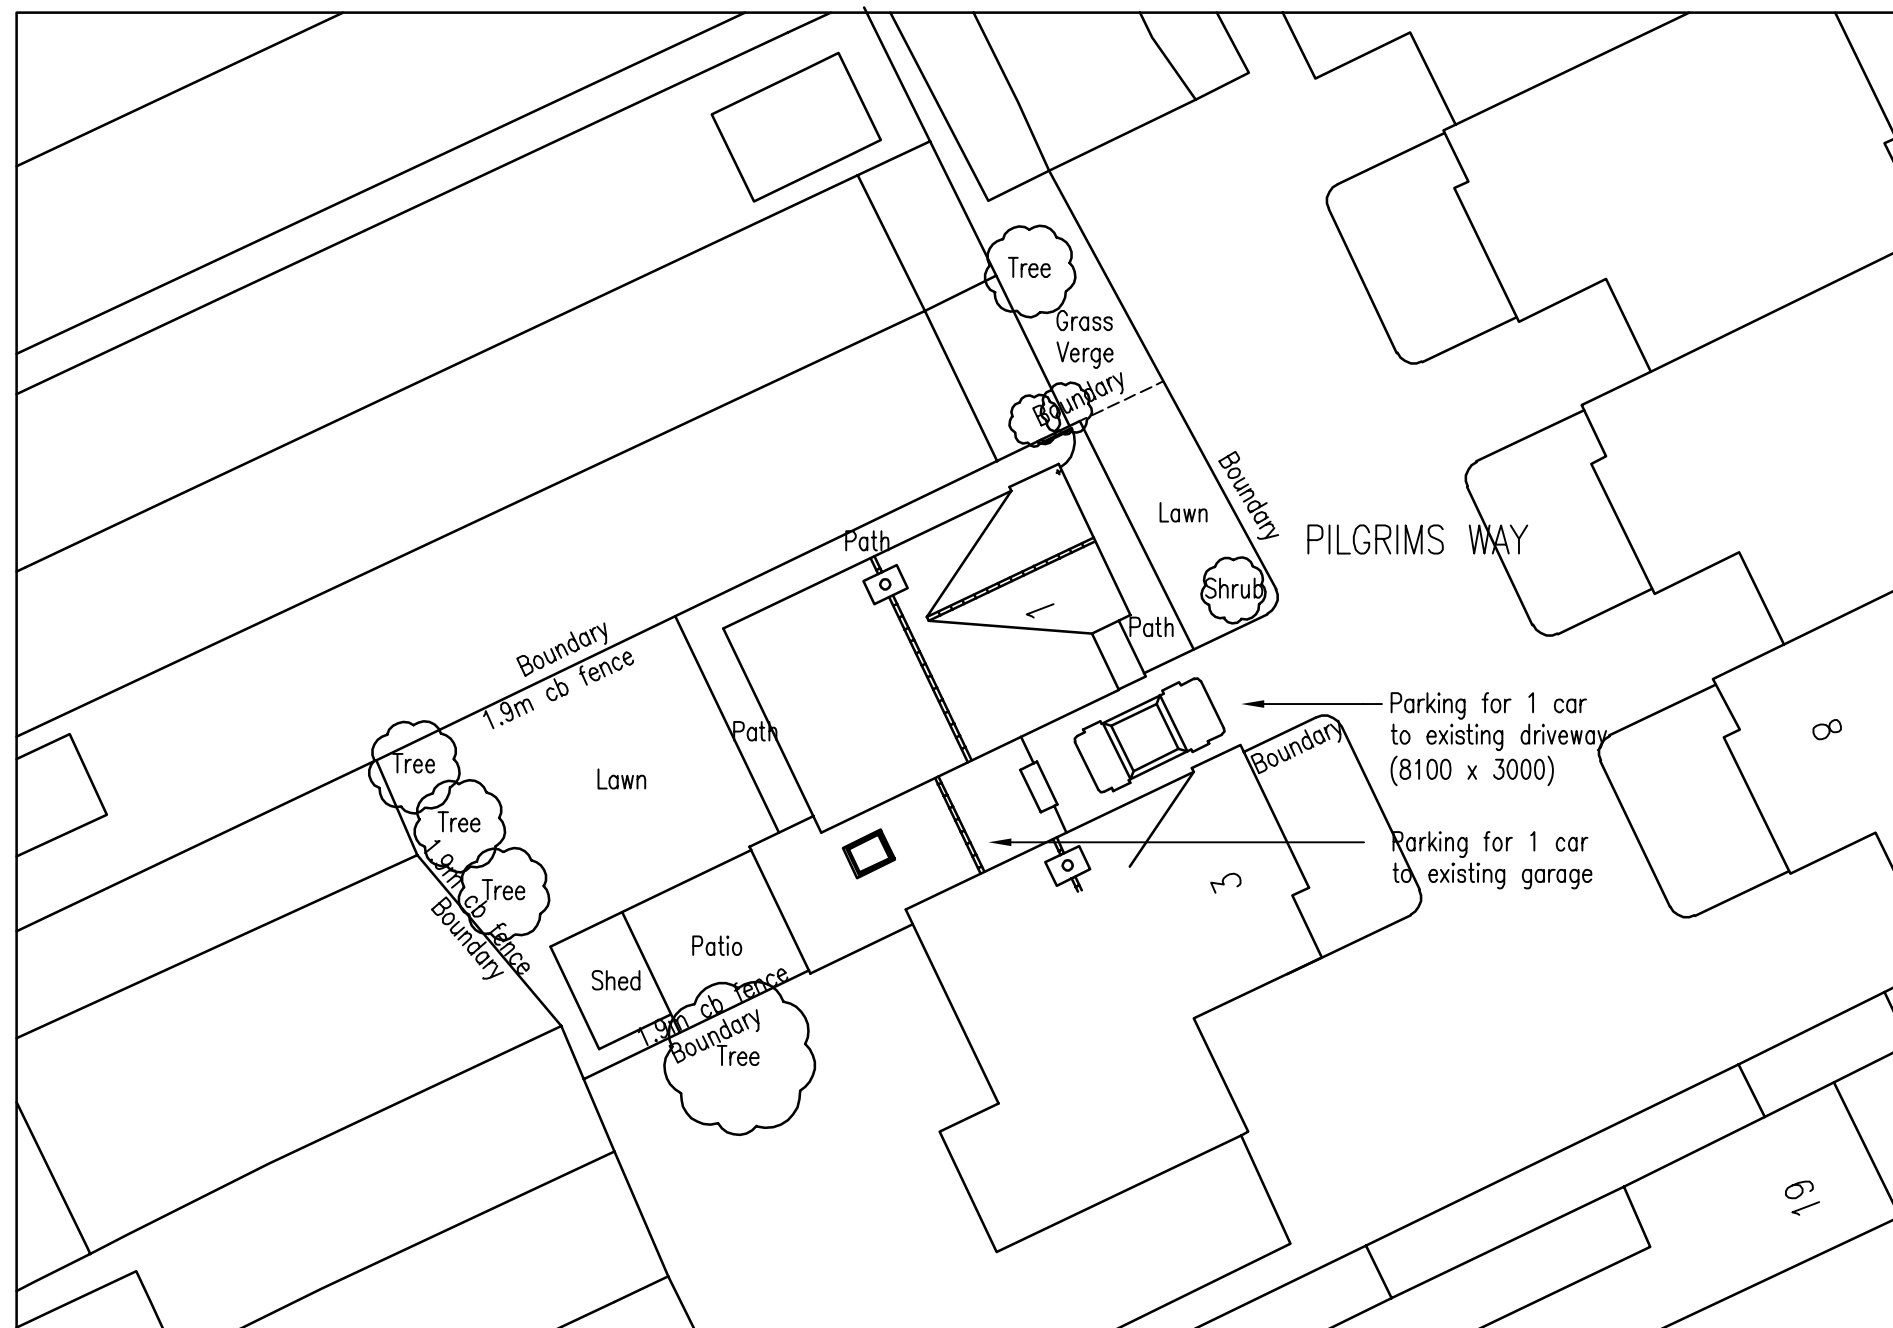


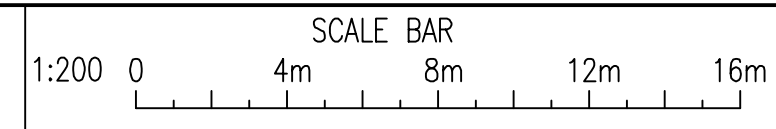

Plan Ahead
Drawing Services

26 Lamden Way, Burghfield Common, Reading. RG7 3LZ

Tel: 0118 9836039 Mobile Tel: 07940 828650 E-Mail: plan.ahead@btinternet.com

Website: www.plan-ahead-drawing-services.co.uk

DRAWING TITLE

EXISTING SITE PLAN

CLIENT

MR HAMMERSTONE MISS CLIFFORD

DATE

09/04/18

SCALE

1:200

PAPER

A3

DRAWN BY

D. HUISH

DRAWING NUMBER

181001/04

REV.

GENERAL NOTES

1. DIMENSIONS ARE TO BE CHECKED ON SITE BEFORE WORK PROCEEDS

2. ALL DIMENSIONS ARE IN MILLIMETRES UNLESS OTHERWISE STATED.

3. THIS DRAWING IS NOT TO BE REPRODUCED WITHOUT THE PERMISSION OF PLAN AHEAD DRAWING SERVICES.

REVISIONS

REF DATE DESCRIPTION

--	--	--