



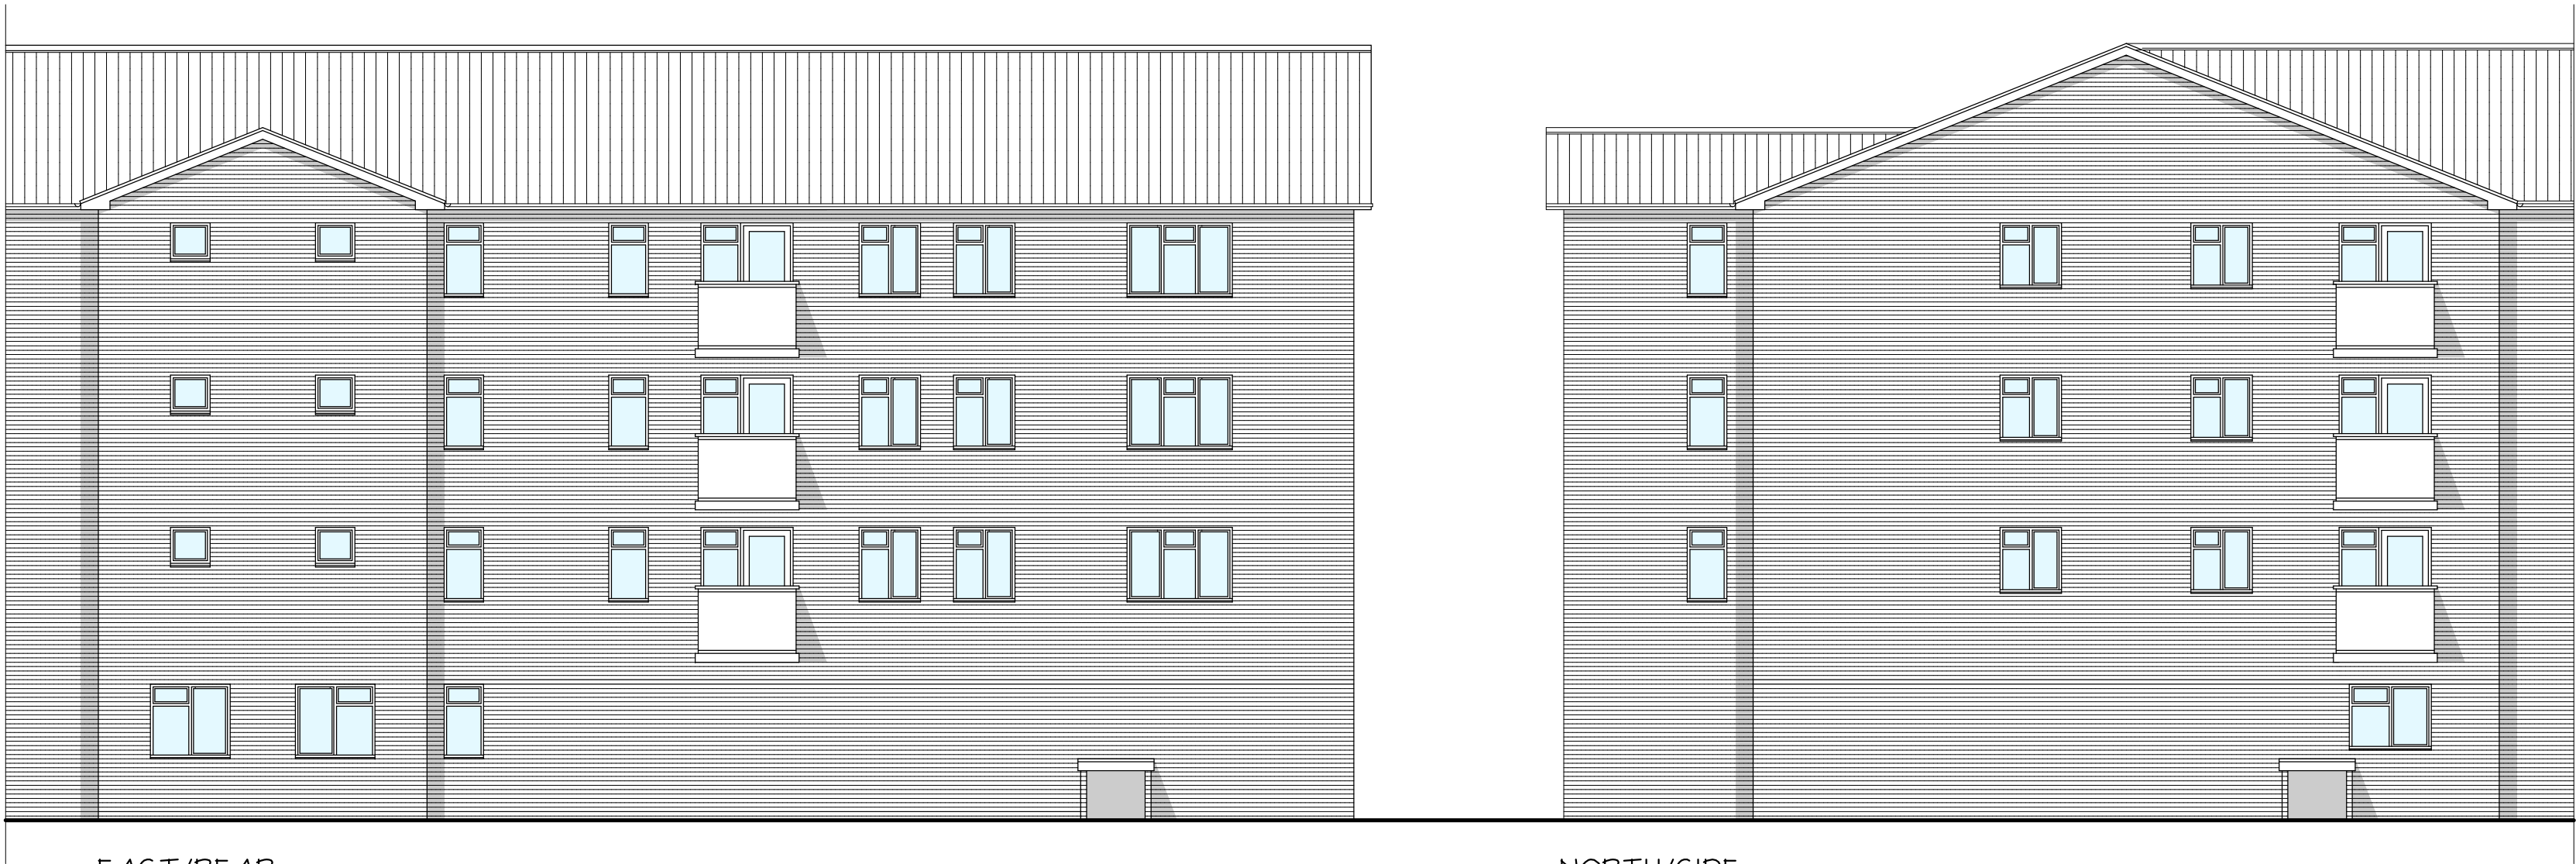


EAST/REAR
EXISTING ELEVATIONS (1:100)

NORTH/SIDE

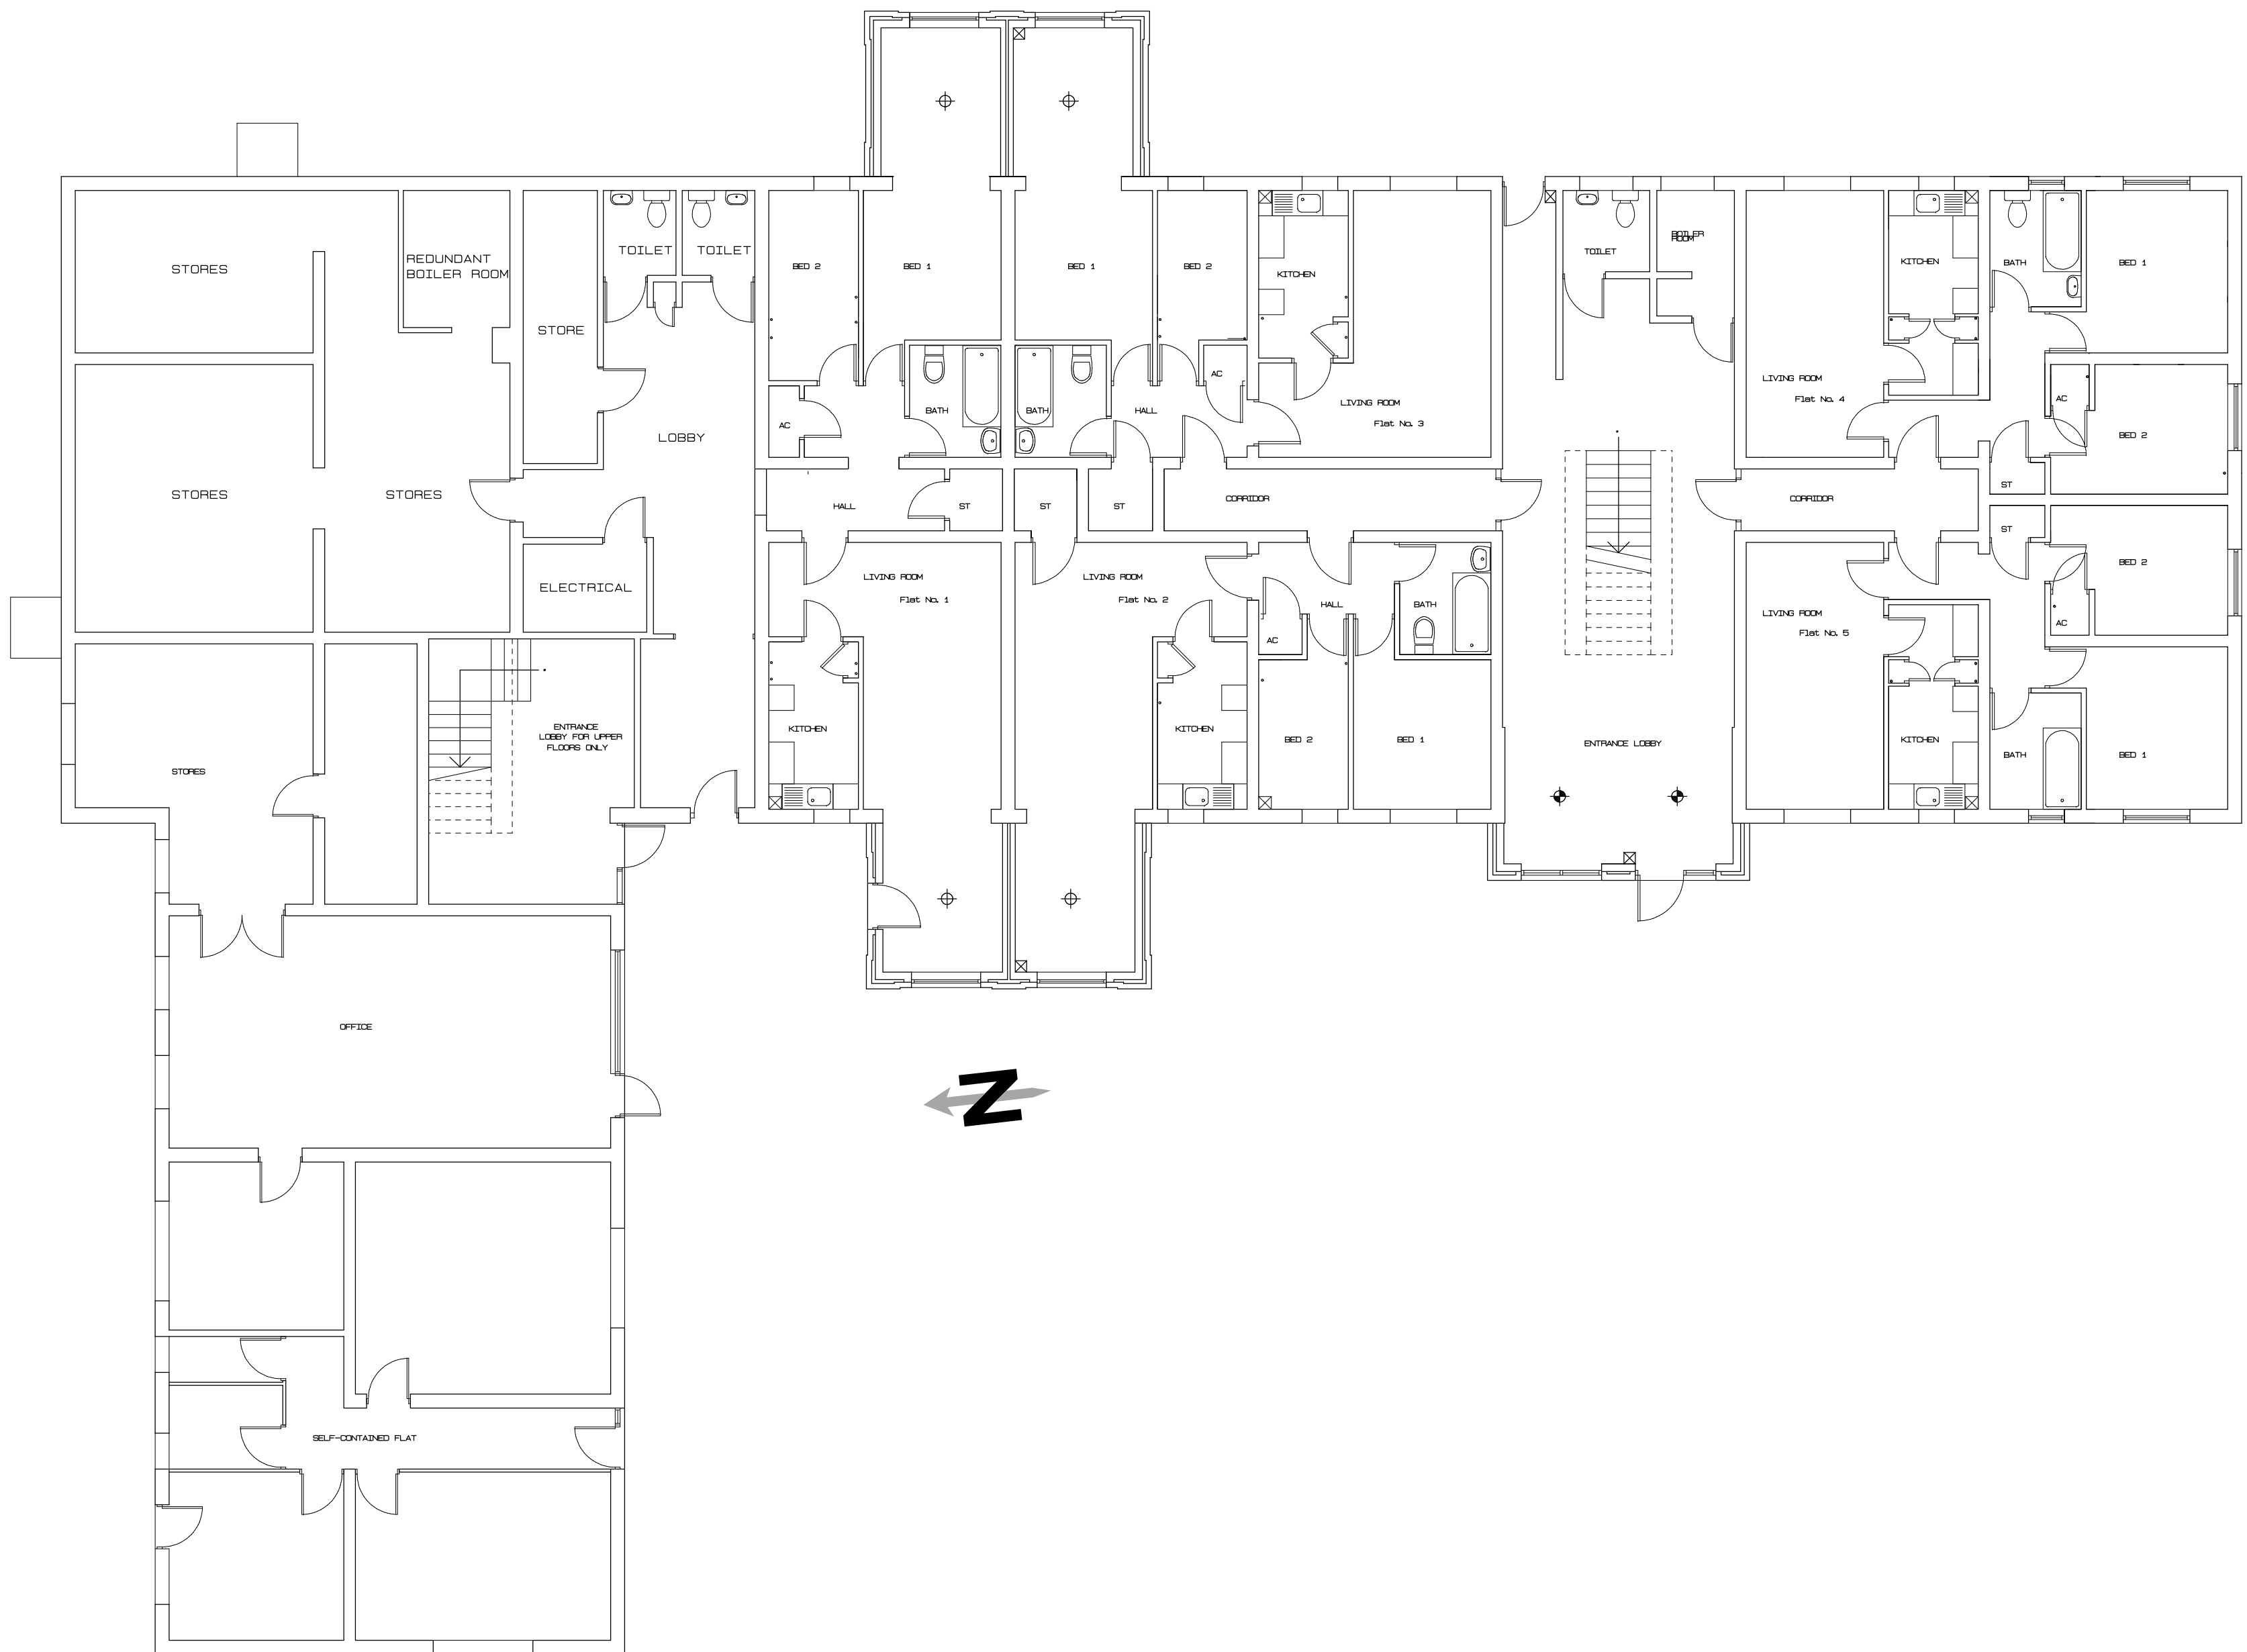

EXISTING GROUND FLOOR PLAN (1:100)

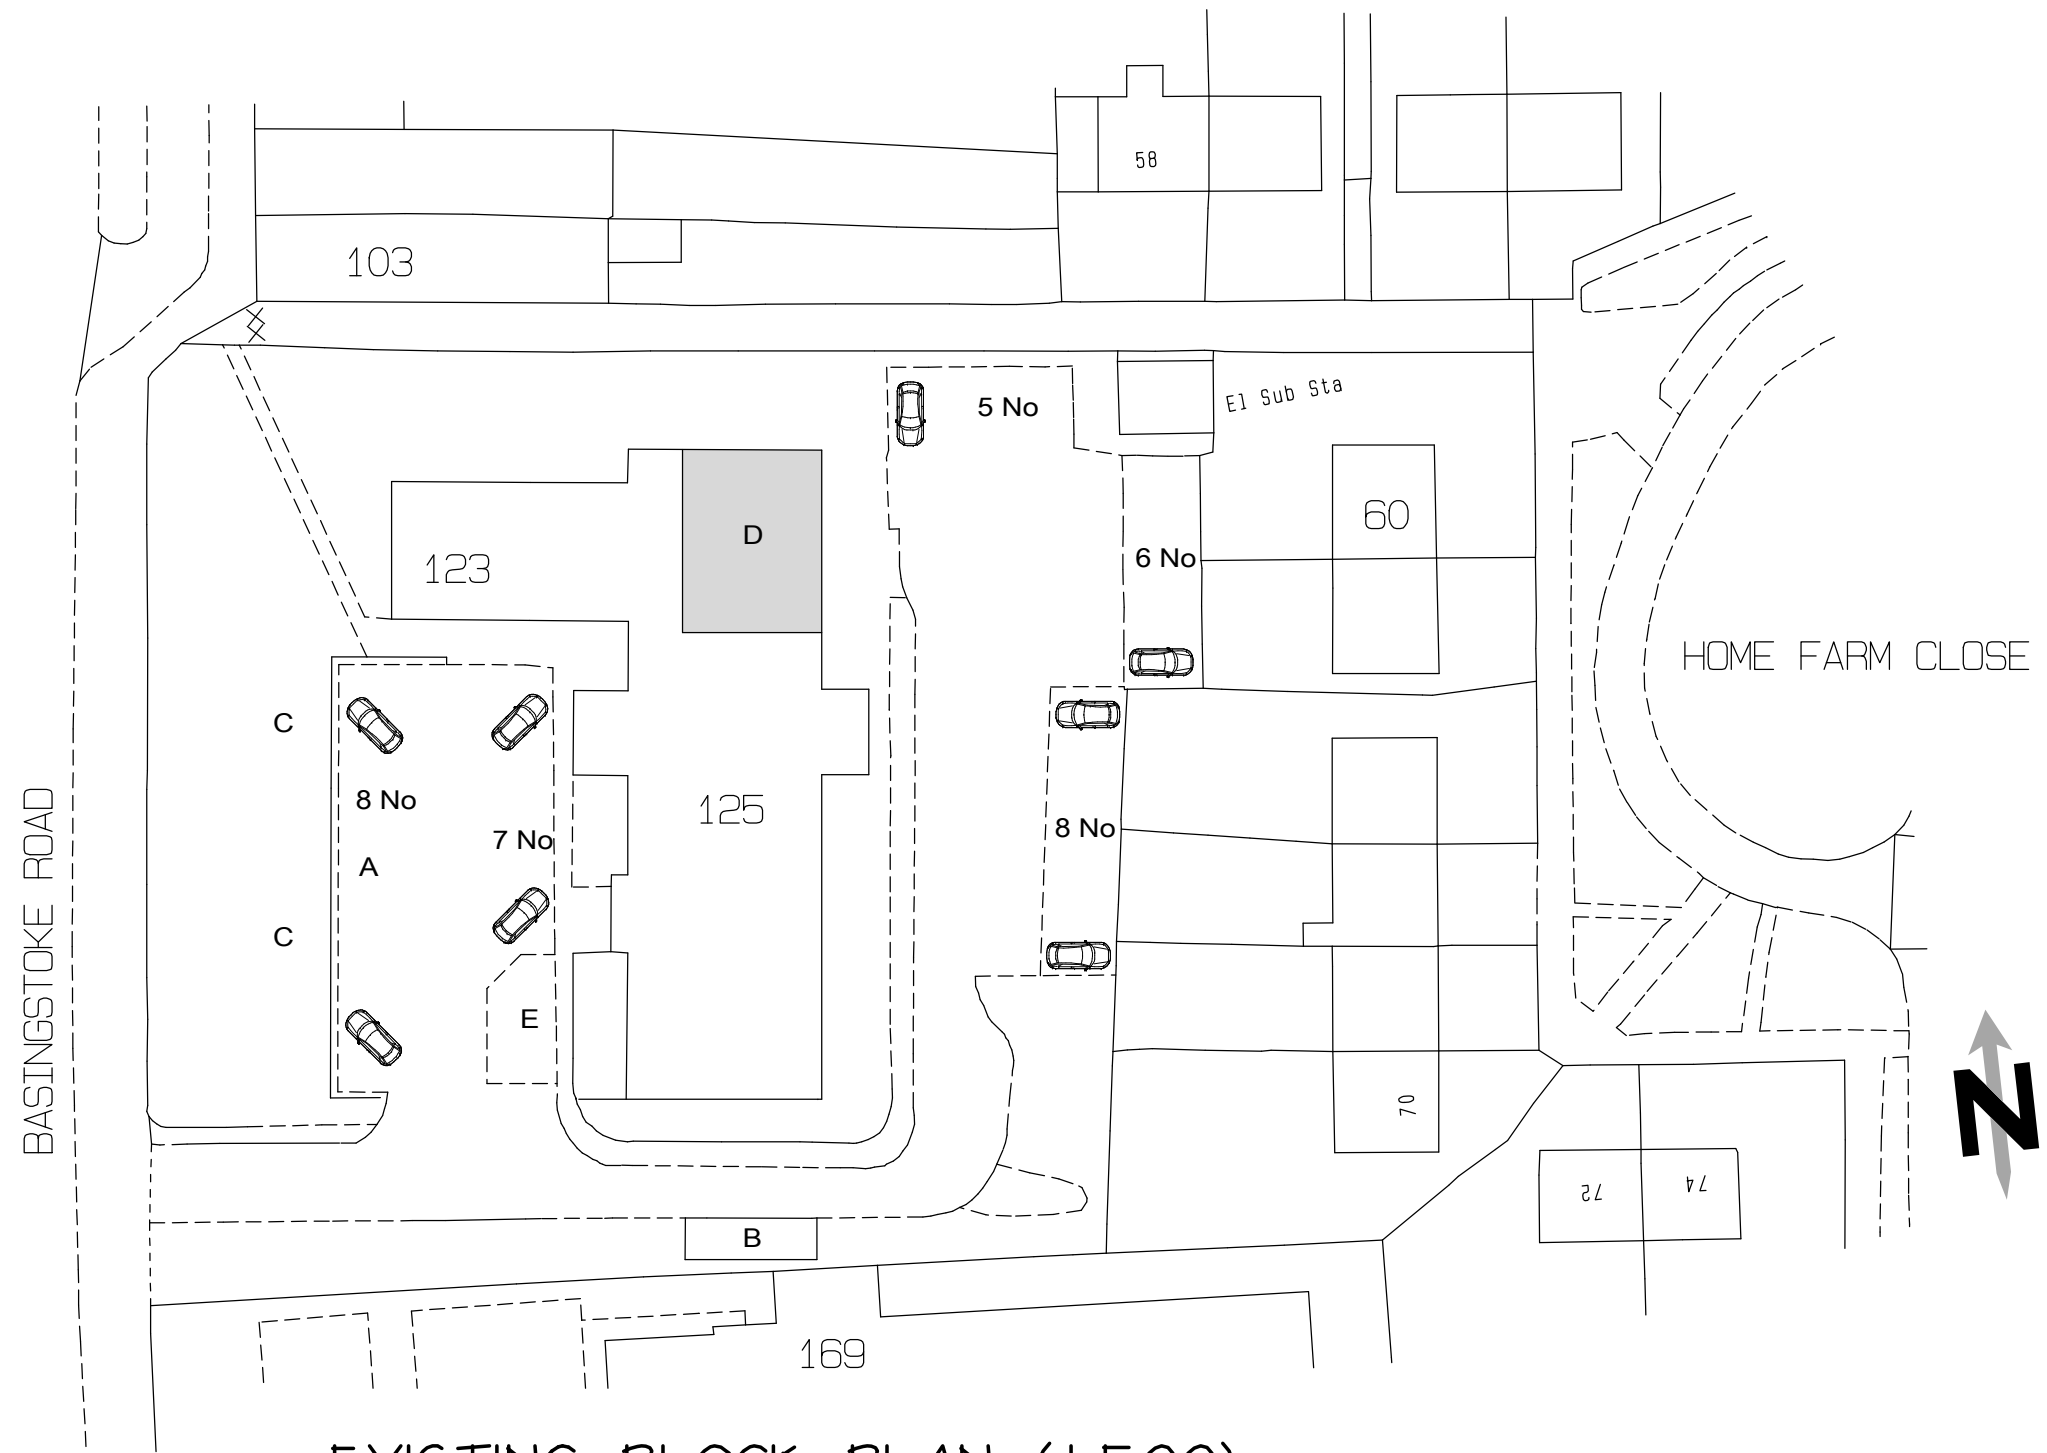

EXISTING BLOCK PLAN (1:500)


BLOCK PLAN KEY
52 NO FLATS
A - PARKING
B - REFUSE STORAGE
C - AMENITY
D - AREA OF CONVERSION WORK
E - SHORT TERM CYCLE STORAGE



LOCATION PLAN (1:1250)



CURRENT SHORT TERM CYCLE STORAGE

 

Amendments		
No.	Date	Details
A	OCT 18	SCALE BAR ADDED

Client
READING BOROUGH COUNCIL
Project
PROPOSED FLAT CONVERSION

AT

125 BASINGSTOKE ROAD
READING
RG2 OHE

Drawing title
EXISTING GA
Size **Date** **Drawn by**
A1 DEC 17 AS

York Associates

The Studio
4 Test Road
Whitchurch
Hampshire
RG28 7LP



yorkassociates@btconnect.com
01256 892748

Project number
16/037/06A