



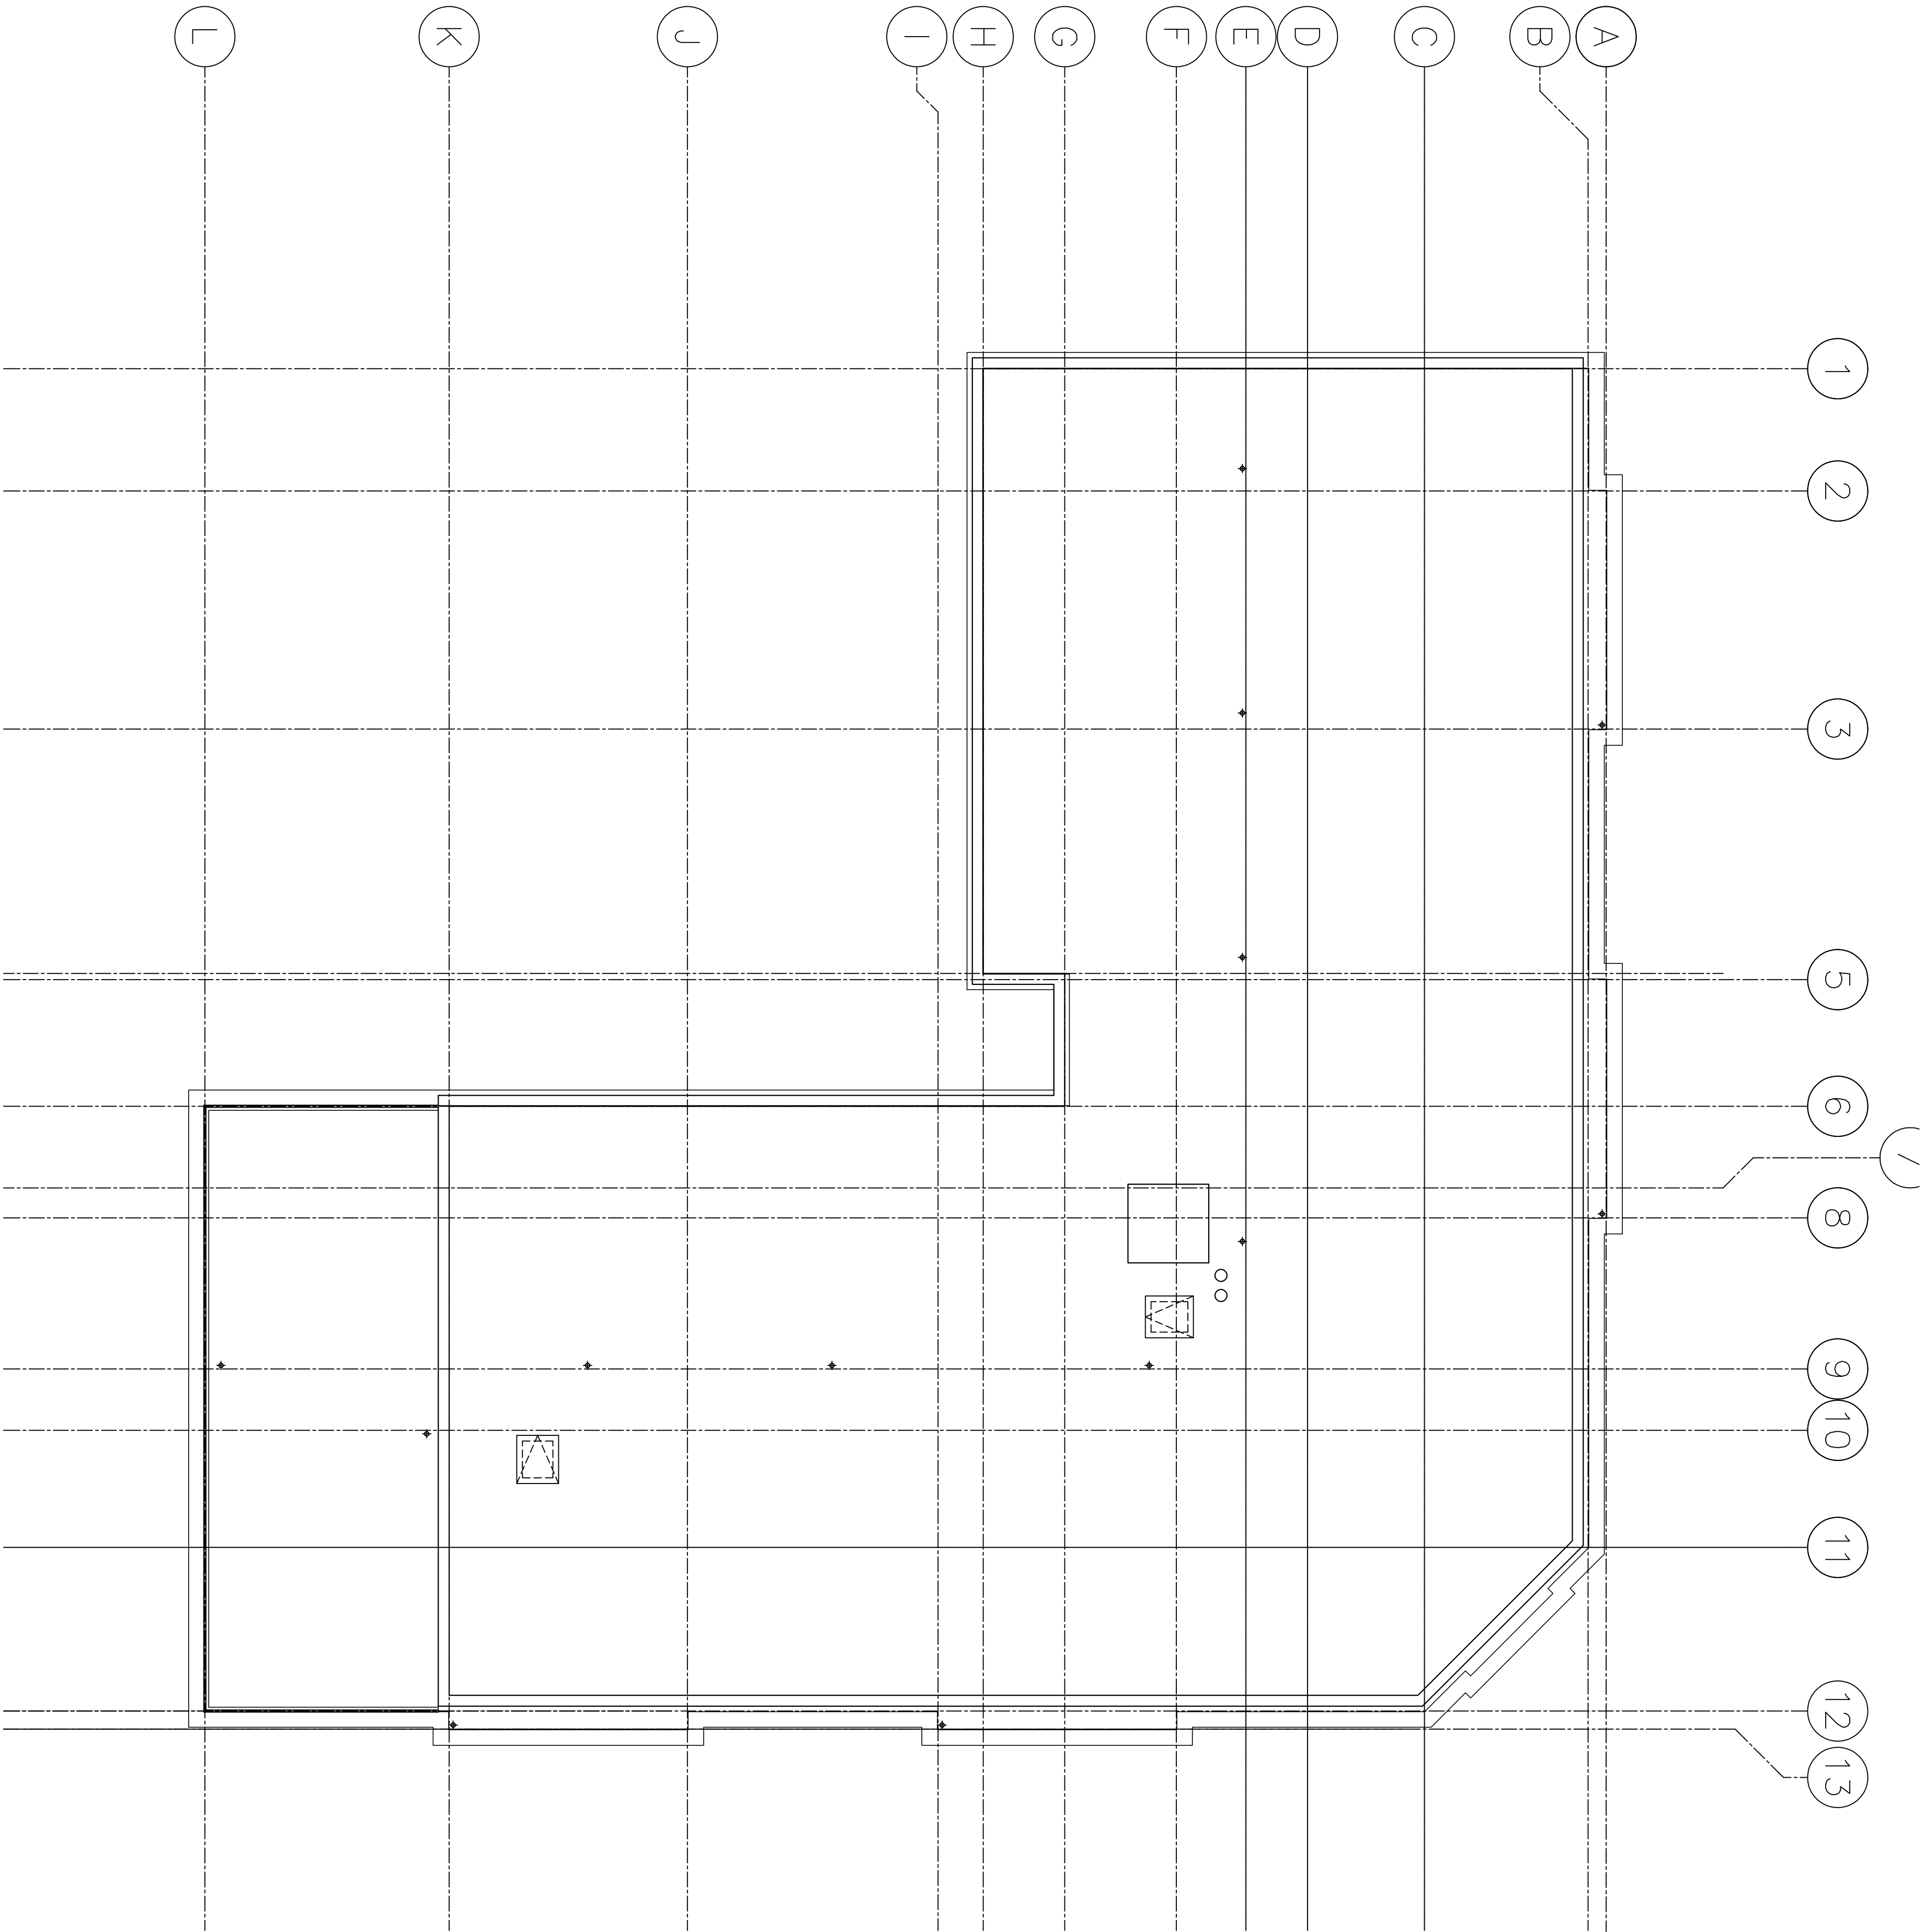

18 053 4106
ROOF LEVEL GENERAL ARRANGEMENT FLOOR PLAN
1:100

 

- GENERAL NOTES
1. This drawing is copyright and must not be reproduced without the consent of Greenwell Design Ltd.
 2. All dimensions are in millimeters unless otherwise noted.
 3. Do not scale from this drawing - if in doubt ask.
 4. All dimensions to be checked on site prior to commencement of work or preparation of any construction details.
 5. The contractor shall report any discrepancies in information in writing to the design team at the earliest opportunity.
 6. This drawing is to be read in conjunction with the following relevant information:
 - i) All architects, structural and service engineer's drawings and specifications.
 - ii) All CDM information including designers risk assessments.

revision	First Issue		P	19/10/2018	Pmc	DMS
	notes		status	date	author	reviewer

gdarchitecture

Unit 4, Woods Pottery, Steprey Bank, Newcastle NE1 2PN
t: (0191) 447 1775 www.greenwelldesign.co.uk
Project EAST STREET, READING - 4 STOREY

Drawing				
ROOF LEVEL GENERAL ARRANGEMENT FLOOR PLAN				
Dwg no.	4106			
Scale	1:100	Job no.	18 053	
at size	A1	Status	Preliminary	Rev.:
				-

Do not scale. This drawing is copyright