


NOTES
For use in the precise named location only.

Copyright reserved by Pitch Architects Limited

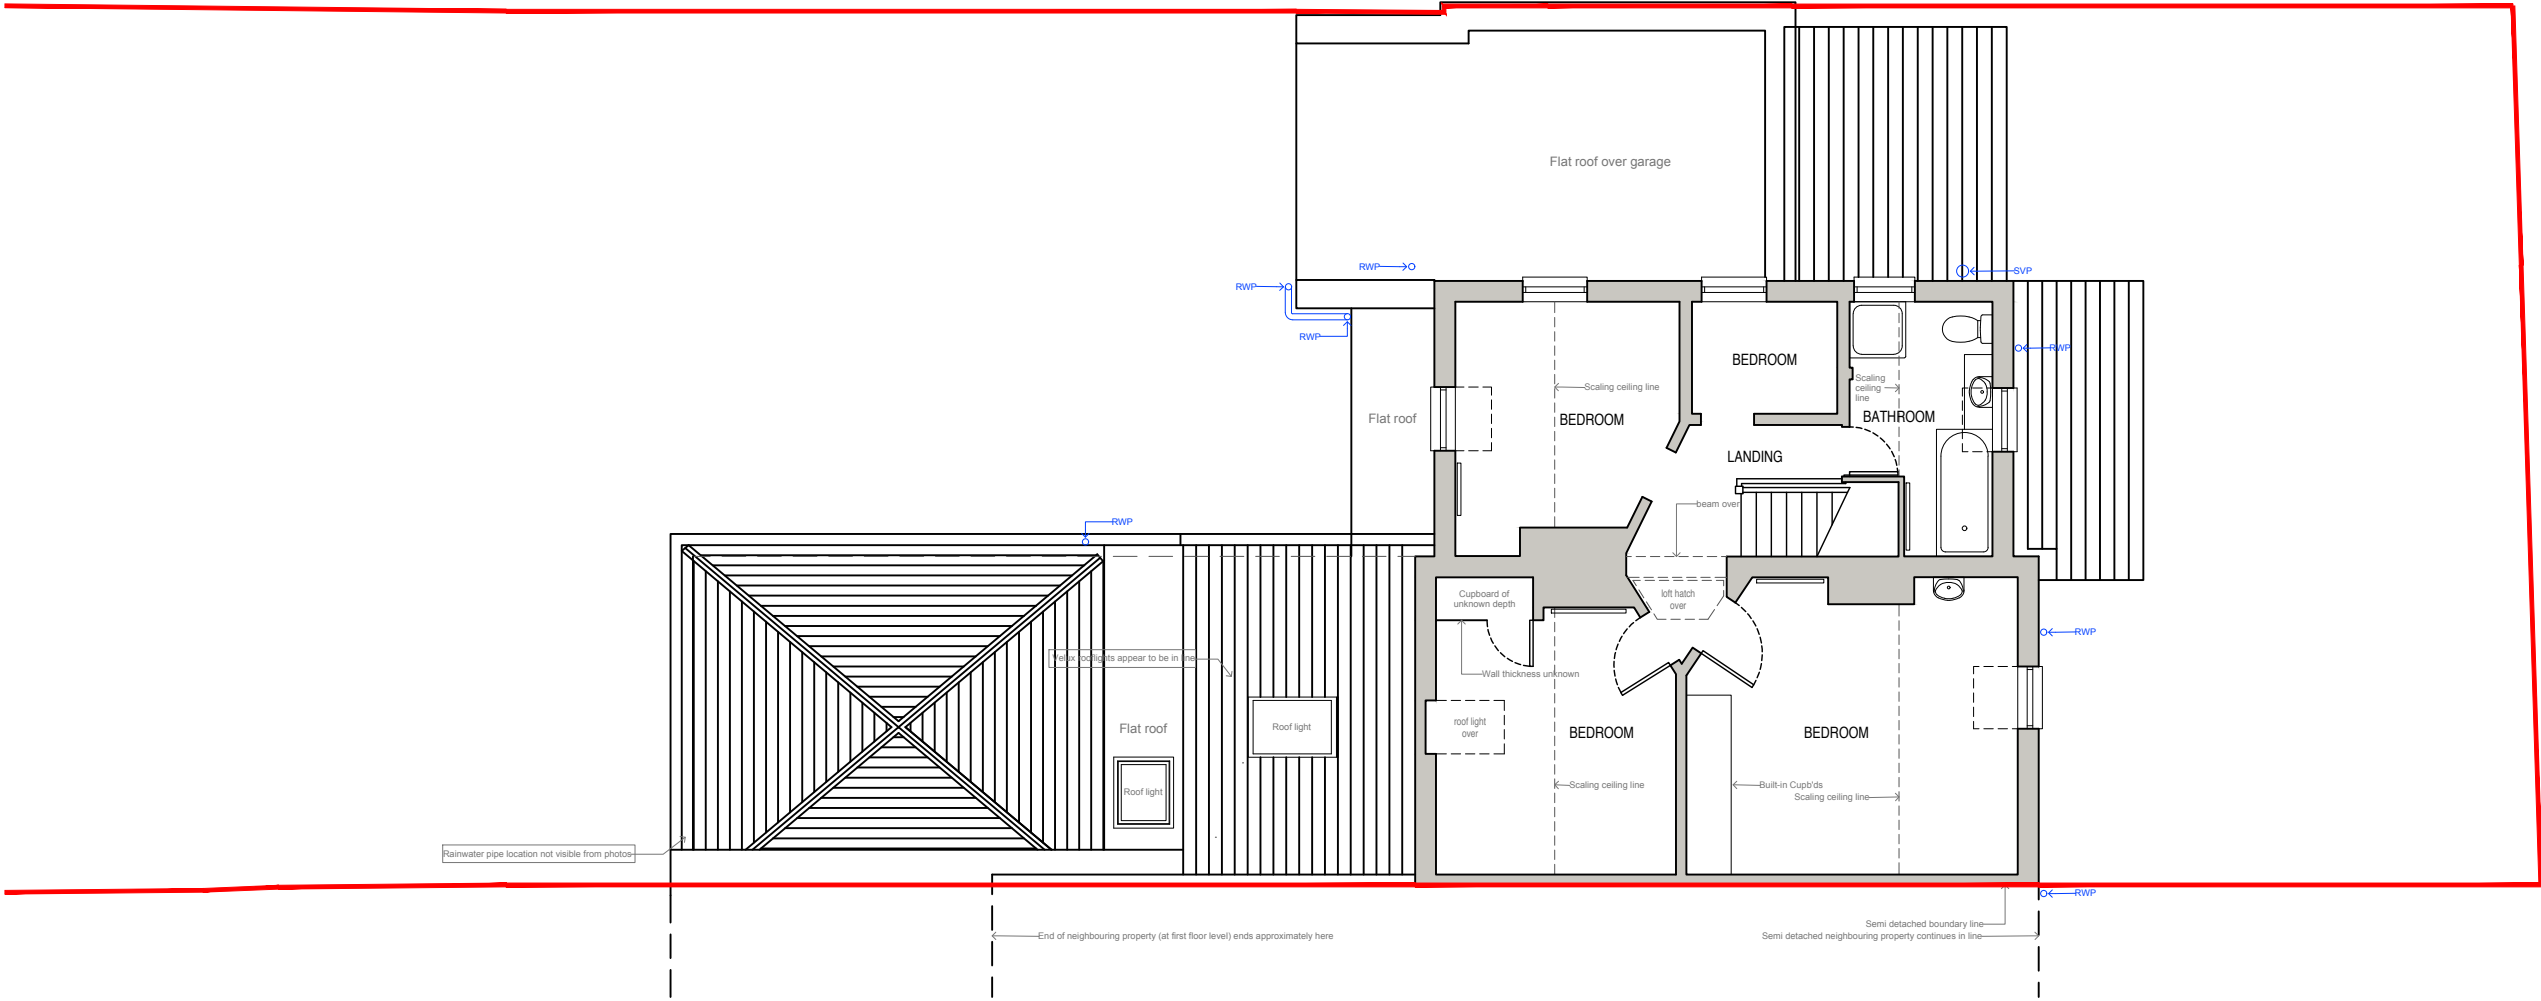

FIRST FLOOR PLAN



Rev -	Date -	Revision -
Drawing Title Existing Floor Plans		
Drawing Scale 1:100 @ A3	Date May '18	Status Planning
Drawing Ref 18033 - SU - 003		Rev -
© Pitch Architects Limited		

a. 33 Shepherds Lane,
Caversham,
Reading,
Berkshire,
RG4 7JJ

t. 0118 948 4618

e. info@pitcharchitects.co.uk

w. www.pitcharchitects.co.uk

Project Title
**Proposed Alterations
to
47 Conisboro Avenue,
Caversham,
RG4 7JF**

Client Name
Ms J Chard