




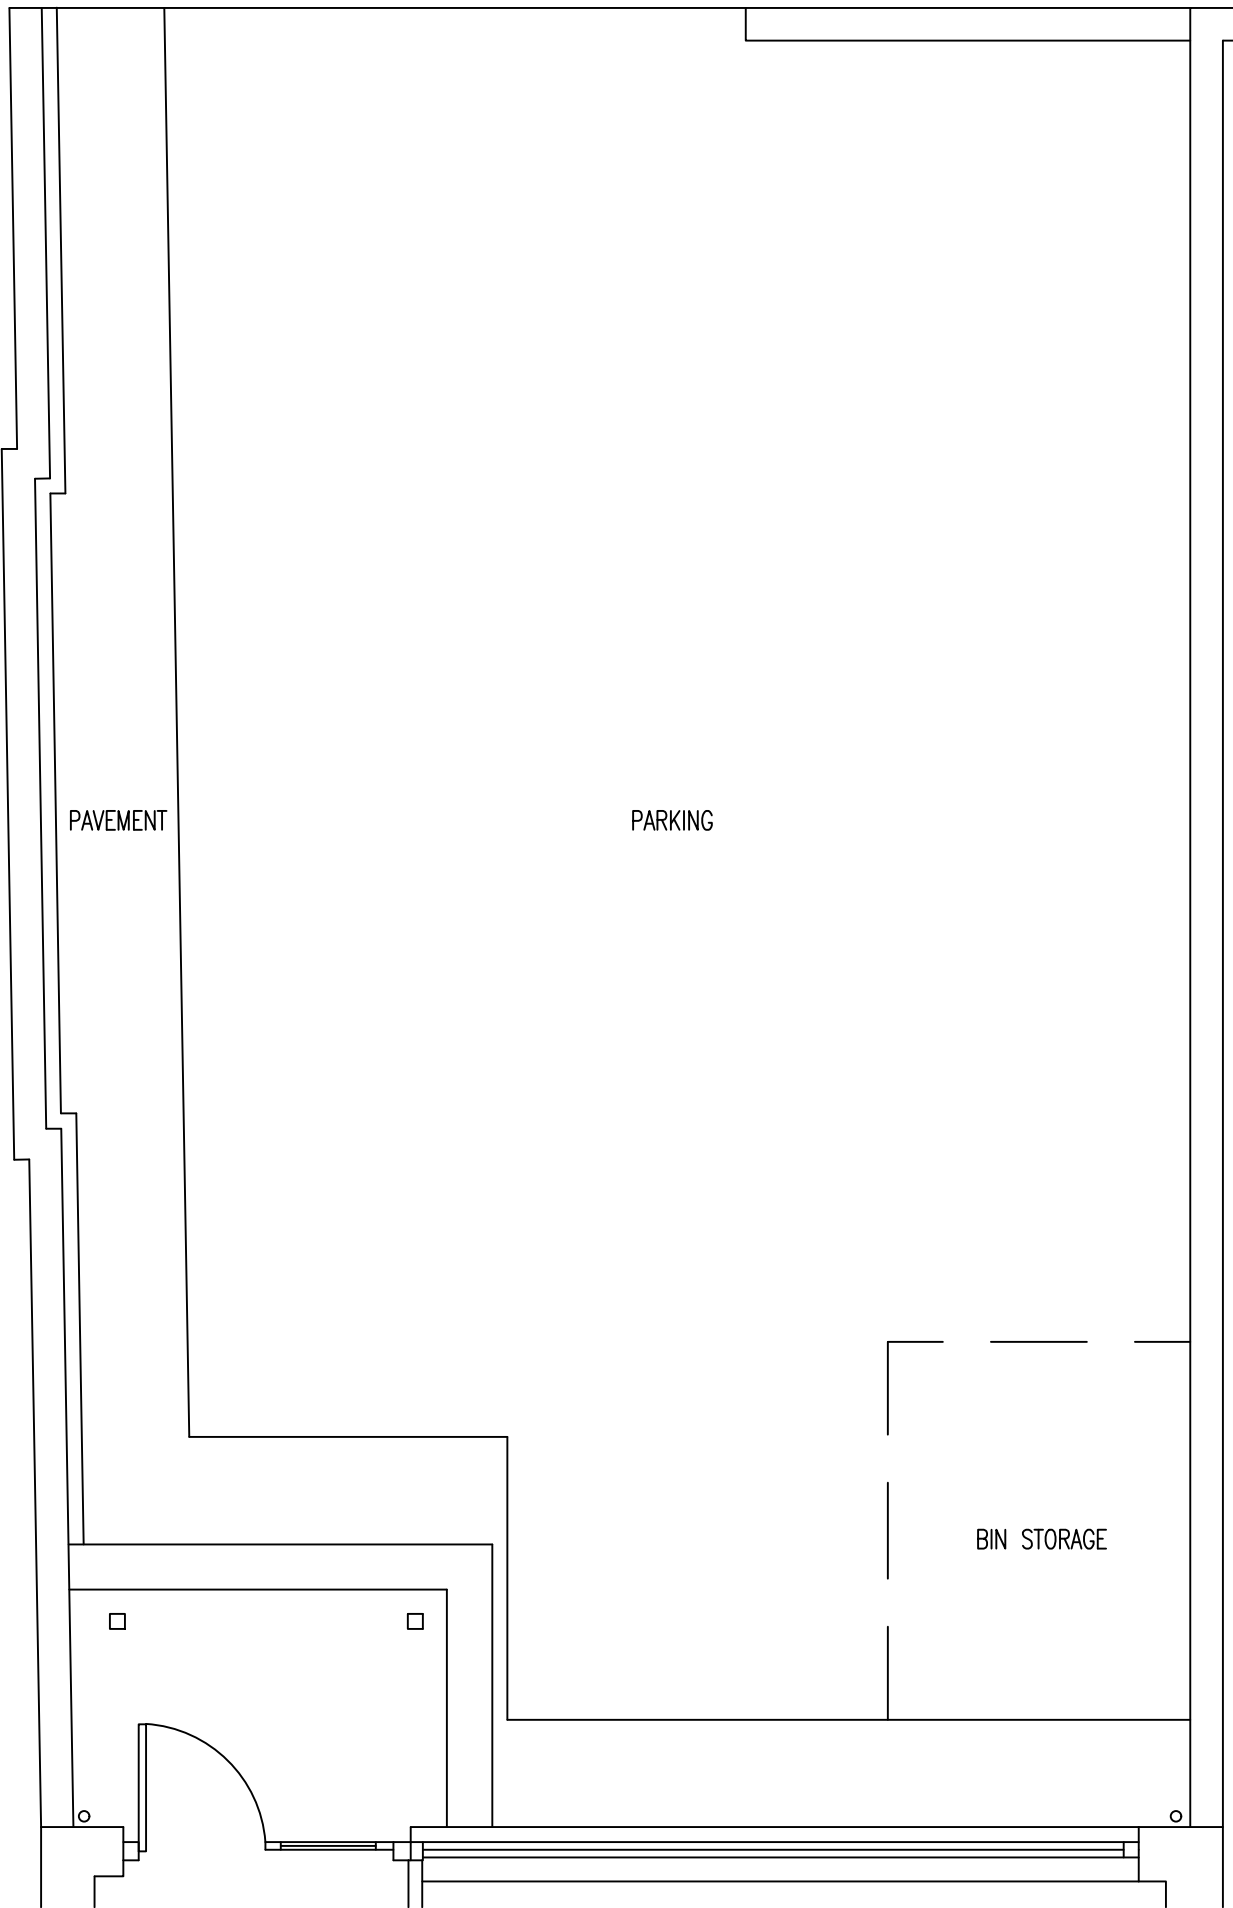


EXISTING REAR CARPARK LAYOUT PLAN 1:50

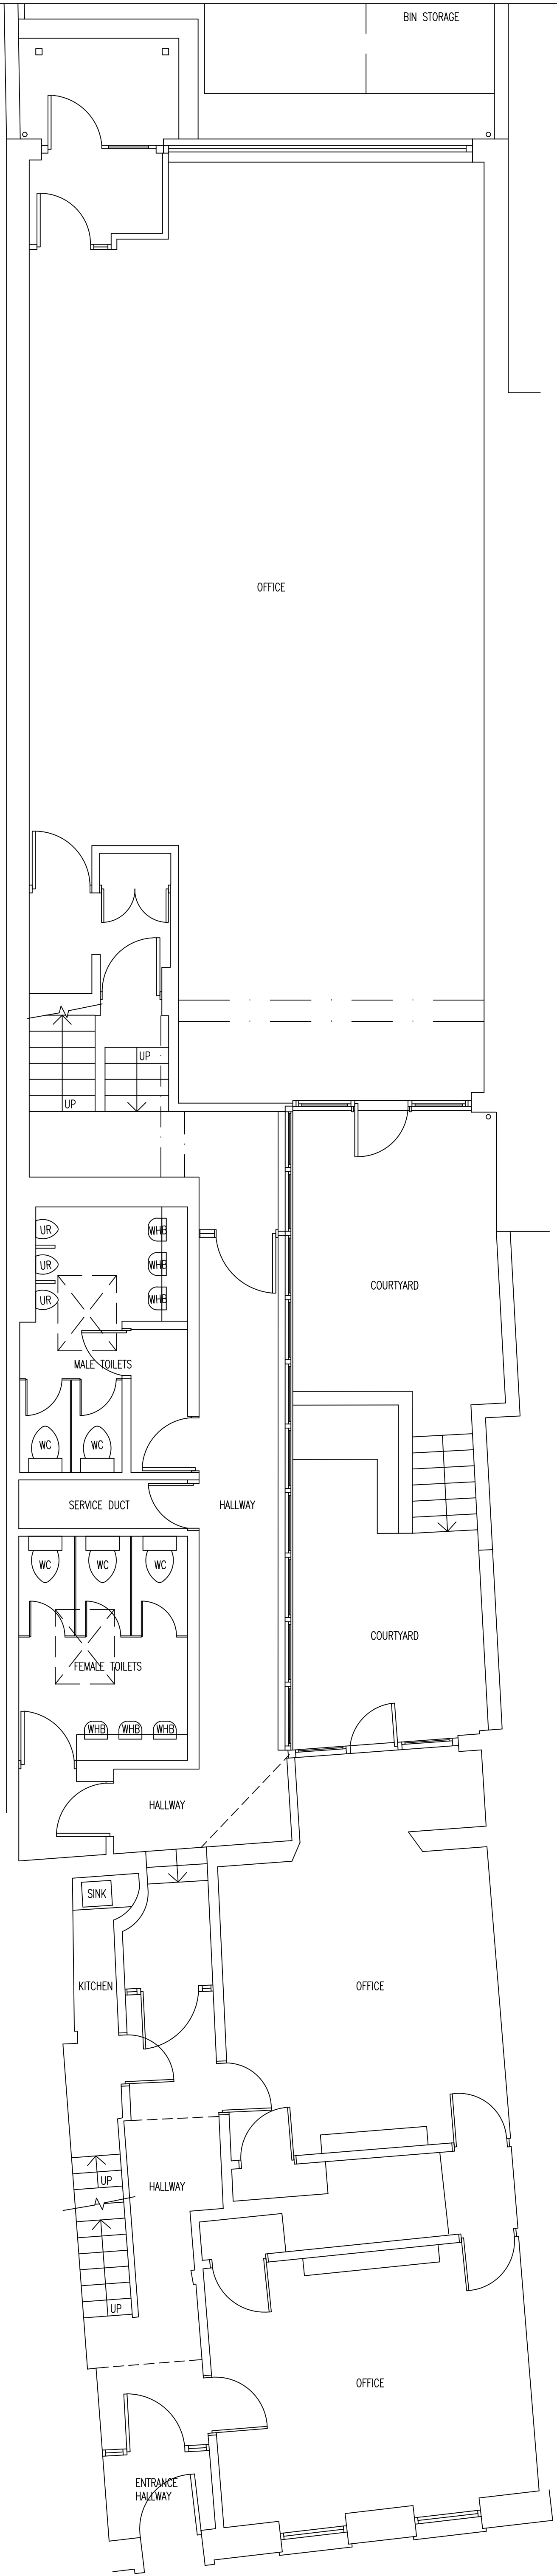

EXISTING GROUND LAYOUT PLAN 1:50

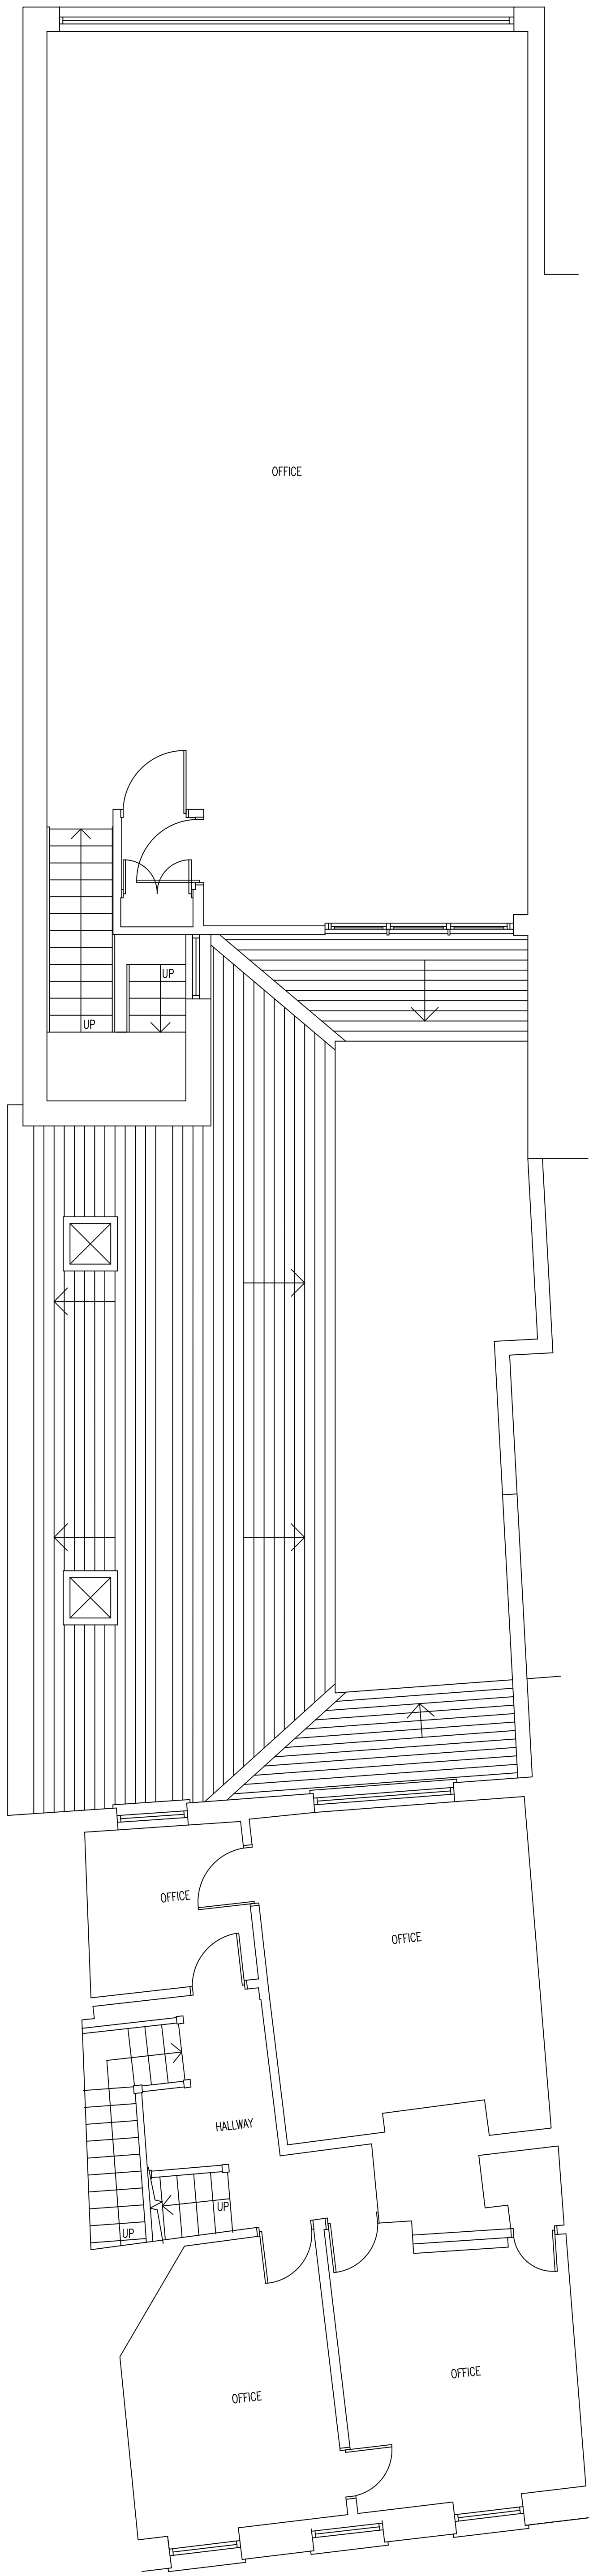

EXISTING FIRST LAYOUT PLAN 1:50

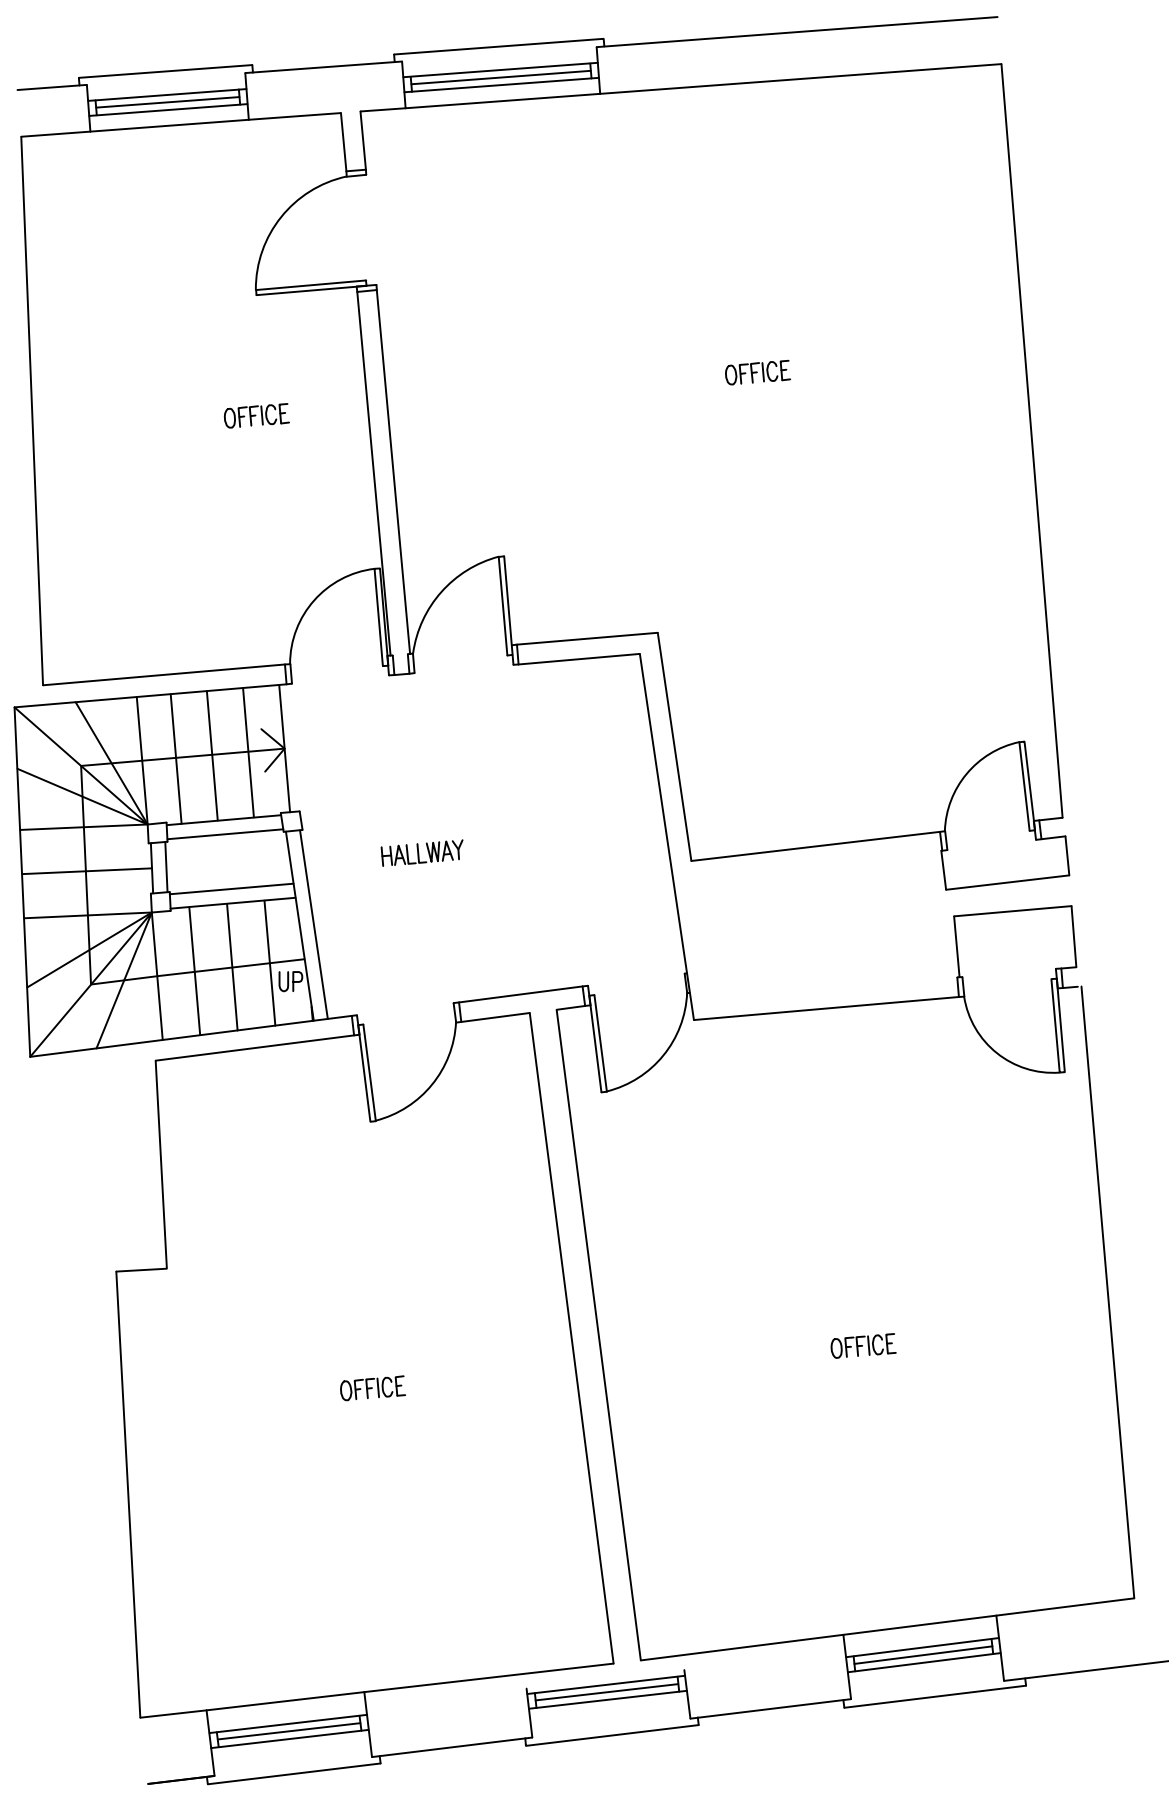

EXISTING SECOND LAYOUT PLAN 1:50

- NOTES
- 1.0. THIS DRAWING IS FOR PLANNING PERMISSION ONLY.
 - 2.0. ALL DIMENSIONS TO BE CHECKED ON SITE PRIOR TO COMMENCEMENT OF WORKS, DIMENSIONS MAY HAVE DISCREPANCIES DUE TO THE NATURE OF THIS BUILDING.
 - 3.0. ALL DRAWINGS ARE THE PROTECTED BY SECTION 47 OF THE COPYRIGHT DESIGNS & PATENTS ACT 1988.



Client
Aspire 108 London Street Limited
108 LONDON STREET
READING
RG1 4SJ

PLANNING

**BUILDING
PLANS
BY DESIGN
LIMITED**

Project Title
**CHANGE OF USE FROM
EXISTING OFFICES TO
7 No. FLATS**

EXISTING FLOOR PLANS

**108 LONDON STREET
READING
RG1 4SJ**

SHEET 1 OF 5

Drawn	SRT	Rev	A
Date	JULY 2018		
Scale	1:50 @ A0		
Drawing No.	50514-1		