


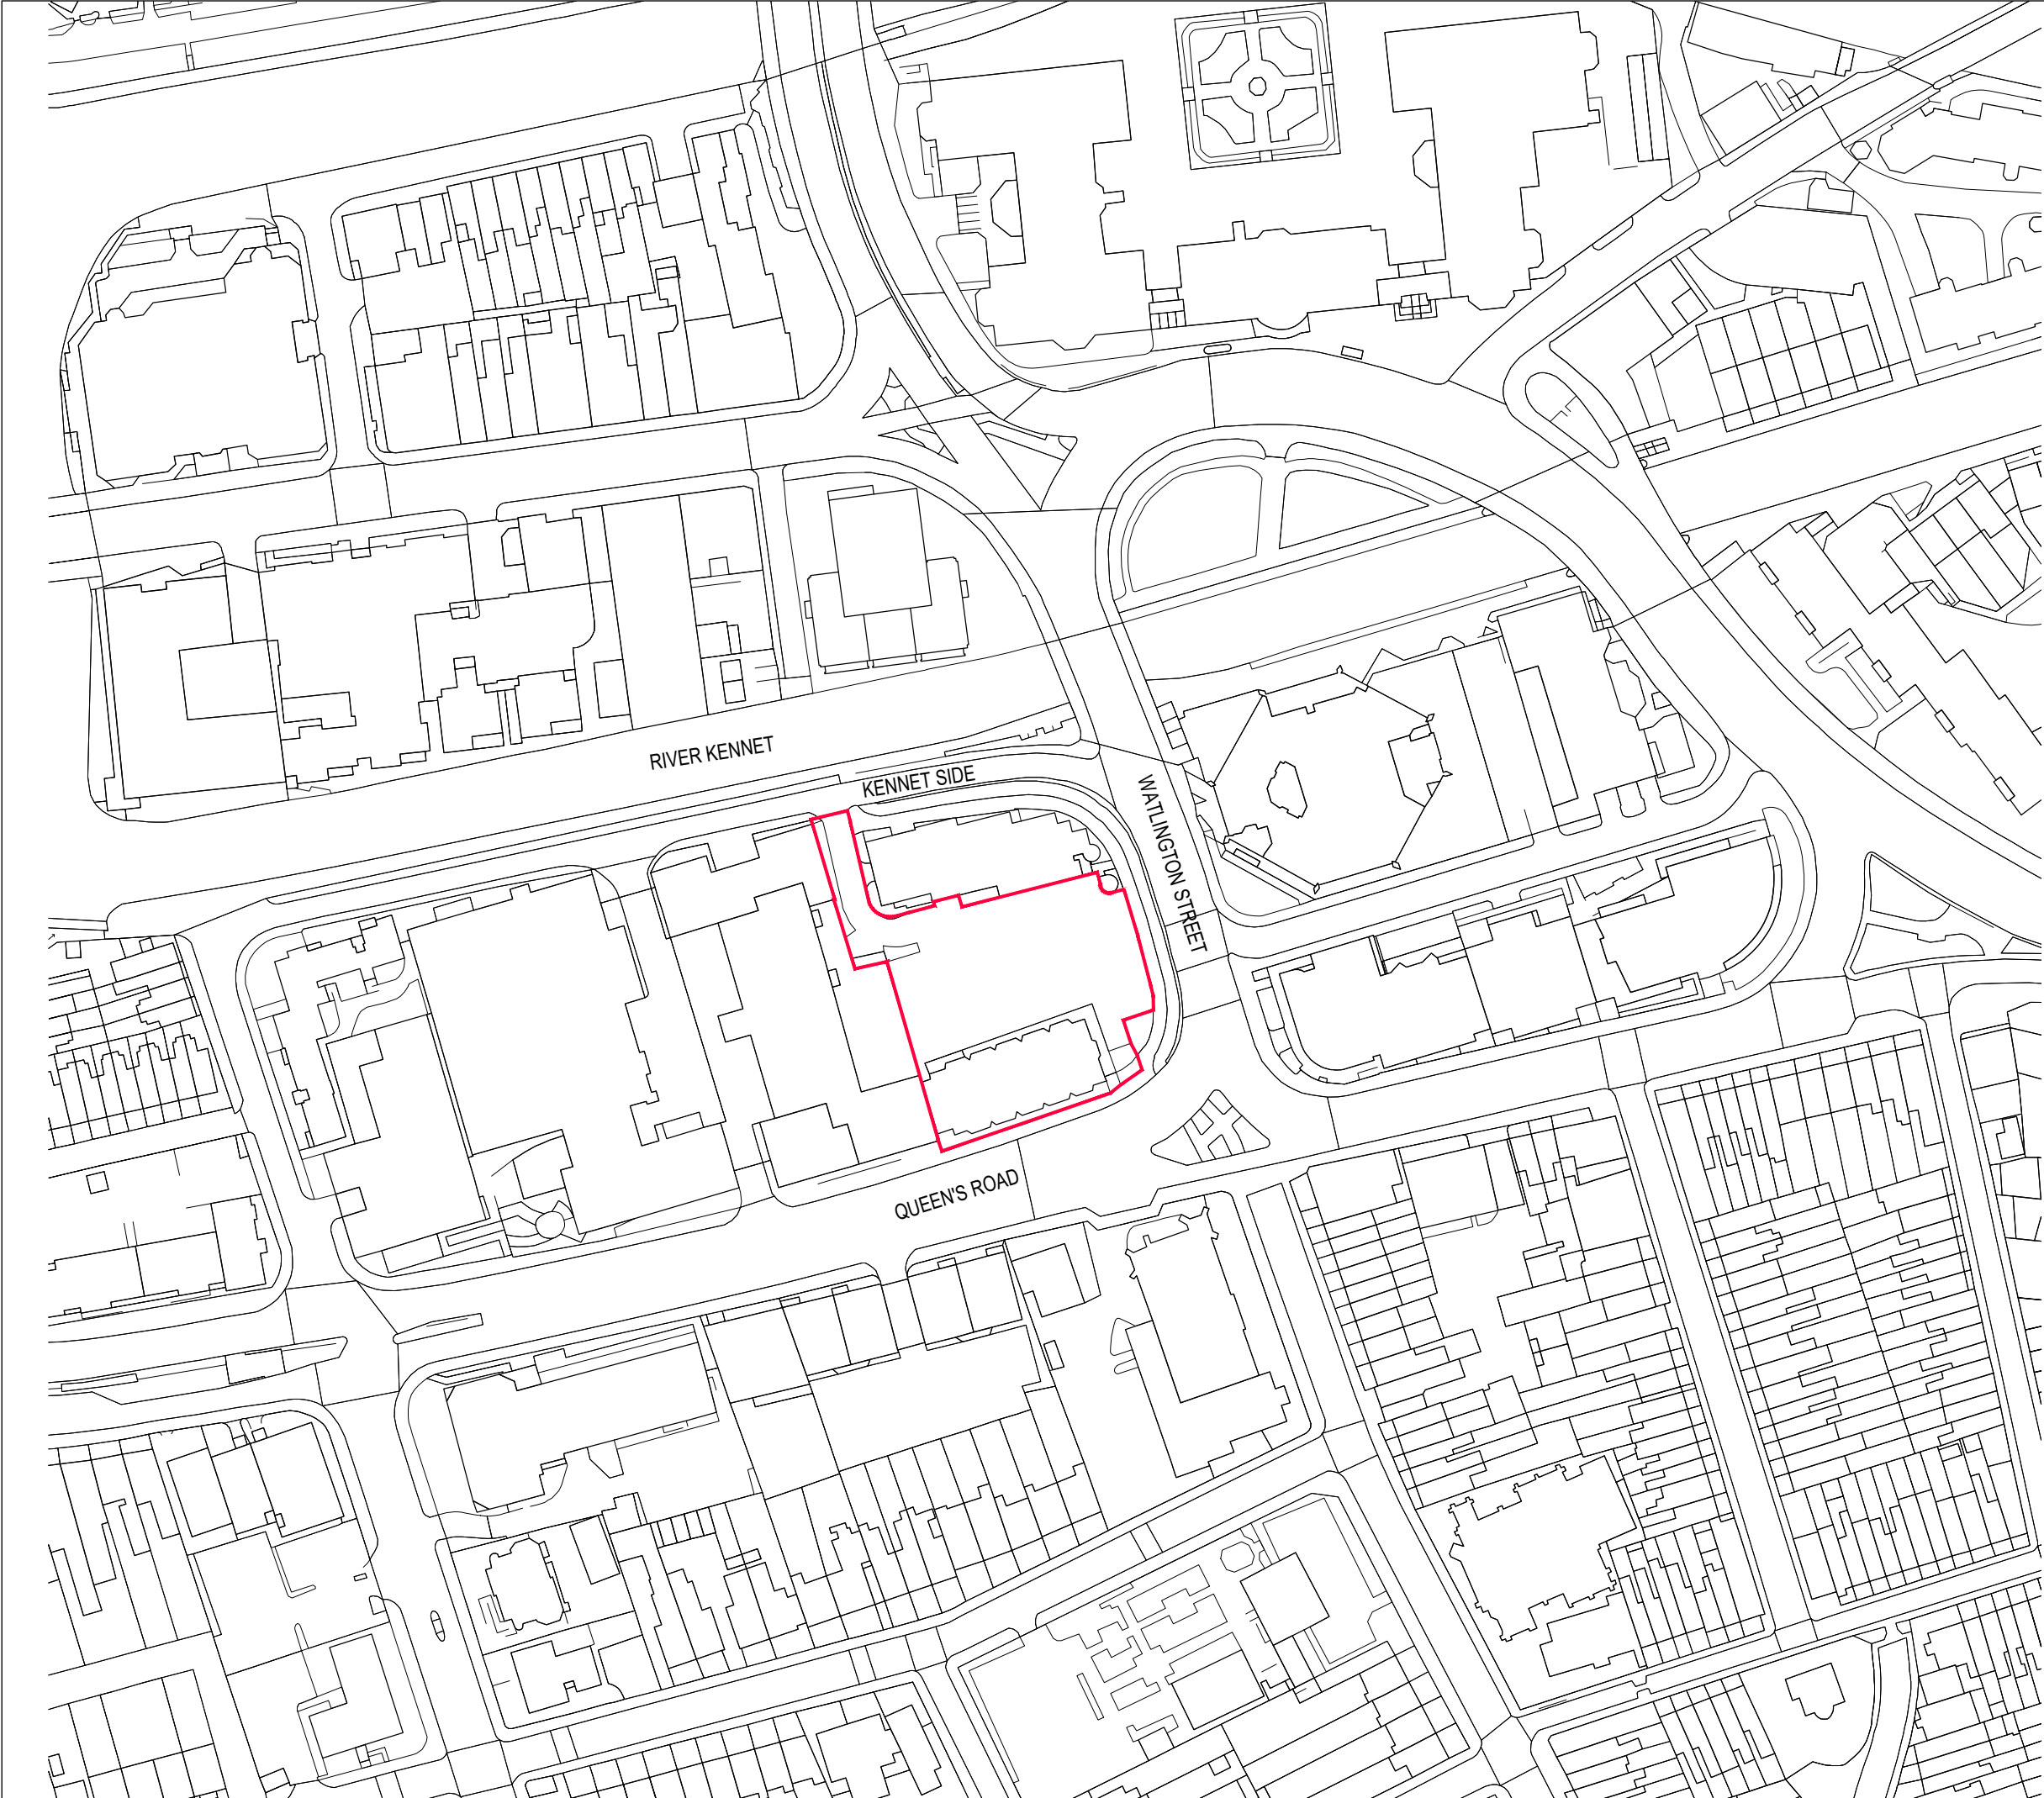

DRAFT

© EAA - EMRE AROLAT ARCHITECTURE

DO NOT SCALE FROM THIS DRAWING. VERIFY ALL DIMENSIONS ON SITE. DRAWING SHOULD BE READ IN CONJUNCTION WITH INFORMATION FROM ALL OTHER DESIGN CONSULTANTS AND CONTRACTORS. ALL DRAWINGS IN DIGITAL FORMAT ARE FOR REFERENCE ONLY. PAPER COPIES ARE AVAILABLE ON REQUEST.

THE OWNERSHIP BOUNDARY (SHOWN IN RED) IS AS SHOWN IN SHP'S DRAWINGS SALES PLAN (DRW. NO 4929 24) AND SITE PLAN (DRW NO: 4929 24A)

59-75 QUEEN'S ROAD READING
RG1 4BN

010m20m50m

NO	DATE	BY	REVISION	CONTROL
DRAWING TITLE				
SITE LOCATION PLAN				
PROJECT NAME				
CLARENDON HOUSE				
EAA EMRE AROLAT ARCHITECTURE NEW YORK-LONDON-ISTANBUL			40 BOWLING GREEN LANE, LONDON UK EC1R 0NE T.020 7415 7235-36-37 london@emrearolat.com - www.emrearolat.com	
CLIENT				
READING HEIGHTS LIMITED				
PROJECT NO		DRAWN	ISSUE DATE	
220		KU	11.01.2018	
		CHECKED	SCALE	
		AZ	1/1250@A3	
BLOCK	STAGE			REVISION
G	P	11-01		-