

Heritage Tree Services Ltd - Tree Protection Plan

Please note, this drawing is to be read in colour. This plan is to be read in conjunction with accompanying Heritage Tree Services Ltd documentation relating to this project.



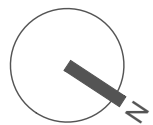


Figure 2 Default specification for protective barrier

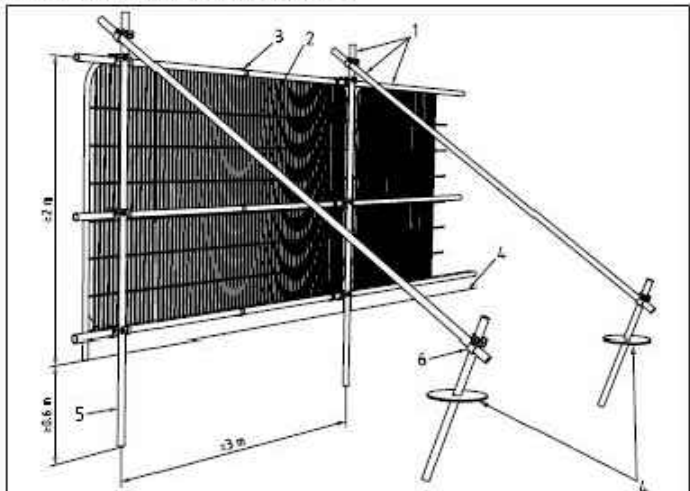


Tree protection fencing diagram (pre-works installation)

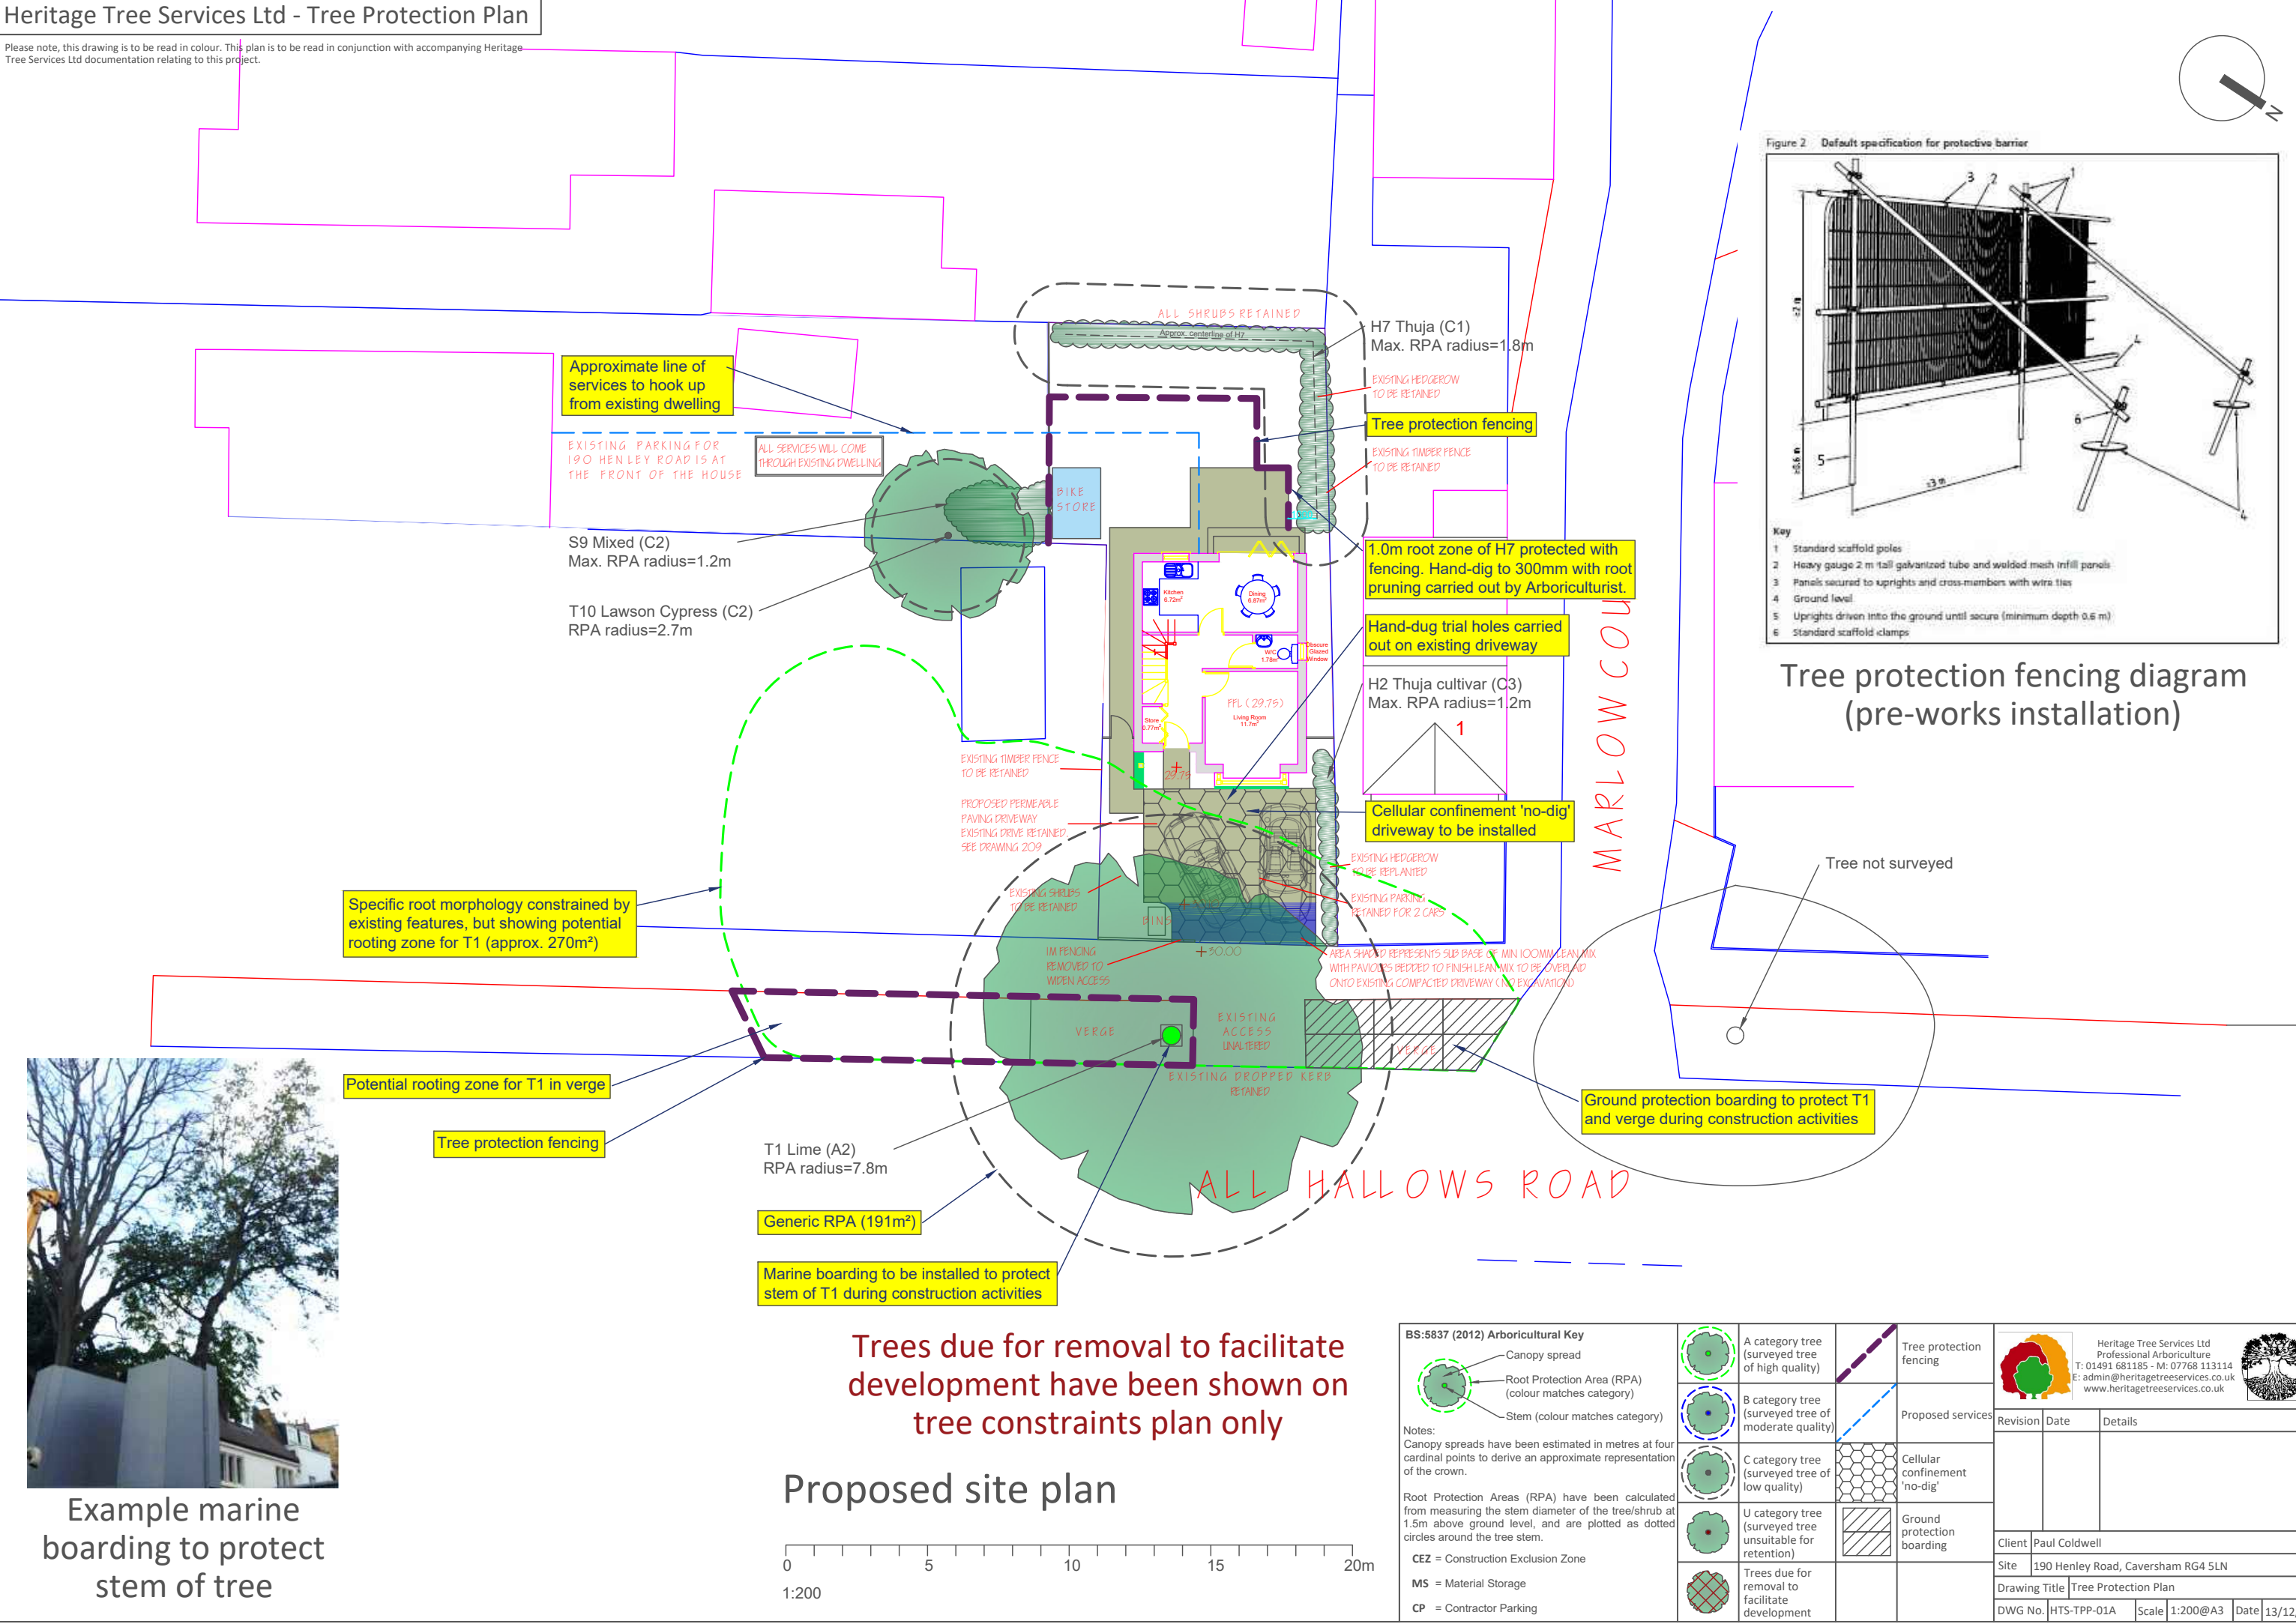


Trees due for removal to facilitate development have been shown on tree constraints plan only

Proposed site plan

 

BS:5837 (2012) Arboricultural Key

 

Notes: Canopy spreads have been estimated in metres at four cardinal points to derive an approximate representation of the crown.

Root Protection Areas (RPA) have been calculated from measuring the stem diameter of the tree/shrub at 1.5m above ground level, and are plotted as dotted circles around the tree stem.

CEZ = Construction Exclusion Zone

MS = Material Storage

CP = Contractor Parking

	A category tree (surveyed tree of high quality)		Tree protection fencing
	B category tree (surveyed tree of moderate quality)		Proposed services
	C category tree (surveyed tree of low quality)		Cellular confinement 'no-dig'
	U category tree (surveyed tree unsuitable for retention)		Ground protection boarding
	Trees due for removal to facilitate development		

		Heritage Tree Services Ltd Professional Arboriculture T: 01491 681185 - M: 07768 113114 E: admin@heritagetreeservices.co.uk www.heritagetreeservices.co.uk			
Revision	Date	Details			
Client		Paul Coldwell			
Site		190 Henley Road, Caversham RG4 5LN			
Drawing Title		Tree Protection Plan			
DWG No.	HTS-TPP-01A	Scale	1:200@A3	Date	13/12