



NOTES
For use in the precise named location only.


Copyright reserved by Pitch Architects Limited

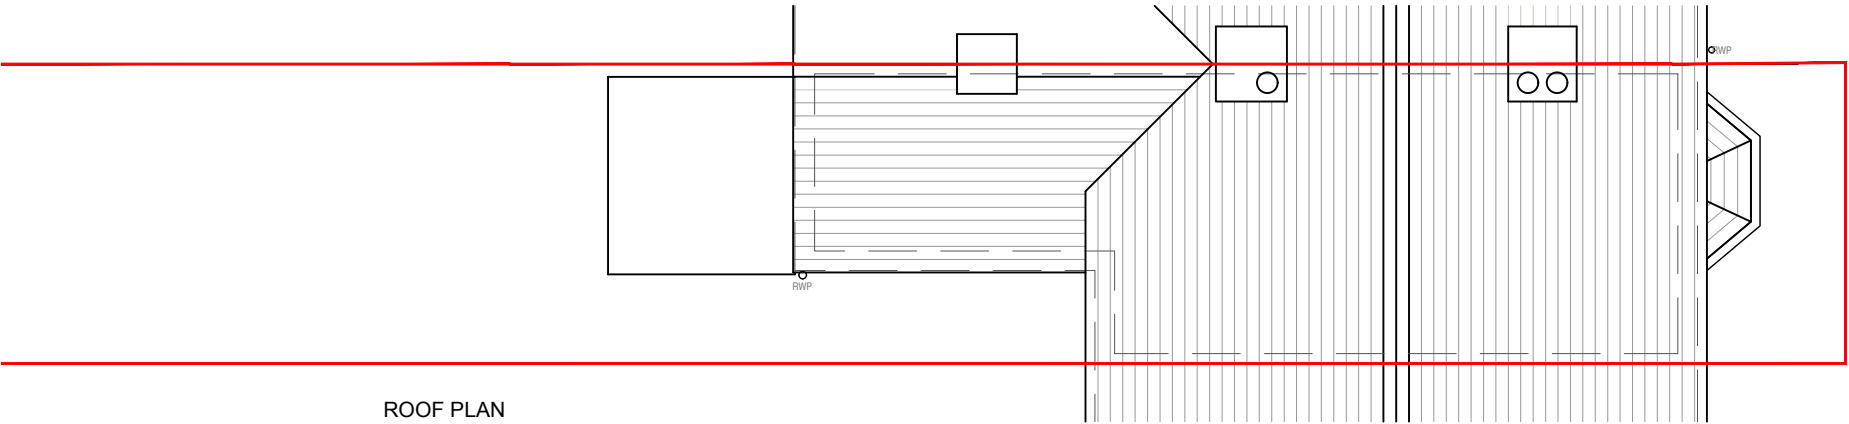

ROOF PLAN

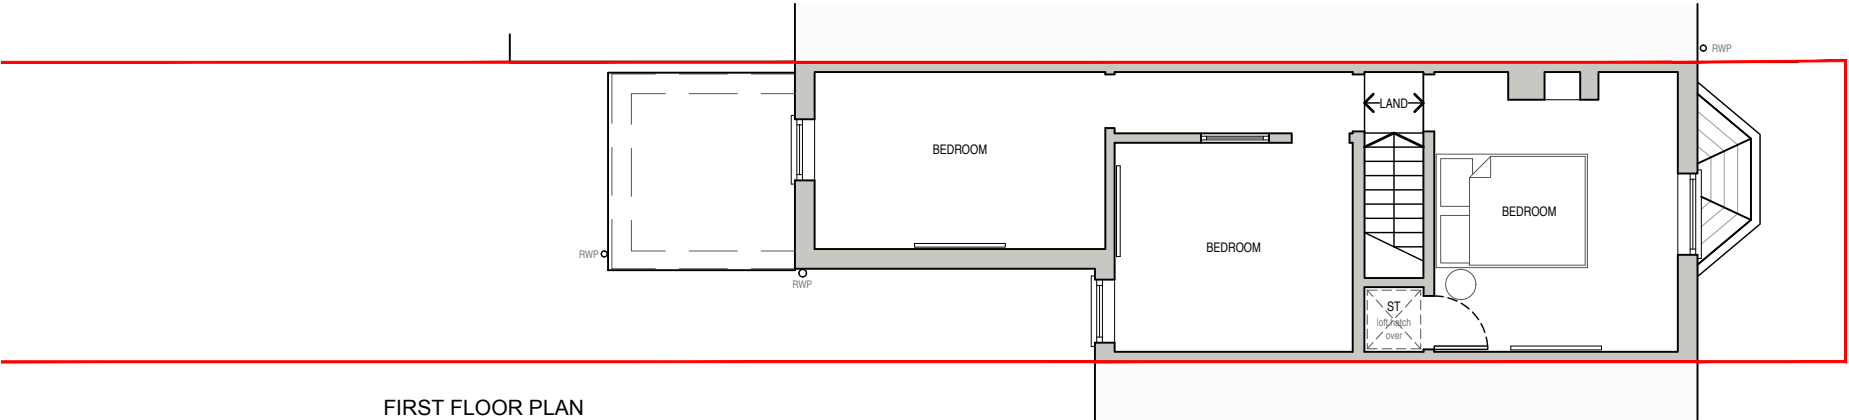

FIRST FLOOR PLAN

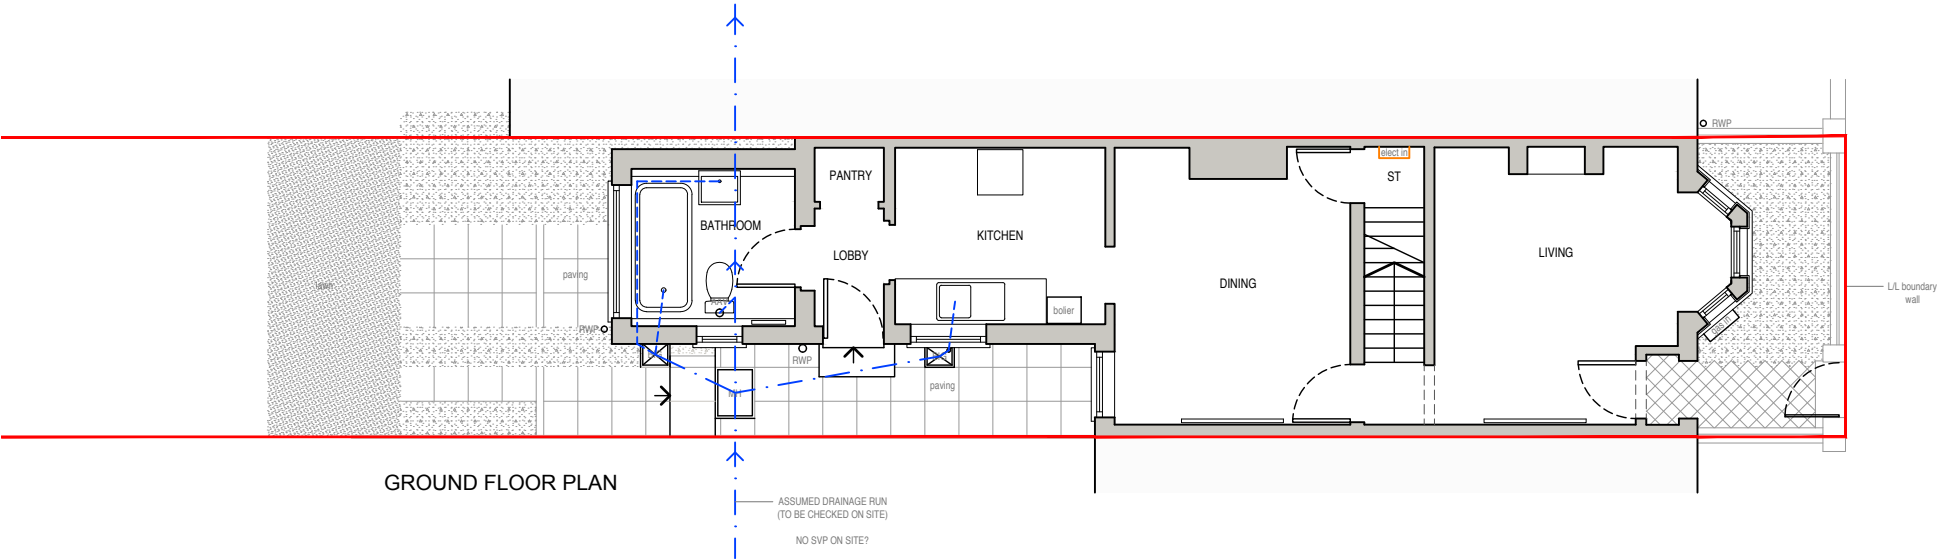

GROUND FLOOR PLAN



Rev - Date - Revision -

a. 1 Chiltern Court,
37 St Peters Avenue,
Caversham,
Reading,
RG4 7DH

t. 0118 948 4618

e. info@pitcharchitects.co.uk

w. www.pitcharchitects.co.uk

Project Title
**Proposed Alterations
to
28 Coldicutt Street,
Caversham,
RG4 8DU**

Client Name
Mr M Krol

Drawing Title
Existing Floor Plans

Drawing Scale
1:100 @ A3

Date
Oct '18

Status
Planning

Drawn/checked
KM/KM

Drawing Ref
18066 - SU - 002 -

Rev