



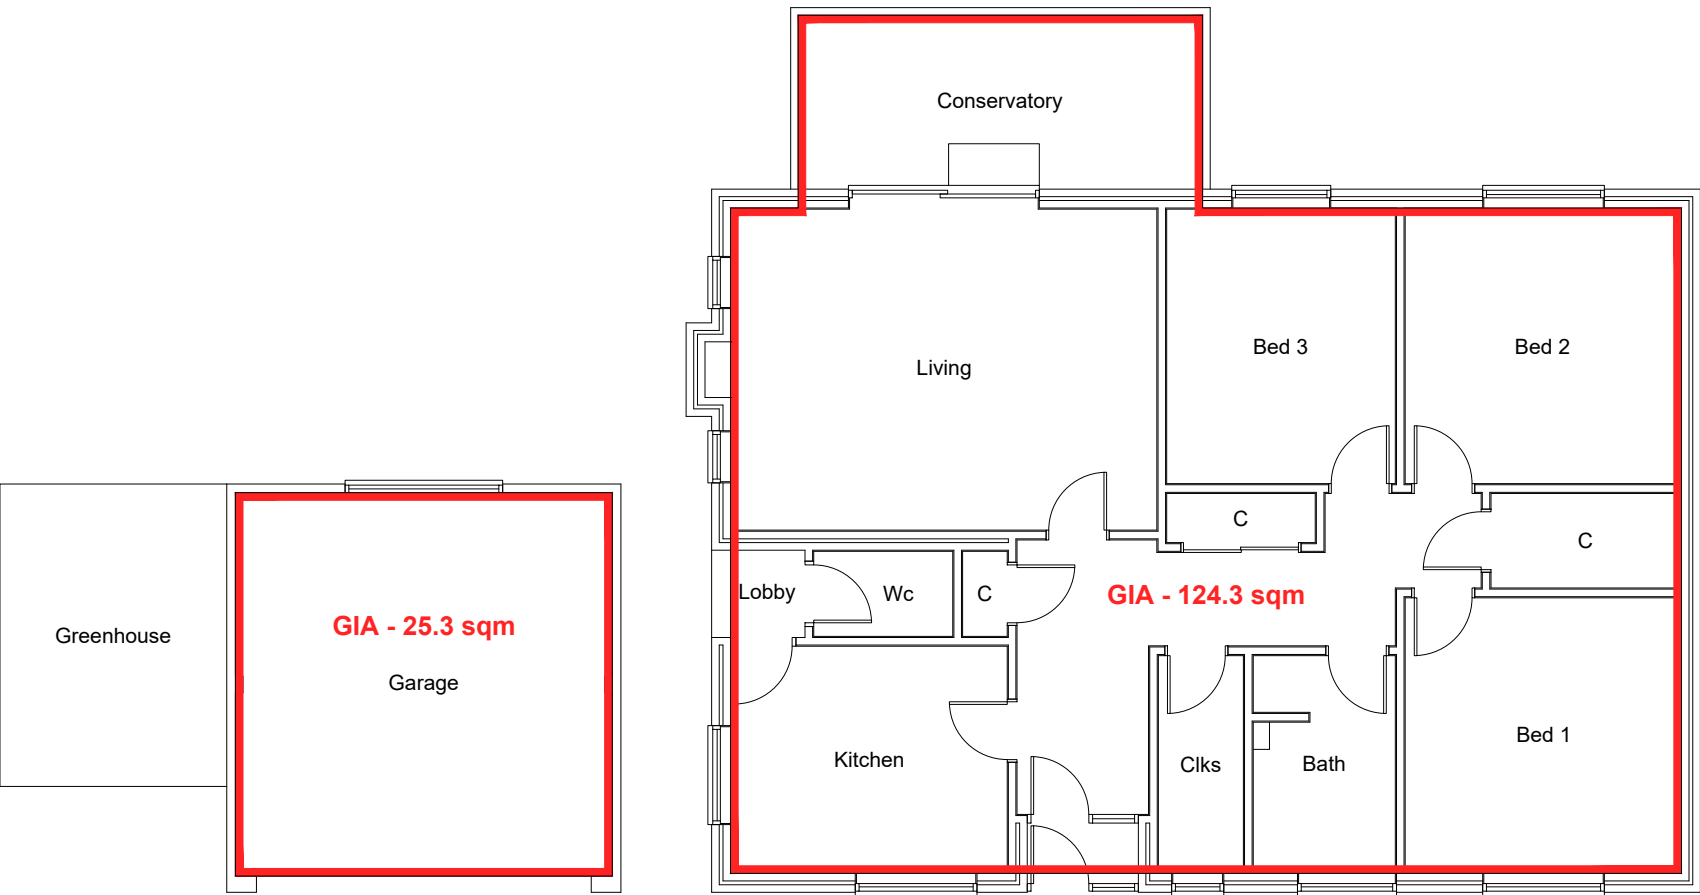

GROUND FLOOR PLAN - Scale 1:100

Ground Floor GIA - 124.3 sqm + Garage GIA - 25.3 sqm

 

--	--	--	--	--	--

Revisions

Client

Mr M Nash

Project

New House & Extension of Existing
149 Chiltern Road
Caversham
Reading
RG4 5JG

Status

Planning

Date

2018.07.01

Scale

1:100

Size

A3

Title

Existing House - Existing CIL GIA

Number

18.14-104

Revision

-

Spires Architects

9 Monks Way | Reading | RG30 3DP
Tel 07495 529905