




17 Sycamore Drive
Twyford
Berkshire
RG10 9HP

Phone: 0118 364 0103
Mobile: 07739 585 768
tilly@adonia-architectural.co.uk



The copyright of any designs remains the property of Adonia Architectural Ltd.

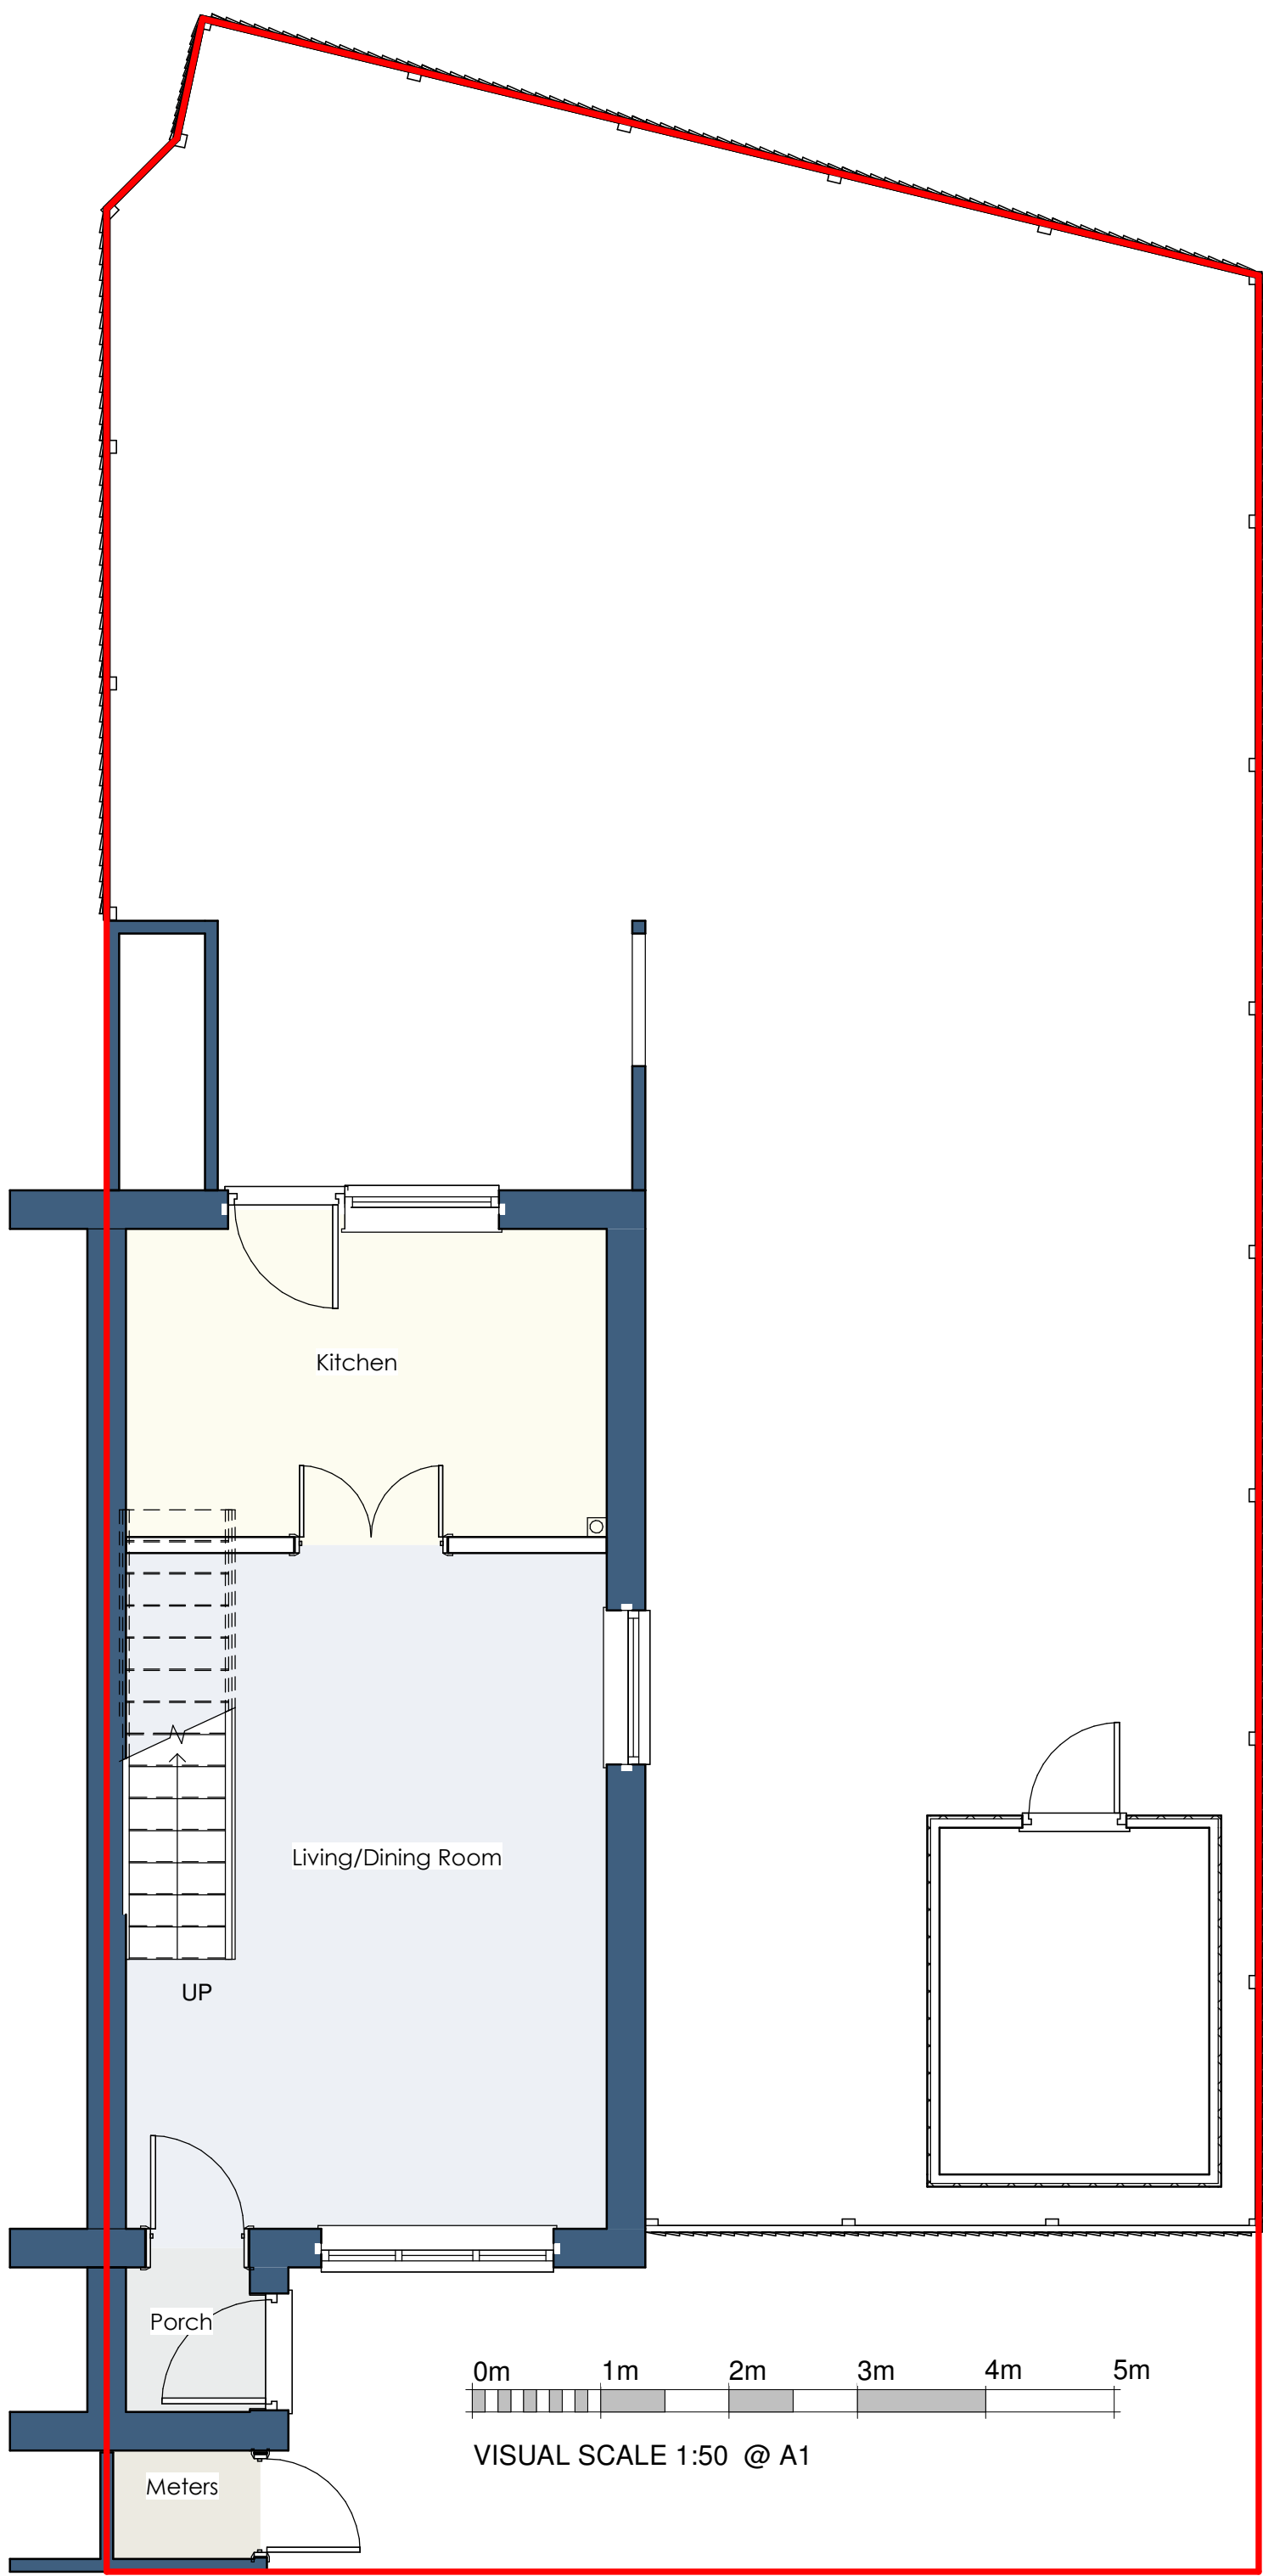


Ground Floor Existing Plan
1 : 50



Existing South Elevation
1 : 100

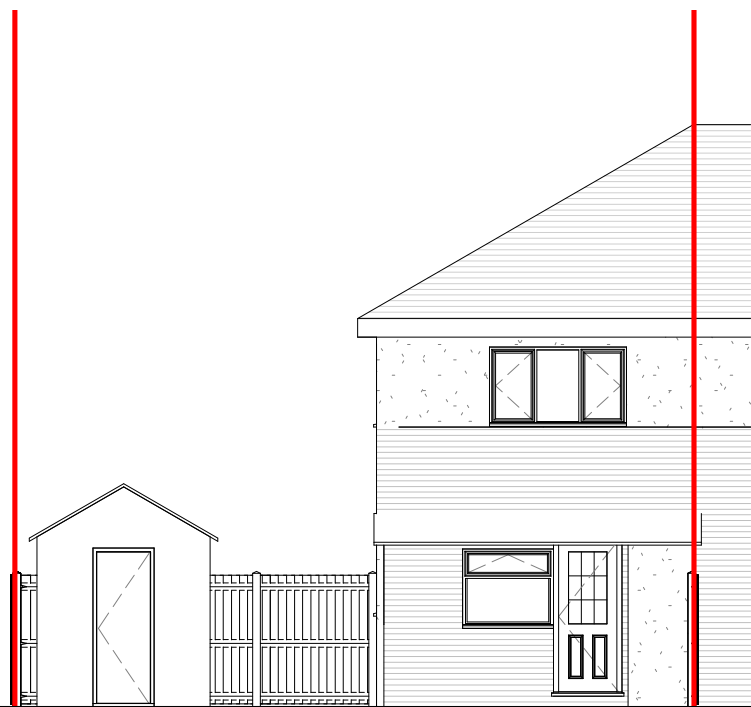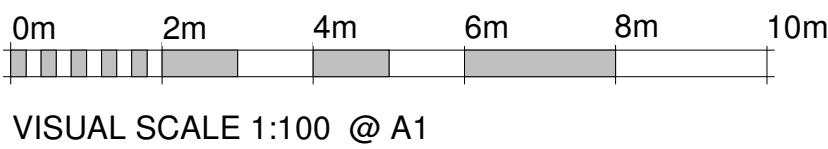

Existing North Elevation
1 : 100

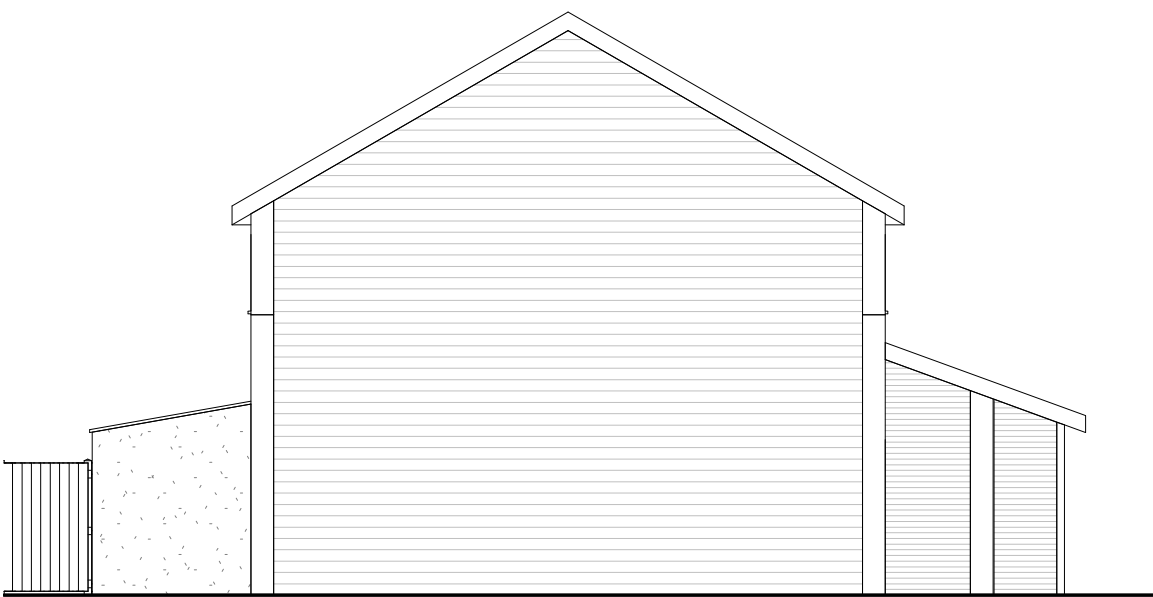

No.44
Existing West Section/Elevation
1 : 100



Existing East Elevation
1 : 100

Drawing Title	CLIENT	PROJECT	PROJECT CODE	DATE	SCALE @ A1	DRAWING NUMBER	REV
Existing Plans and Elevations	Eadle	45 August End, Reading	AER18	12/10/2018	As indicated	PL200	