

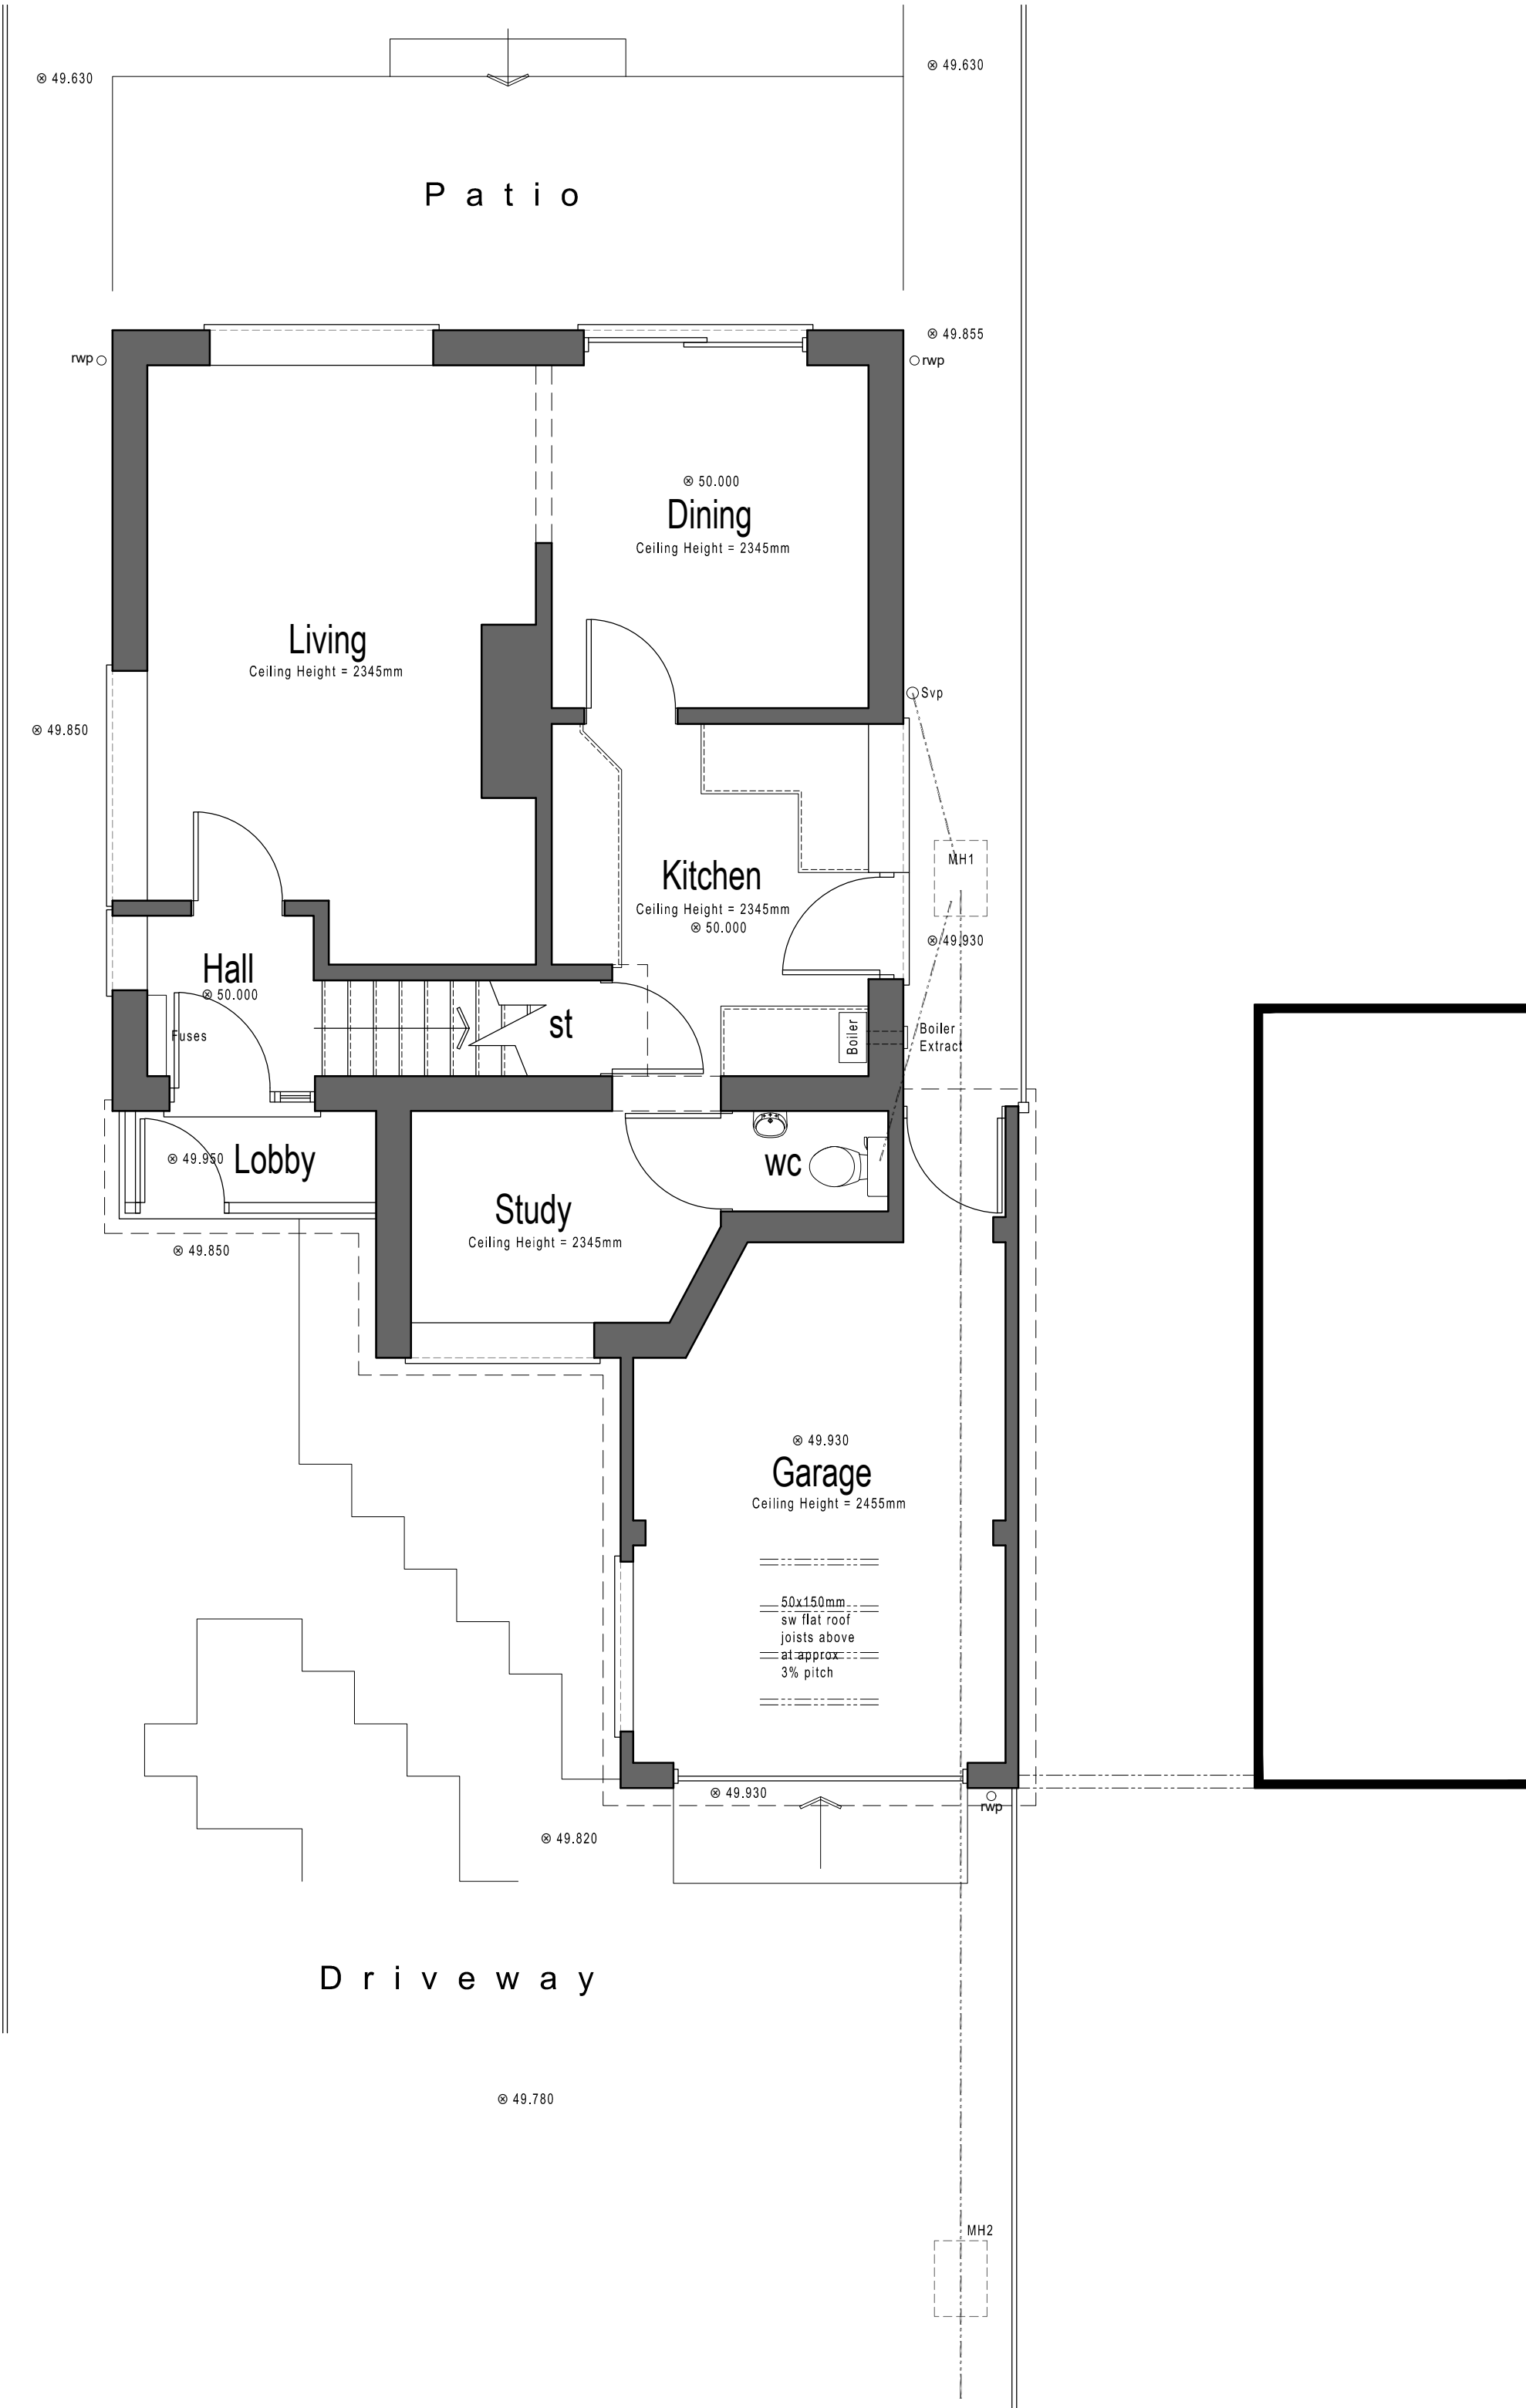


DO NOT SCALE FROM THIS DRAWING. VERIFY ALL DIMENSIONS BEFORE SETTING OUT, COMMENCING WORK OR MAKING ANY SHOP DRAWINGS. REPORT ANY DISCREPANCIES TO SUPERVISING OFFICER IMMEDIATELY. COPYRIGHT ©


Rev	Description	Date

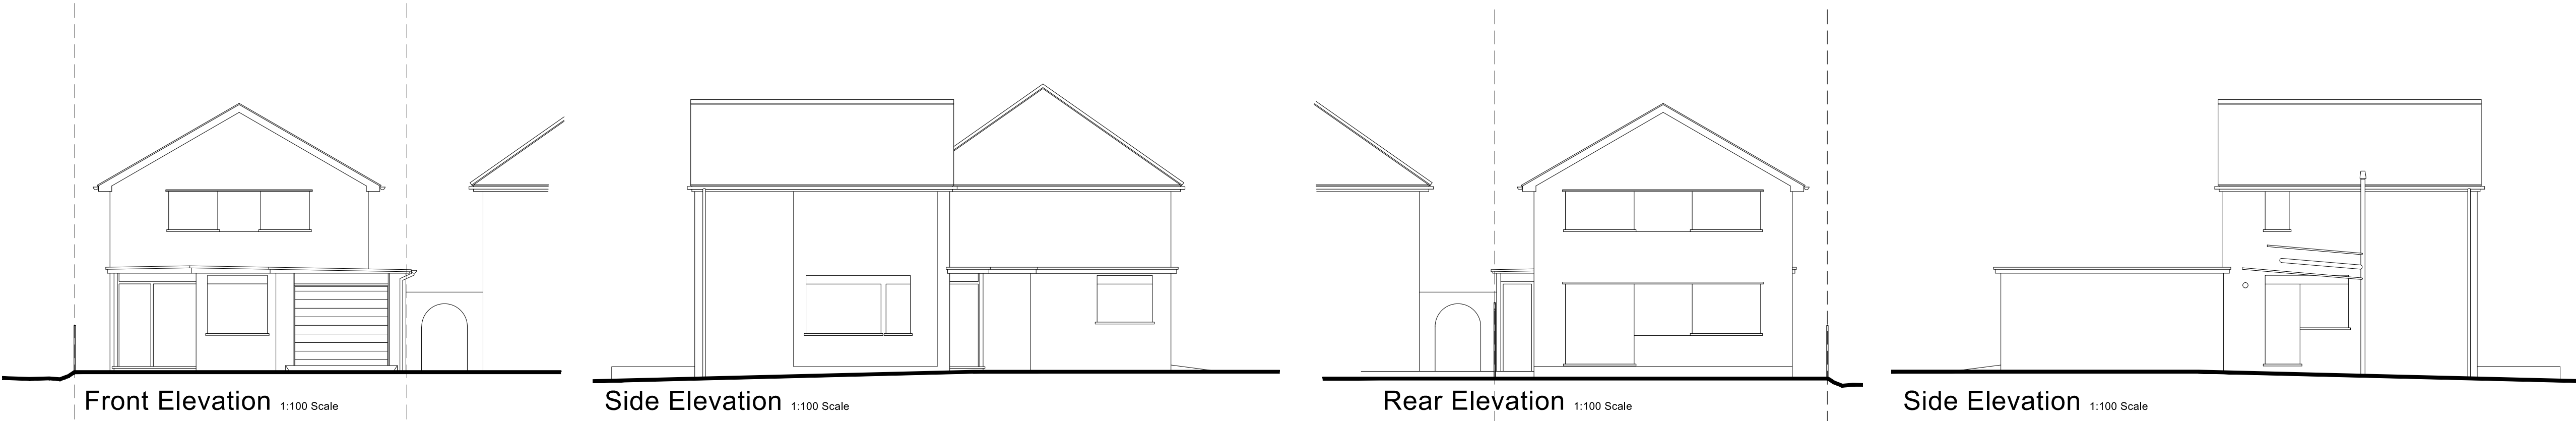

Ground Floor Plan 1:50 Scale

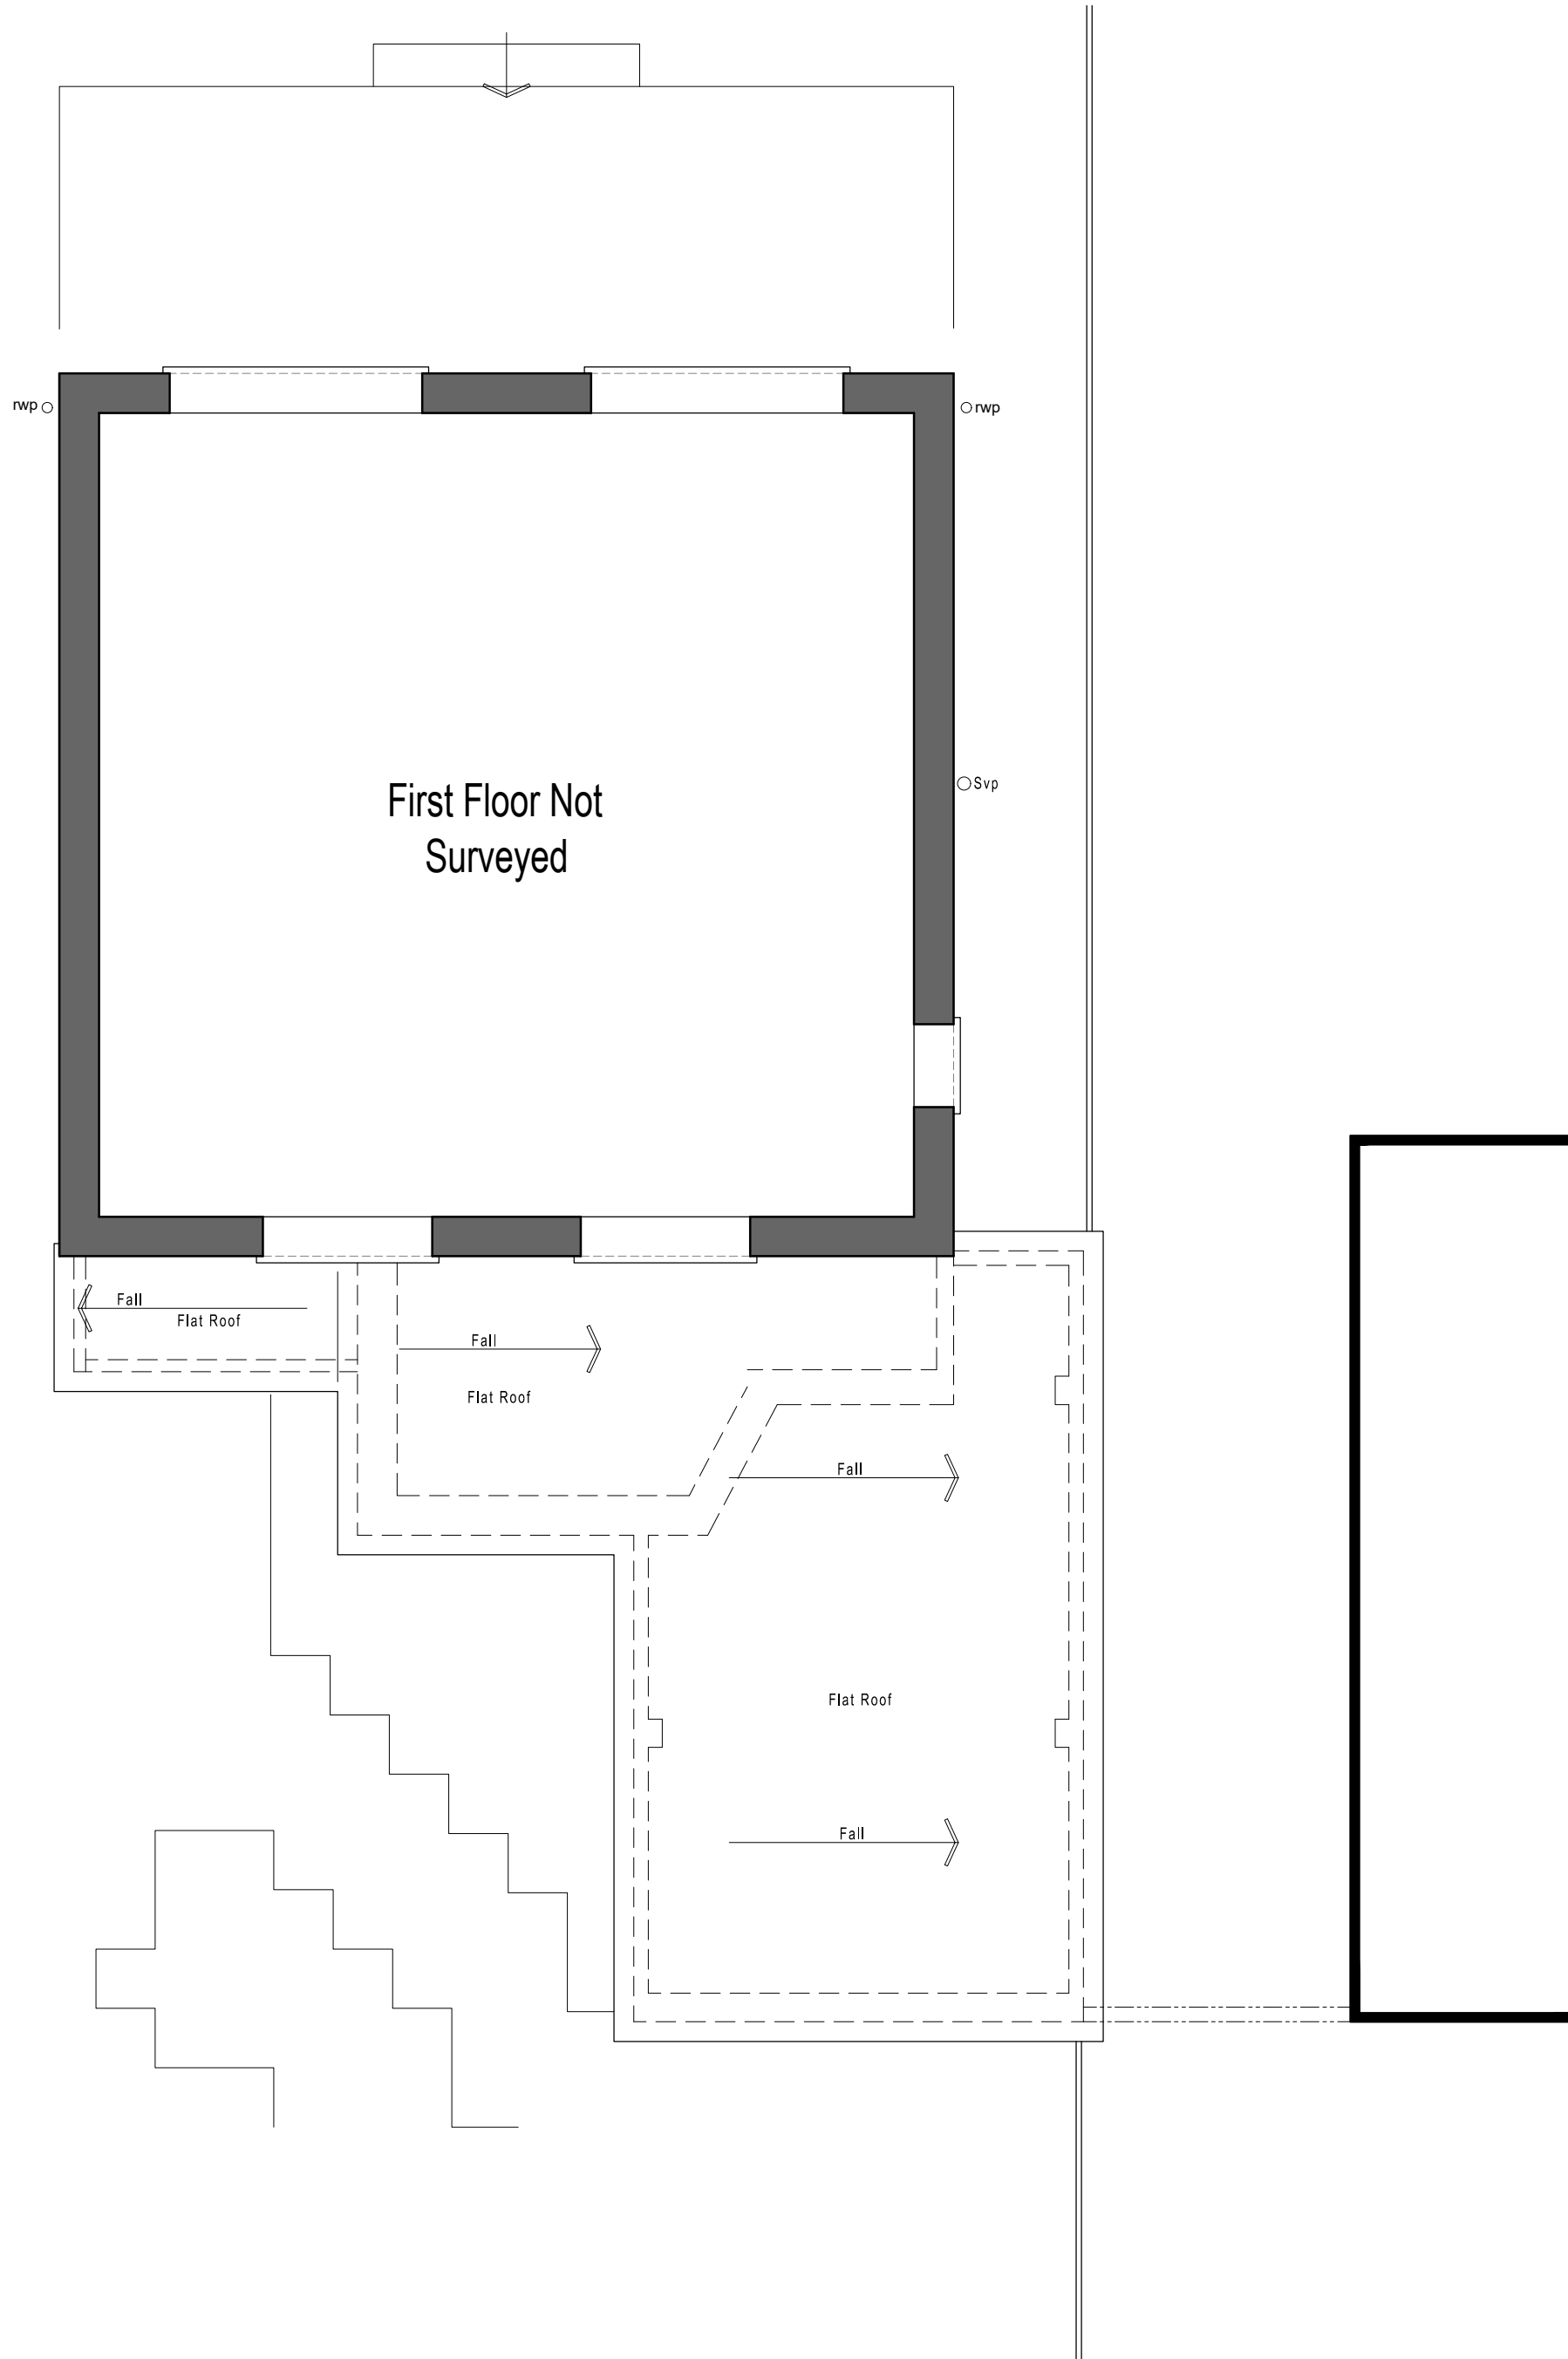

First Floor / Roof Plan 1:50 Scale

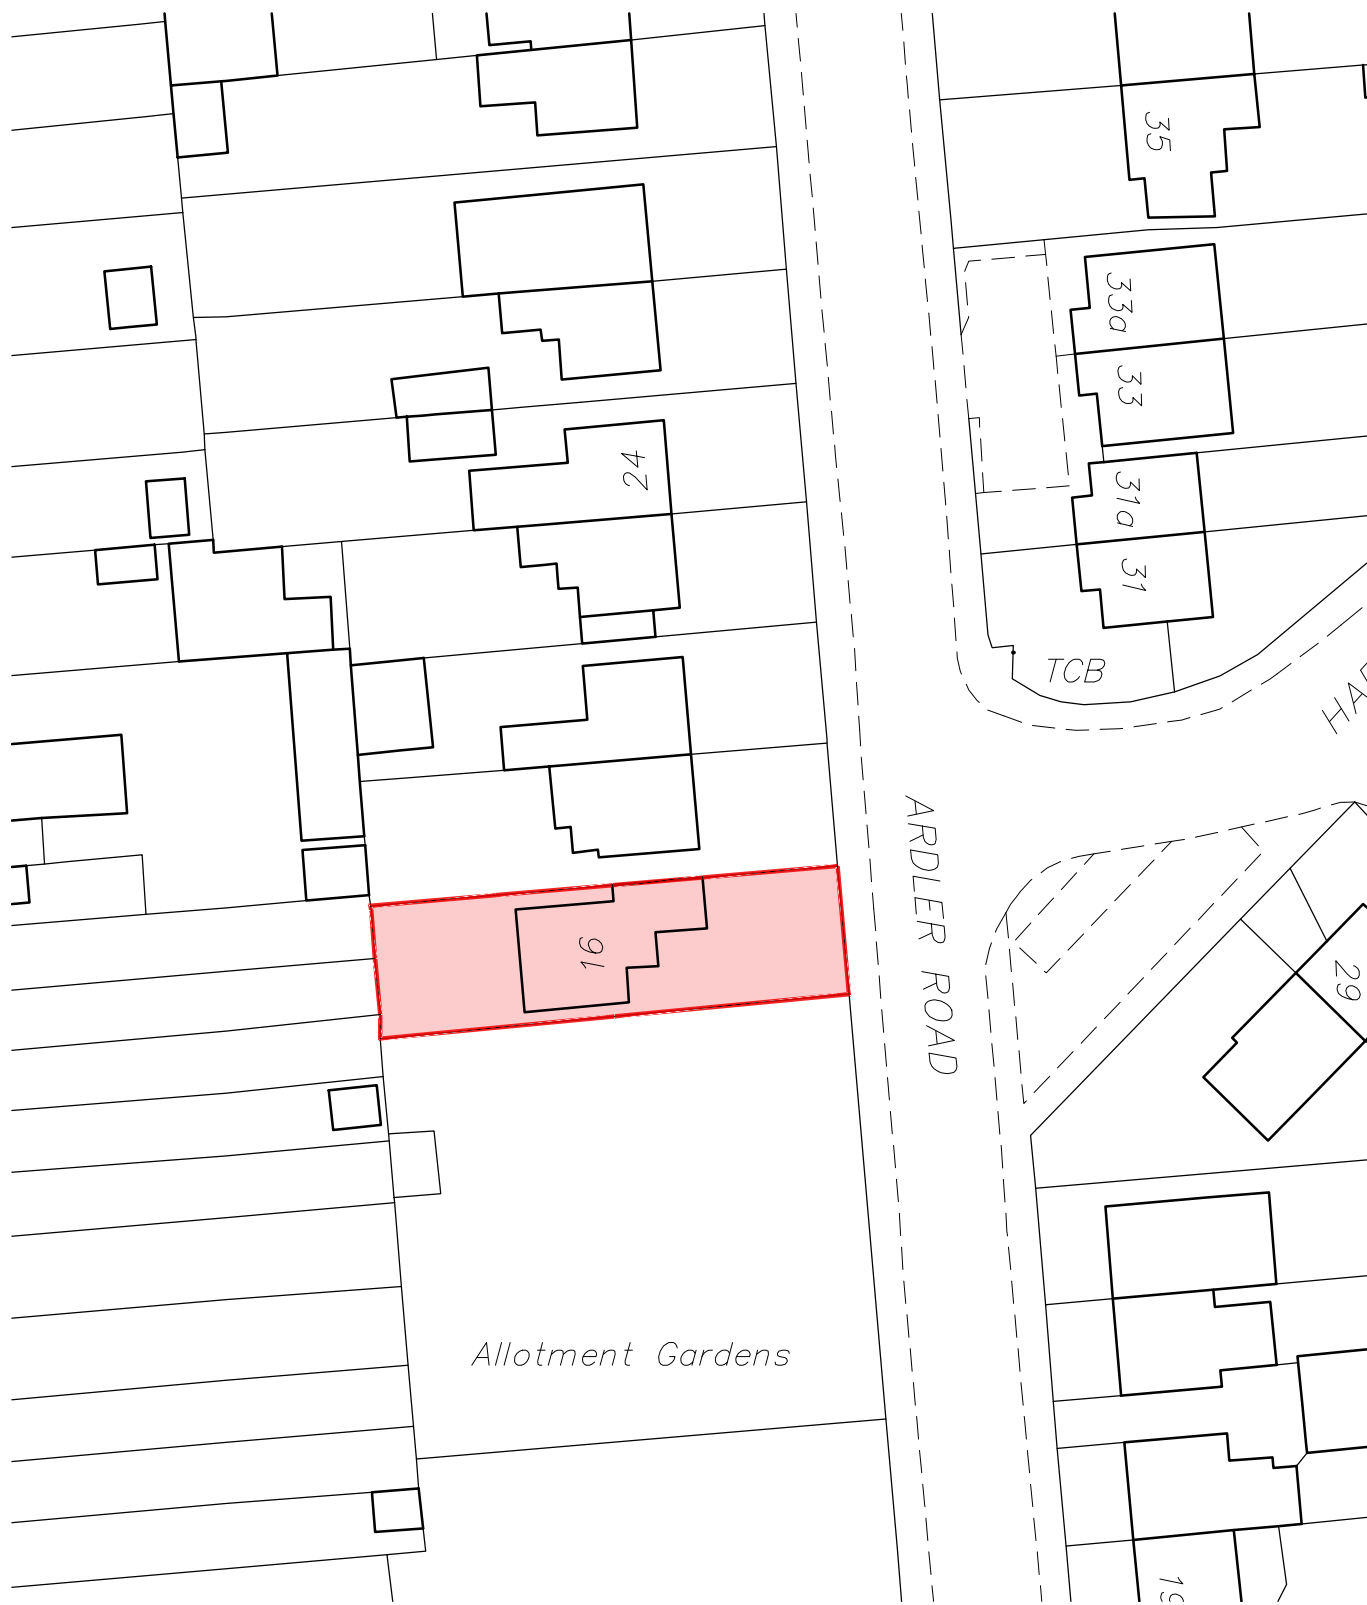

Site Plan 1:500 Scale



Location Plan 1:1250 Scale


1:500 scale Bar
This Drawing has been produced for printing onto A1 size paper, If printing on A3 please use the scale below for reference.





1:1250 scale Bar
This Drawing has been produced for printing onto A1 size paper, If printing on A3 please use the scale below for reference.



1:100 scale Bar
This Drawing has been produced for printing onto A1 size paper, If printing on A3 please use the scale below for reference.

 

1:50 scale Bar
This Drawing has been produced for printing onto A1 size paper, If printing on A3 please use the scale below for reference.

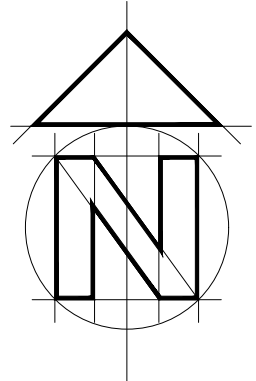 

BA

CLIENT Mr & Mrs D Herbert
14 Hornbeam Close
Wokingham
RG41 4LR
JOB 16 Ardler Road, Caversham, Reading
Berkshire, RG4 5AE
07515 355 770
borneyarchitecture@gmail.com
ORG EXISTING PLANS & ELEVATIONS

SCALE As Shown DRAWN P Bonney DATE July 2018 BA 0132 01