



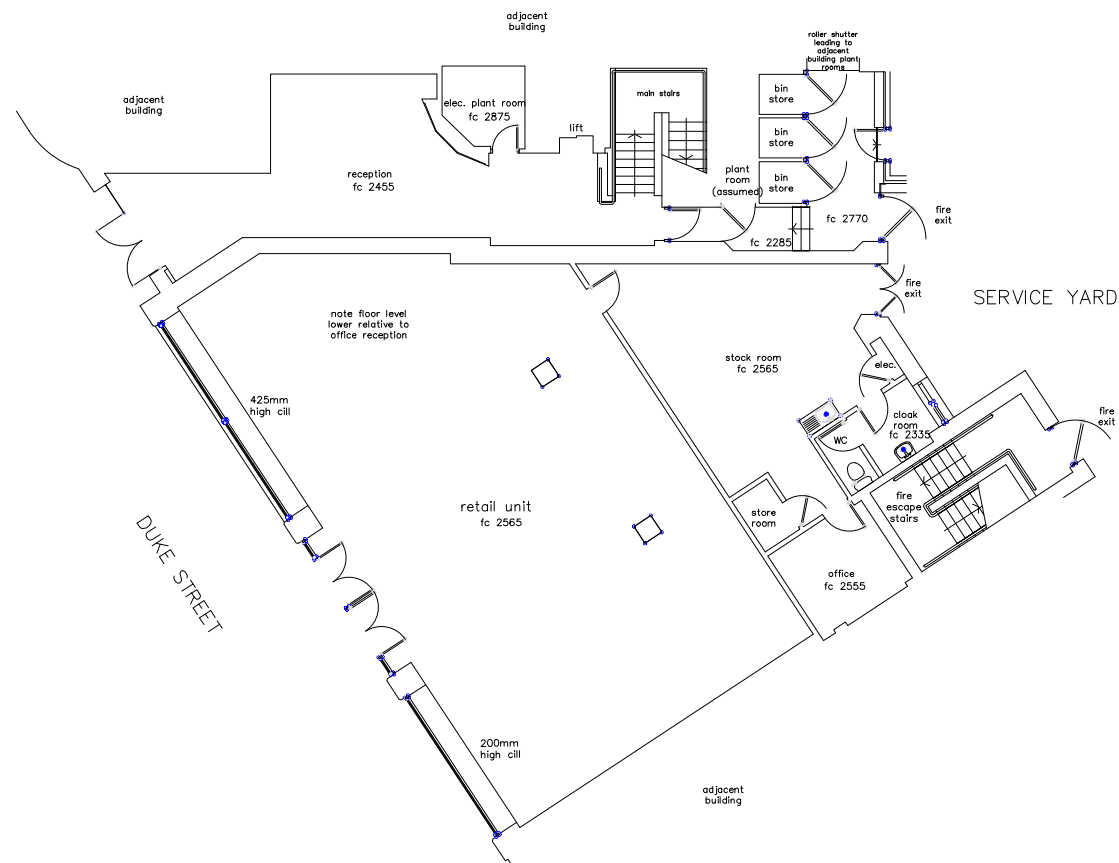

EXISTING GROUND FLOOR PLAN
SCALE 1:200

1m 5m

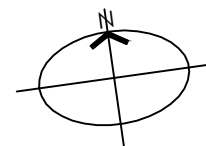

Rev:



6 Wrotham Business Park
Barnet, Herts
EN5 4SZ

t: 0208 275 1080
e: enquiries@planningconsent.com
w: www.planningconsent.com

Drawing Title:
**Existing Ground
Floor Plan**
Project:
P.D. Application

Scale: 1:200@A3
Drwn: srt
Date: May 2019

Location:
Dukesbridge Chambers,
Reading, RG1 4SA

Drawing No:

5106 52

Copyright and design right held by Stuart Henley & Partners Ltd. No unauthorised reproduction permitted.