



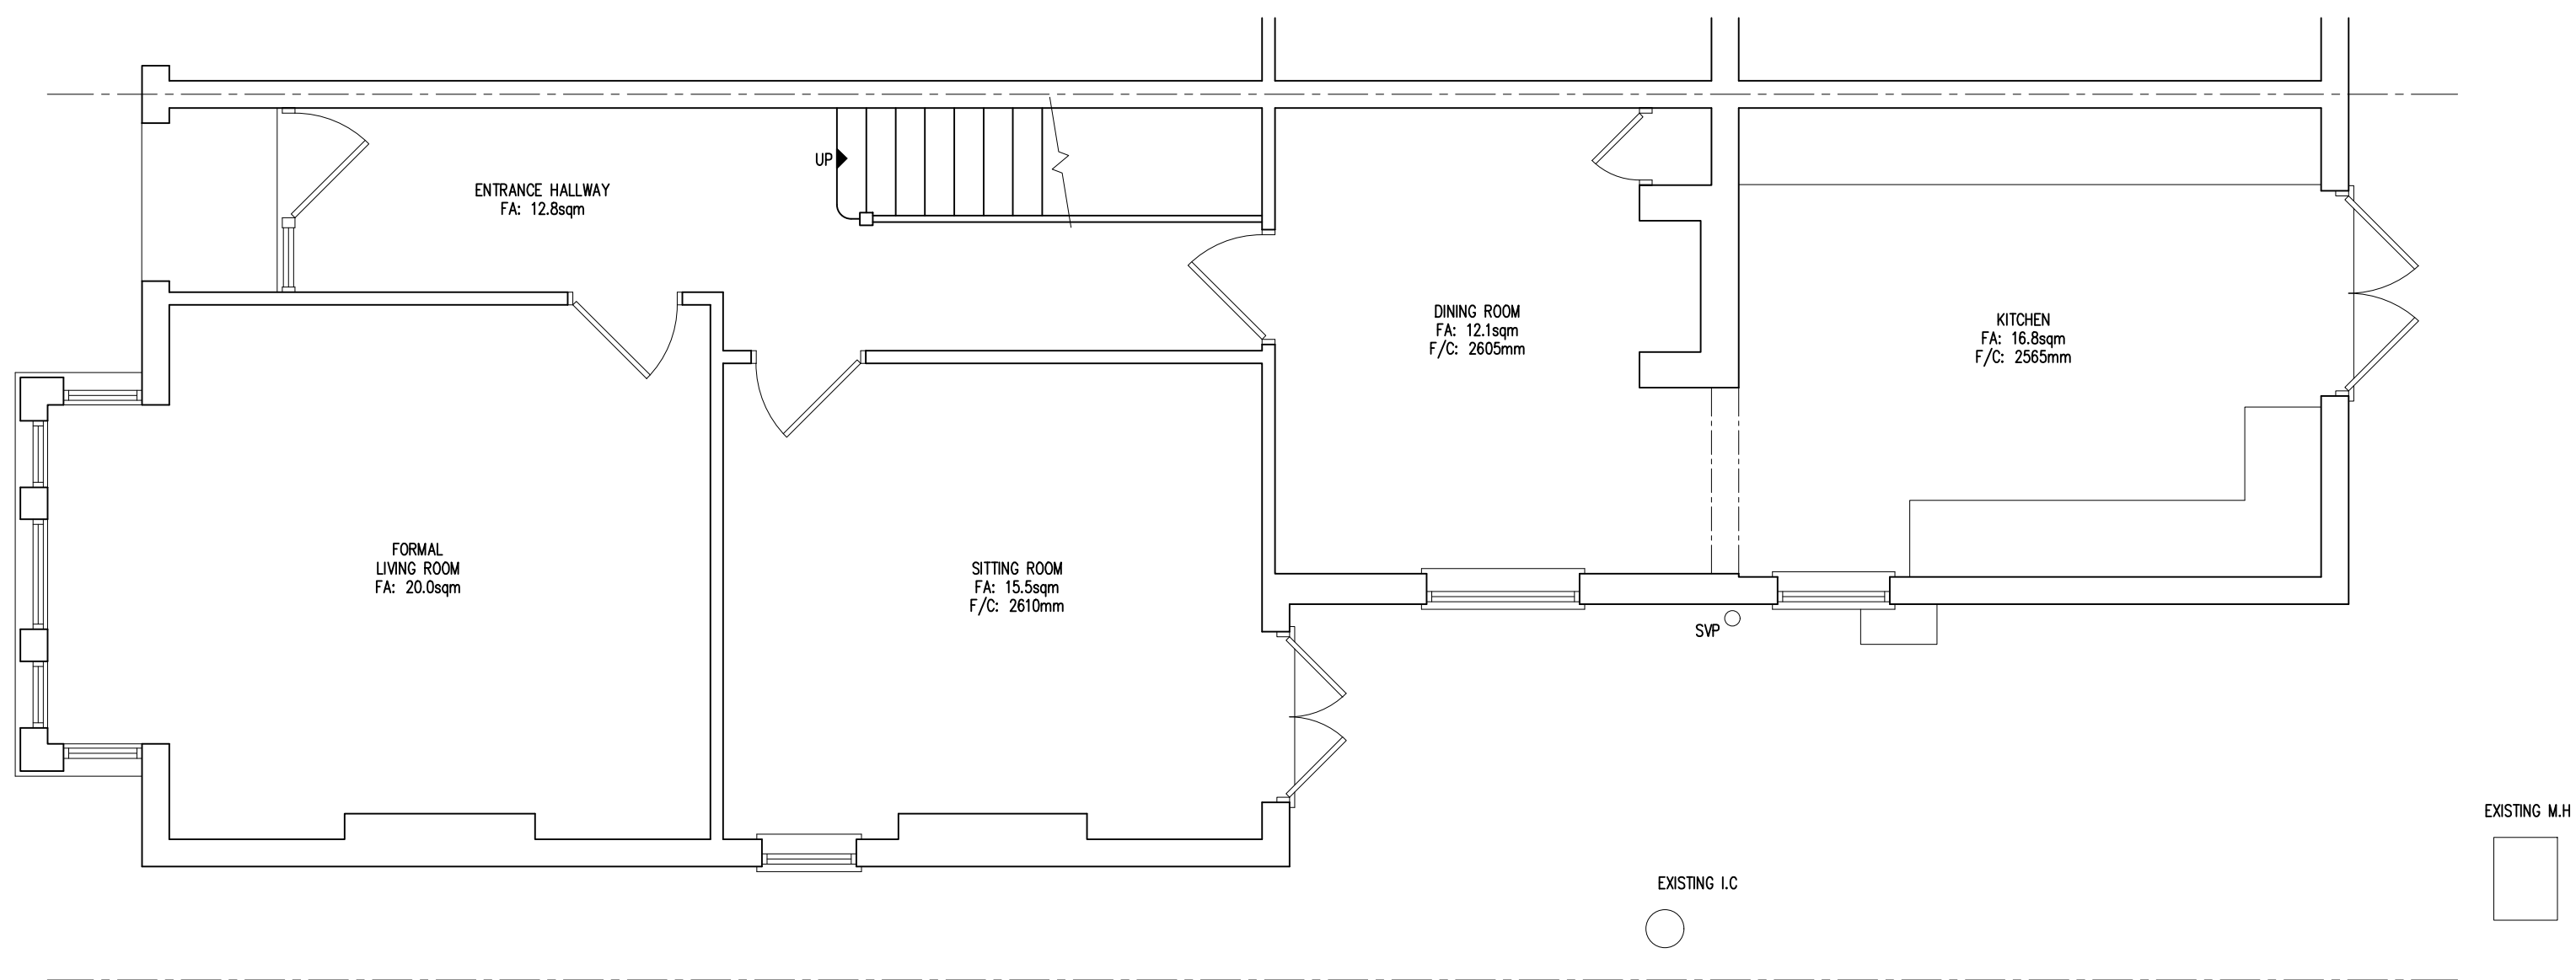

EXISTING GROUND FLOOR PLAN

 

56 SHEPHERDS LANE
READING
info@hac-designs.co.uk

CAVERSHAM
RG9 7JL
Mob: 077985296627

PROJECT:
PROPOSED DEVELOPMENT AT;
46 WOODCOTE ROAD
READING
RG4 7BB

CLIENTS NAME:
MR & MRS POLLOCK

TITLE:
EXISTING GROUND
FLOOR PLAN

REVISION:	

DRAWN BY: HAYDEN COOPER	SCALE: 1: 50
DATE: NOVEMBER 2018	A2

DRAWING NUMBER:
18024-01