




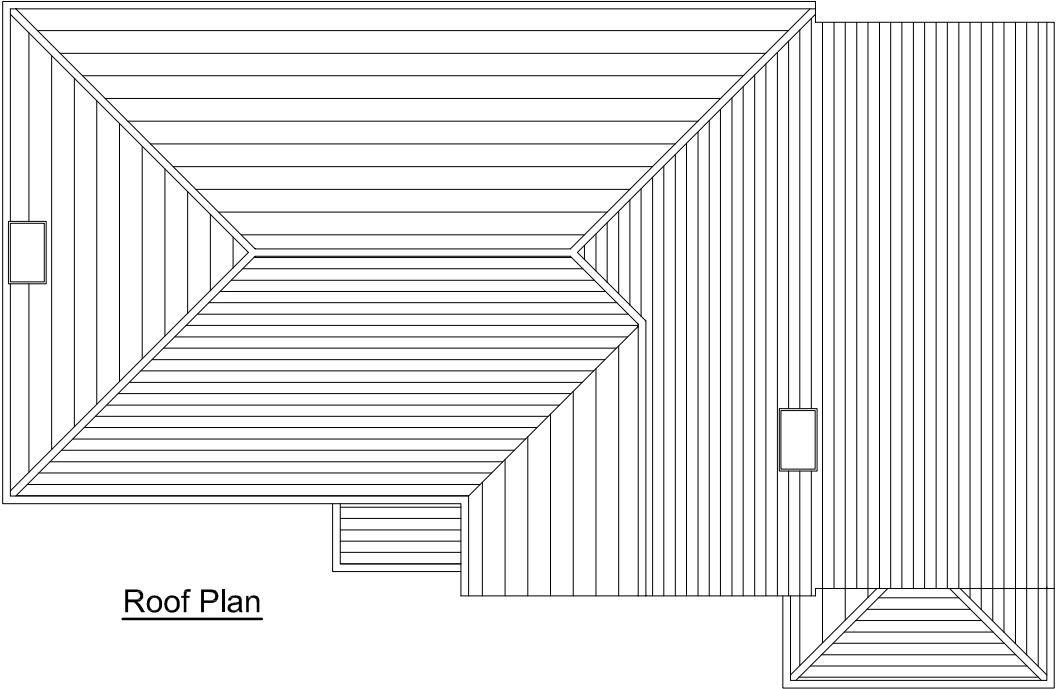

Roof Plan

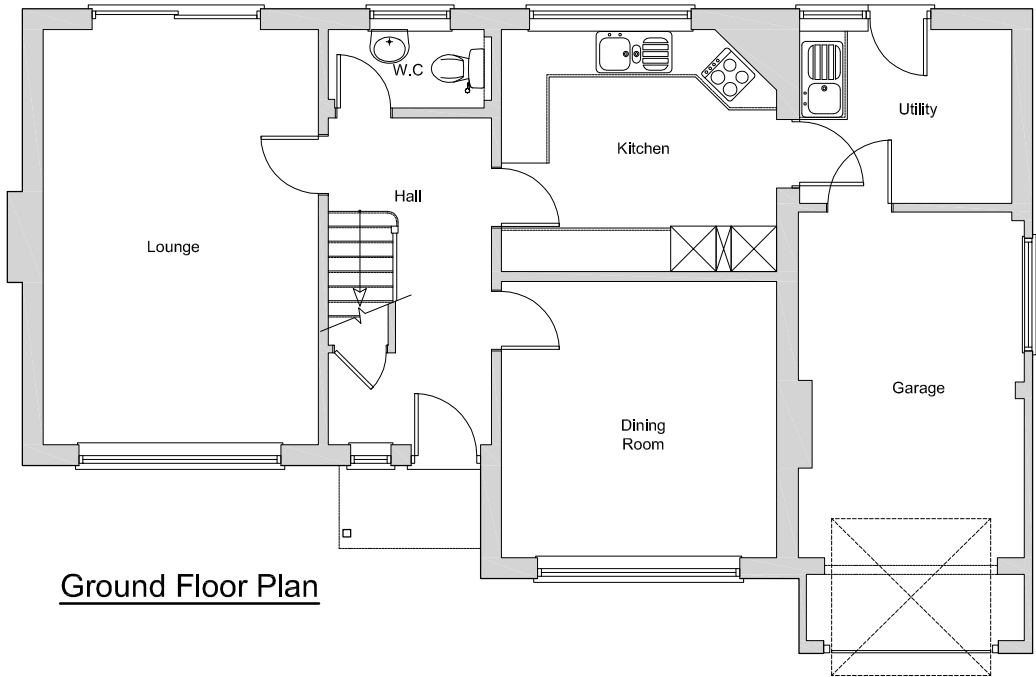

Ground Floor Plan

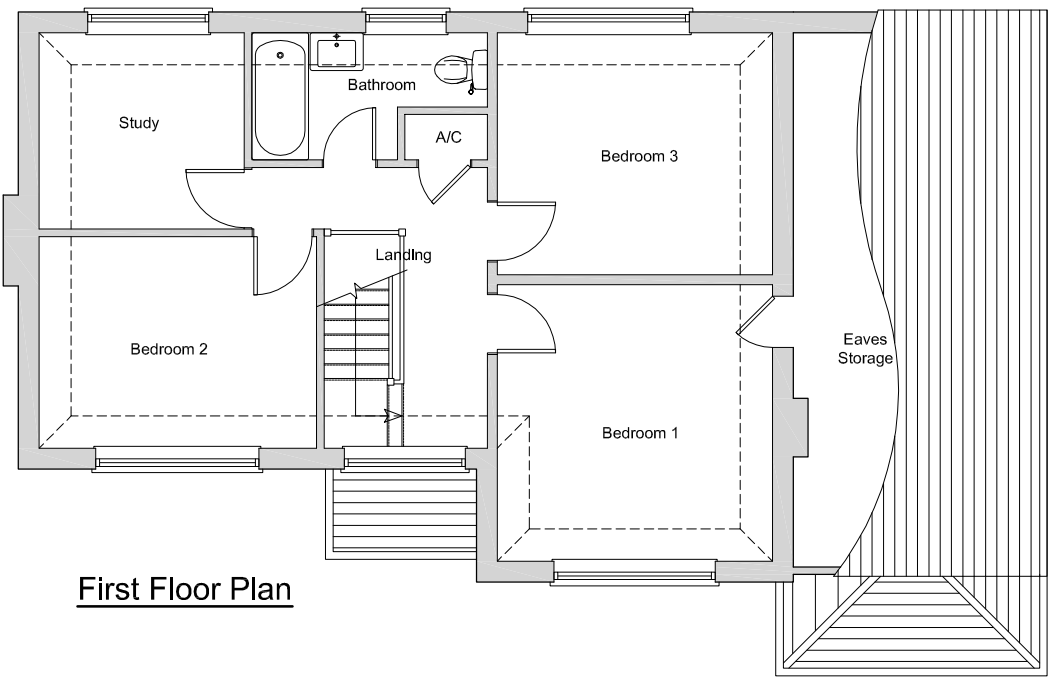

First Floor Plan

14 Wincroft Road
Caversham
Berkshire RG4 7HH

project :

Existing Floor Plans

title :

Mr. G. Wastney and Ms. J. Hopkins

client :

Lee Norris Design
27 Eden Way, Winnersh
Wokingham, Berkshire RG41 5PQ
Tel: 01189 787226
Mob: 07795 058193
E-mail: lee@leenorrisdesign.co.uk
Web: www.leenorrisdesign.co.uk

Planning and building regulations drawings
for residential extensions, new build,
renovation and conversion projects.

ref : LN

date : Jan'19

scale : 1:100@A3

project : 19-312

dwg no. / rev : 001

Scale: 1:100 0 1 2 3 4 5