


INFORMATION ONLY

© EAA - EMRE AROLAT ARCHITECTURE

DO NOT SCALE FROM THIS DRAWING. VERIFY ALL DIMENSIONS ON SITE. DRAWING SHOULD BE READ IN CONJUNCTION WITH INFORMATION FROM ALL OTHER DESIGN CONSULTANTS AND CONTRACTORS. ALL DRAWINGS IN DIGITAL FORMAT ARE FOR REFERENCE ONLY. PAPER COPIES ARE AVAILABLE ON REQUEST.

EXISTING GROUND FLOOR PLAN IS AS SHOWN IN SHP'S DRAWING (DRW. NO. 4929/12)

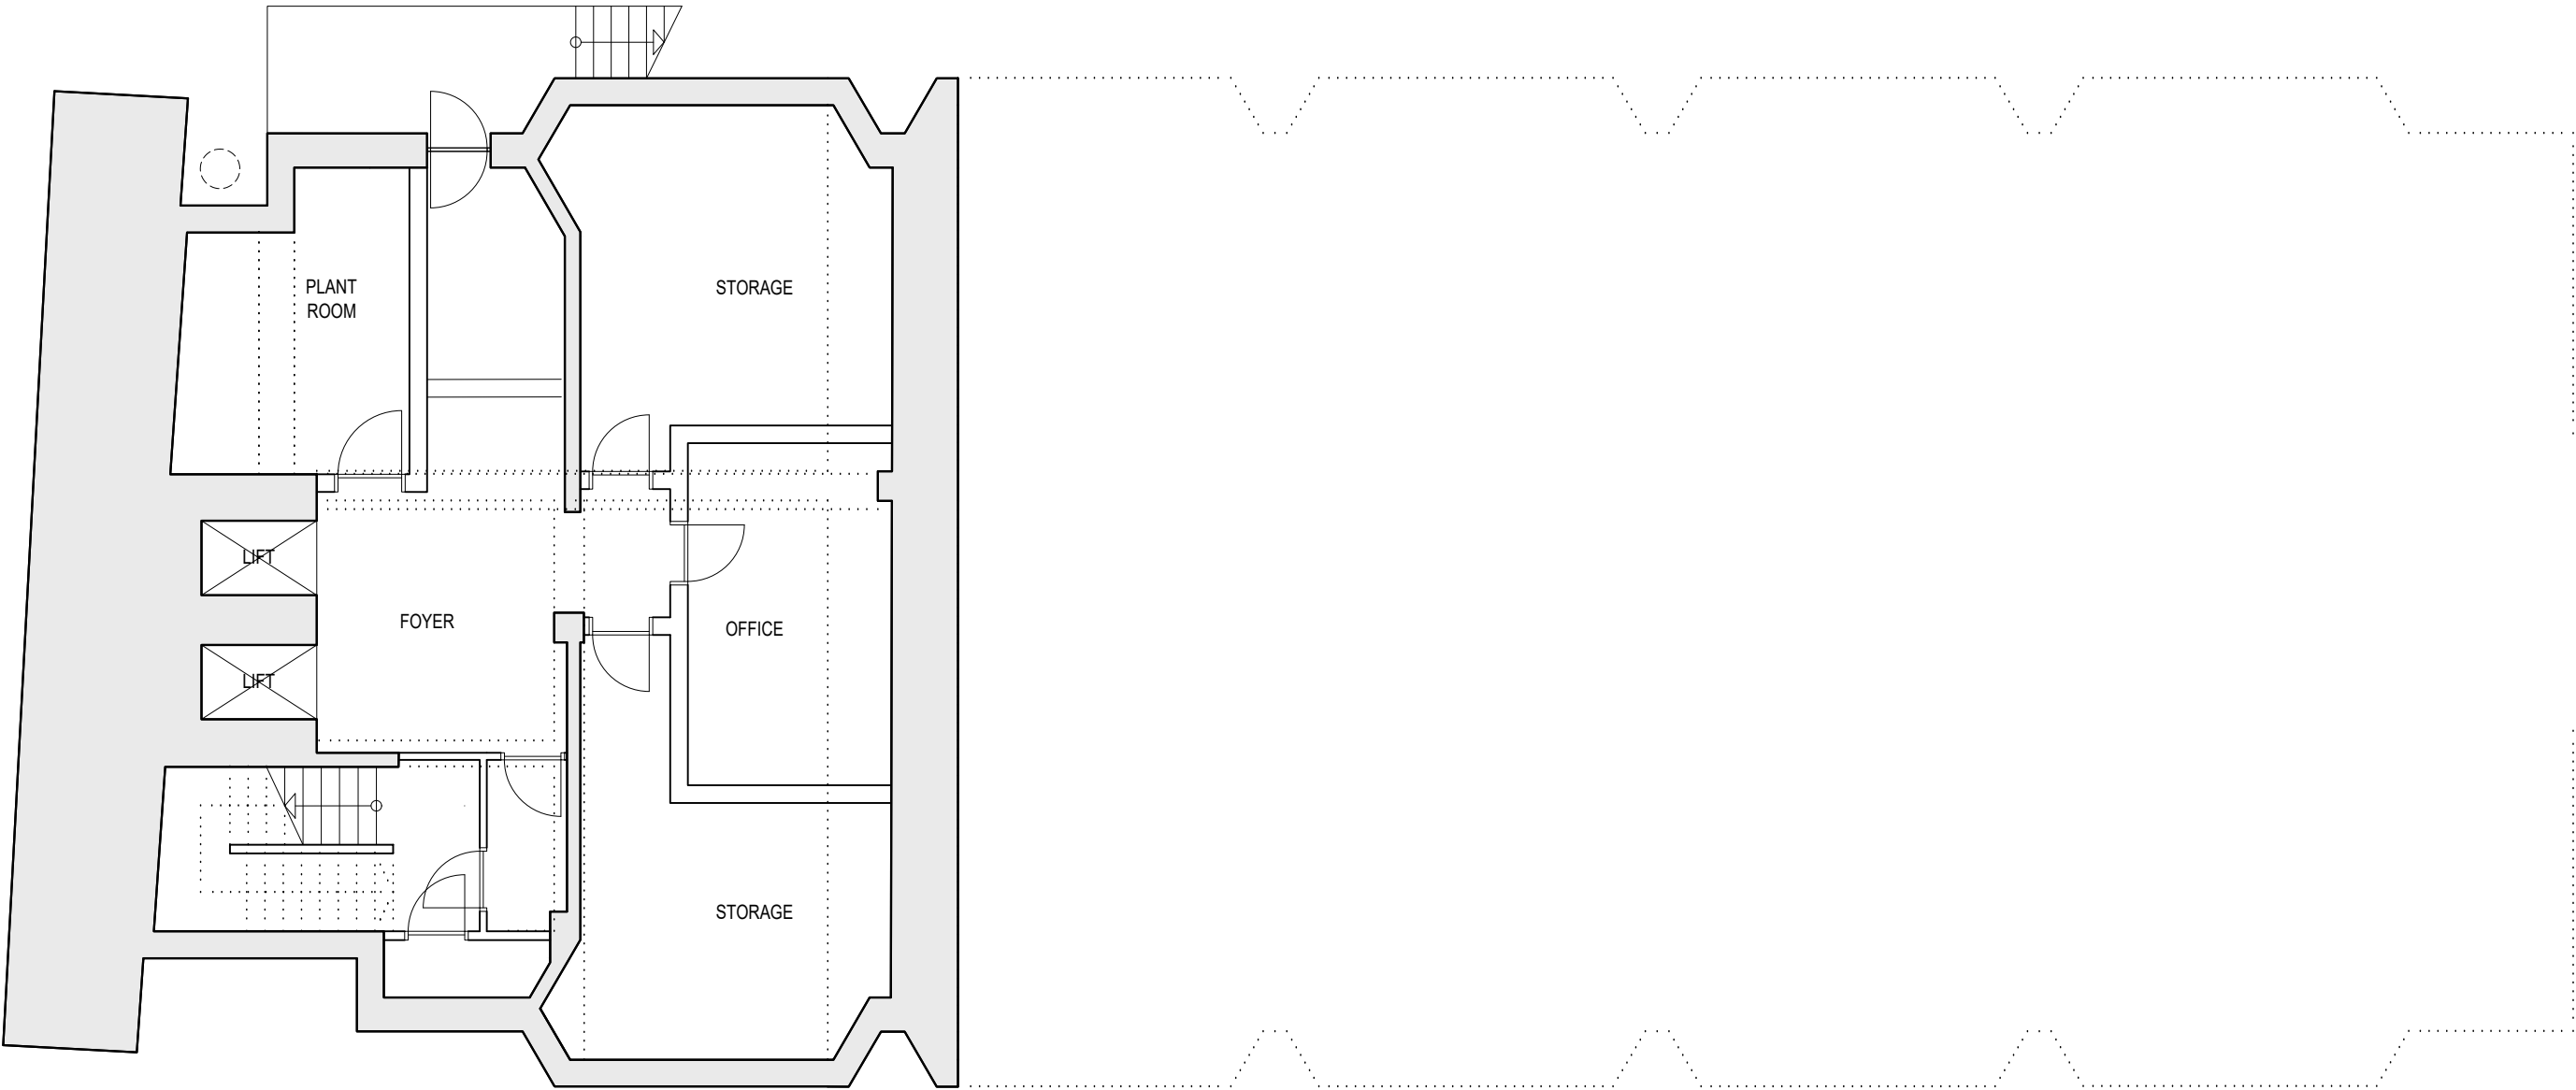

NO		DATE		BY	
				REVISION	
				CONTROL	
DRAWING TITLE					
EXISTING BASEMENT PLAN					
PROJECT NAME					
CLARENDON HOUSE					
 EMRE AROLAT ARCHITECTURE NEW YORK-LONDON-ISTANBUL			40 BOWLING GREEN LANE, LONDON UK EC1R 0NE T.020 7415 7235-36-37 london@emrearolat.com - www.emrearolat.com		
CLIENT					
READING HEIGHTS LIMITED					
PROJECT NO		DRAWN		ISSUE DATE	
220		KU		22.12.2017	
		CHECKED		SCALE	
		AZ		1/100@A3	
BLOCK	STAGE	DRAWING NO			REVISION
D	P	12-03			-