



NOTE
Any discrepancies between this drawing, specialist contractor's drawings and client's specification should be notified immediately.
All specialist contractors must visit site and be responsible for their own dimensions

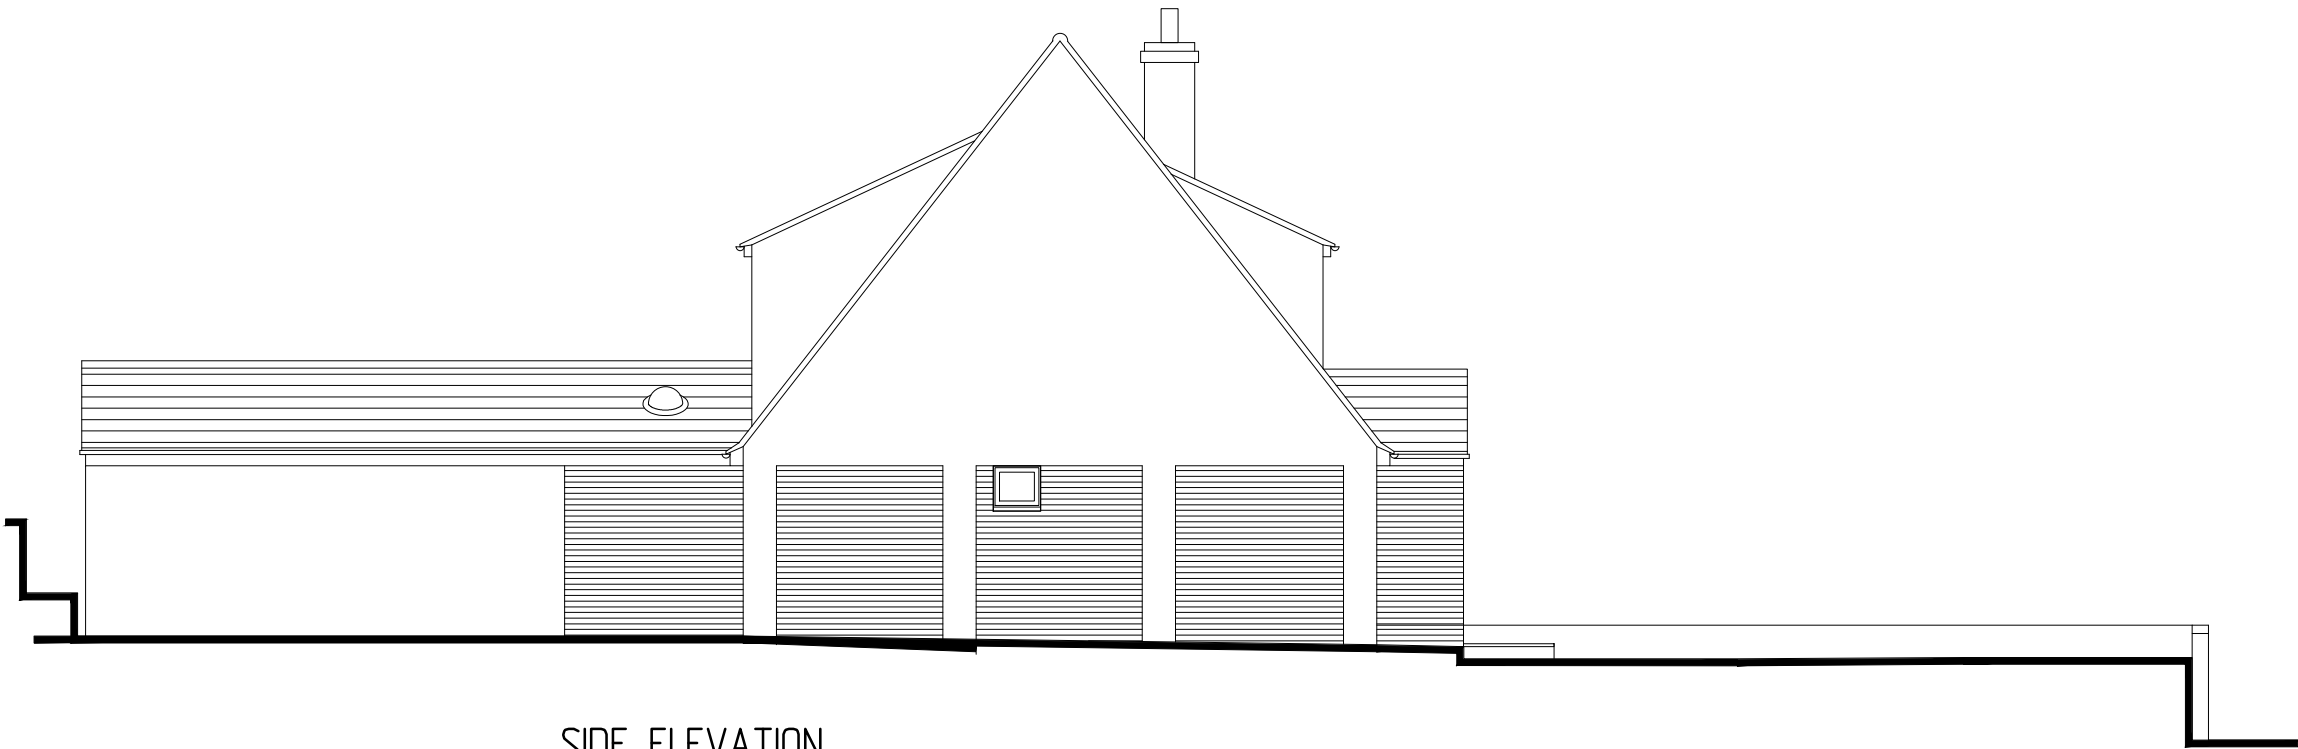

SIDE ELEVATION



SITE PLAN (1:500)

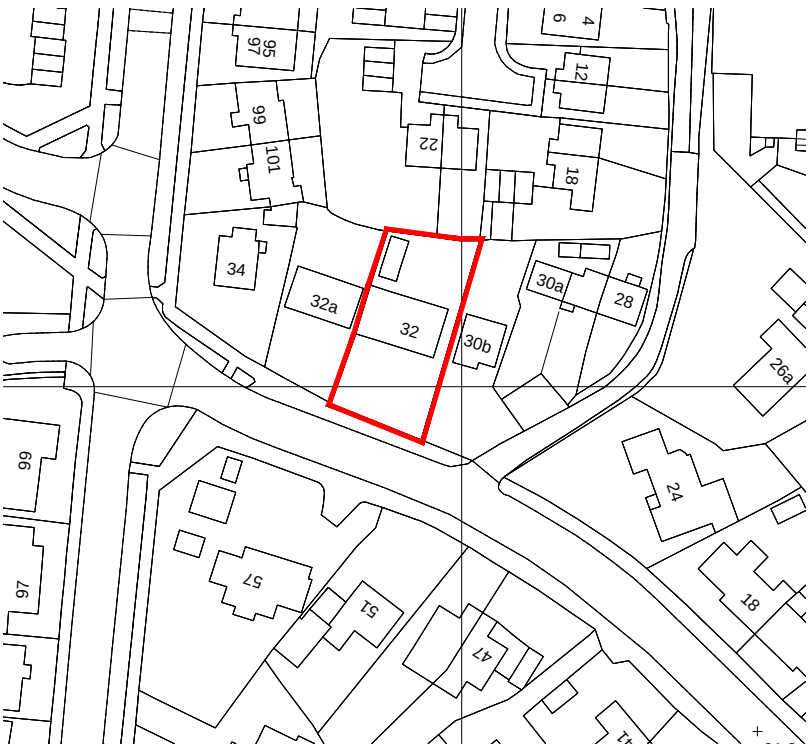

LOCATION PLAN (1:1250)

REV.	DATE	COMMENTS
PROJECT 32 Chapel Road, Tilehurst, Berkshire,		
DRAWING TITLE Garage conversion, single storey side/rear extension and new driveway location. SIDE ELEVATION & SITE/LOCATION		
SK-tec Ltd Planning & Technical Services 36 Clivedale Road, Woodley, Reading, Berkshire, RG5 3RD tel: 01183 759987, mob: 07714 100537 e-mail: steve@sk-tec.co.uk		
CLIENT Mr R Ramjitsingh		
SCALE 1:100 (A3)		DATE July '18
DRG. No. 18/708-05		REV.