


Disclaimer
THIS DRAWING MUST NOT BE SCALED UNLESS ISSUED FOR PLANNING PURPOSES.
ALL DIMENSIONS ARE TO BE VERIFIED PRIOR TO SETTING OUT, COMMENCING WORK, OR PRODUCTION OF FABRICATED WORK.
REPORT ANY DISCREPANCIES TO THE SUPERVISING OFFICER IMMEDIATELY.
DRAWINGS MARKED AS 'DRAFT' ARE FOR APPROVAL ONLY AND NOT ISSUED FOR CONSTRUCTION PURPOSES.


Rev	Description	By	Date

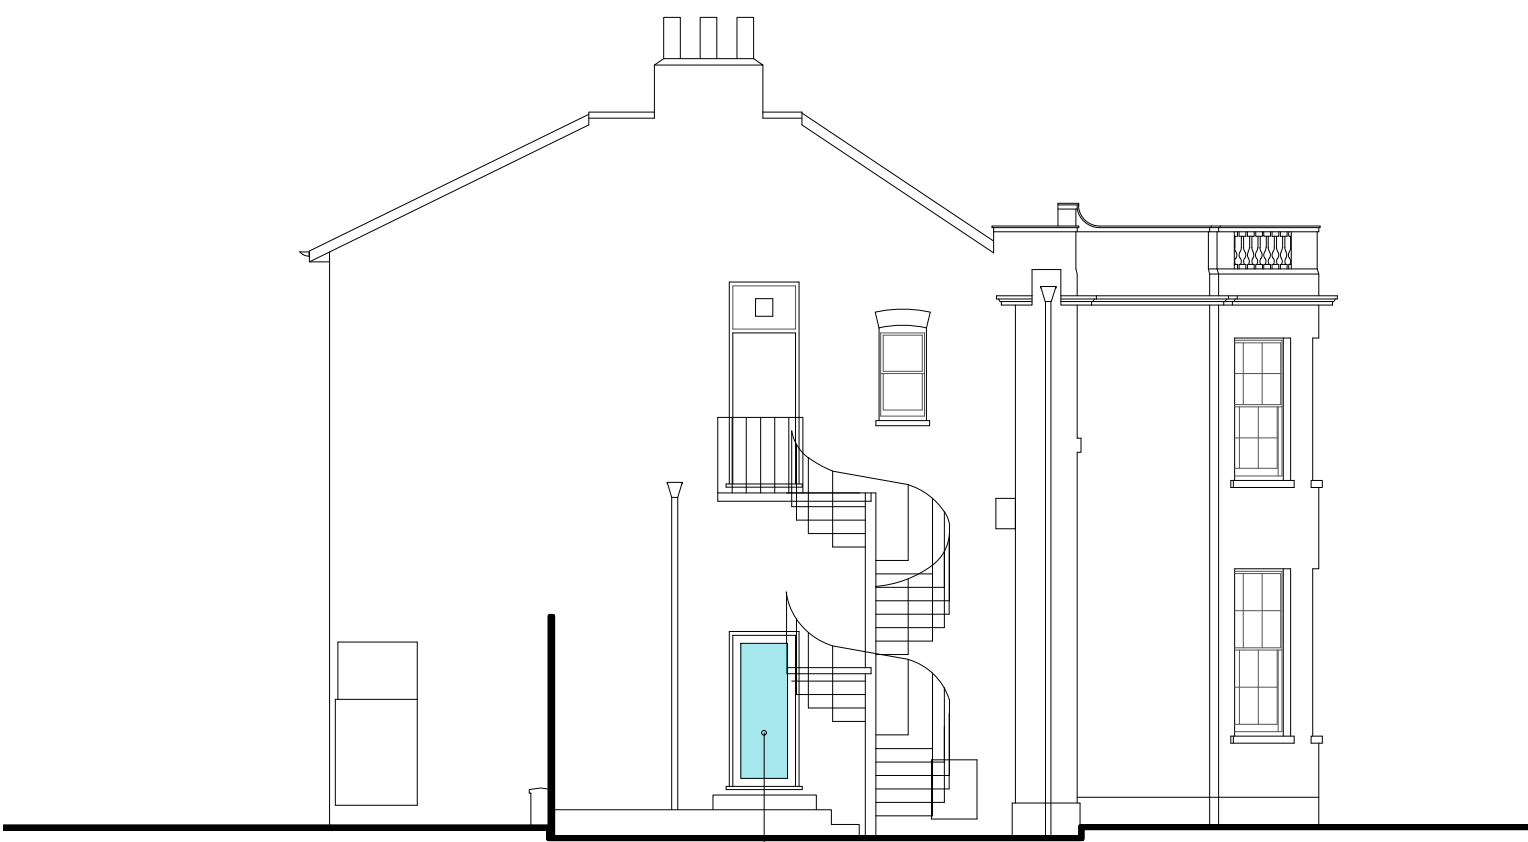


NORTH ELEVATION



EAST ELEVATION

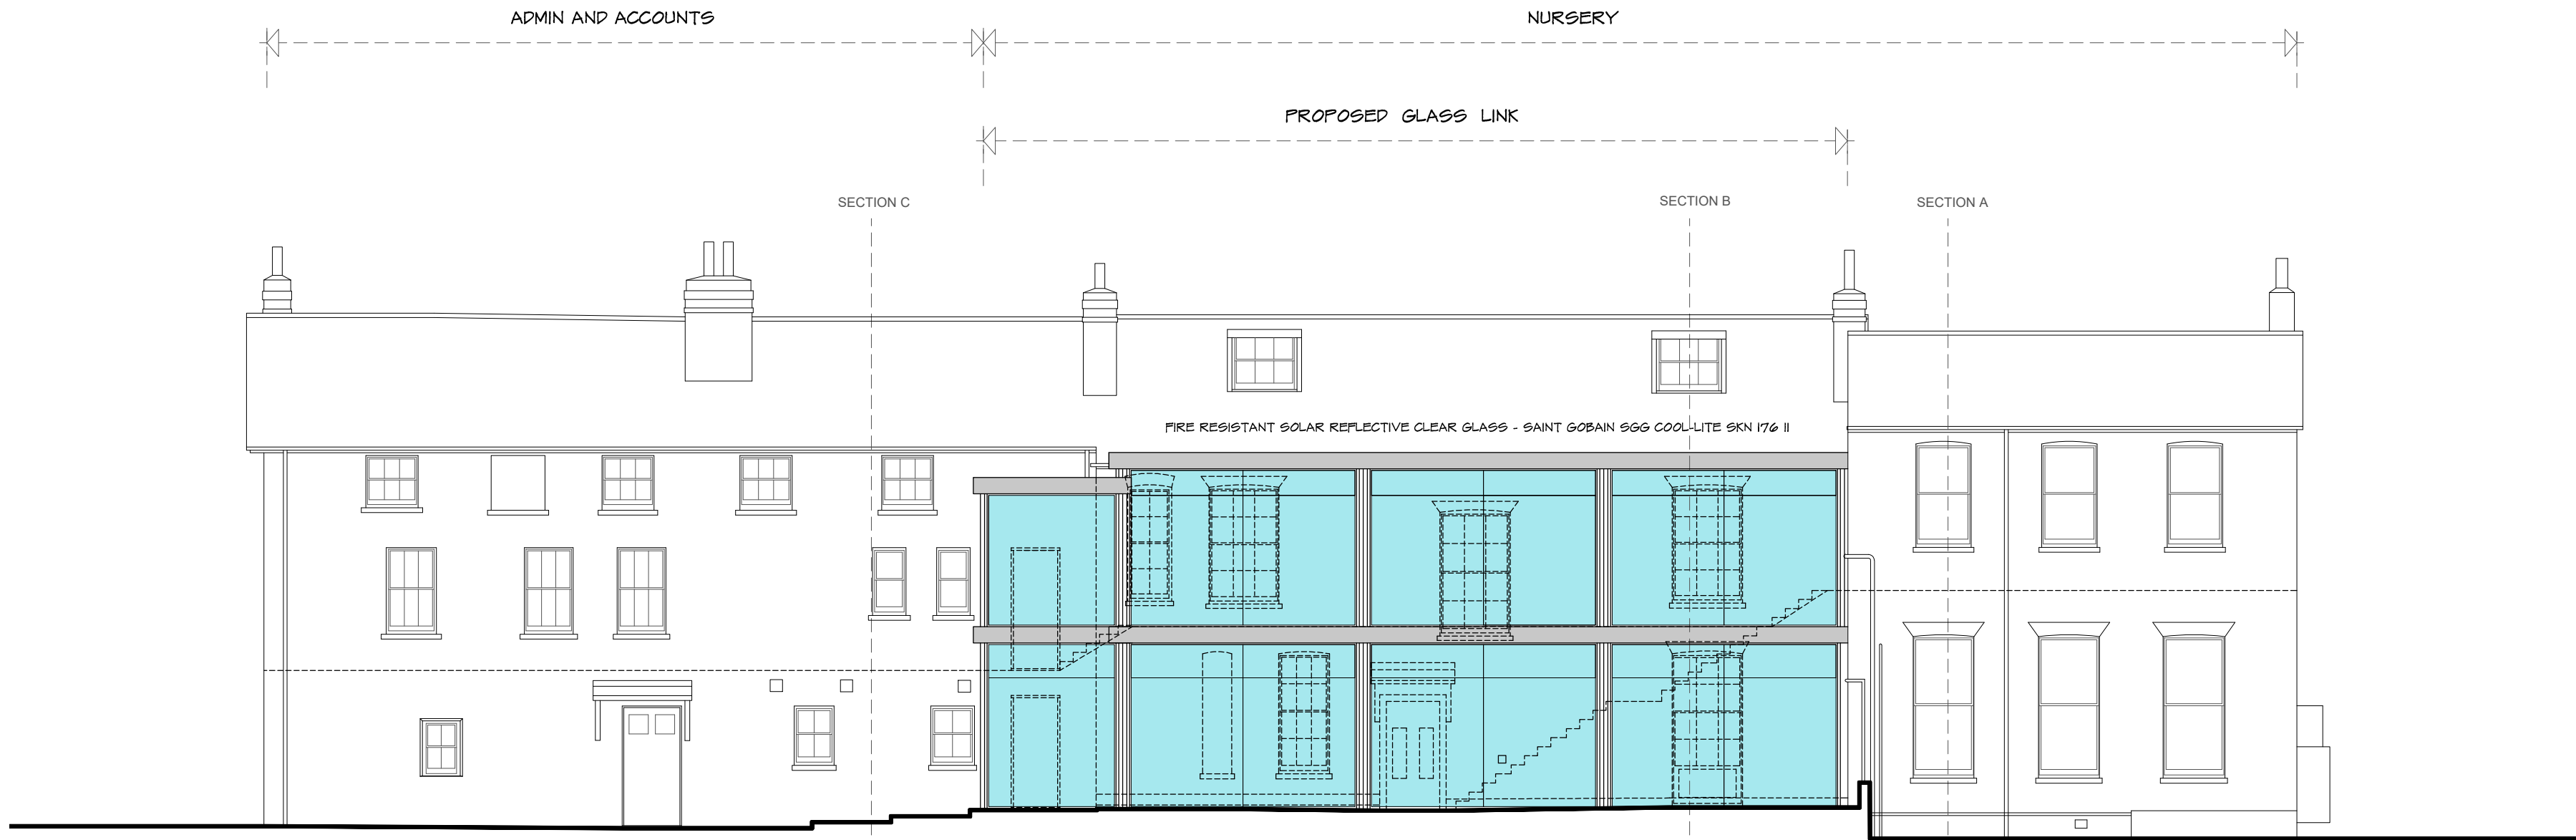


SOUTH ELEVATION

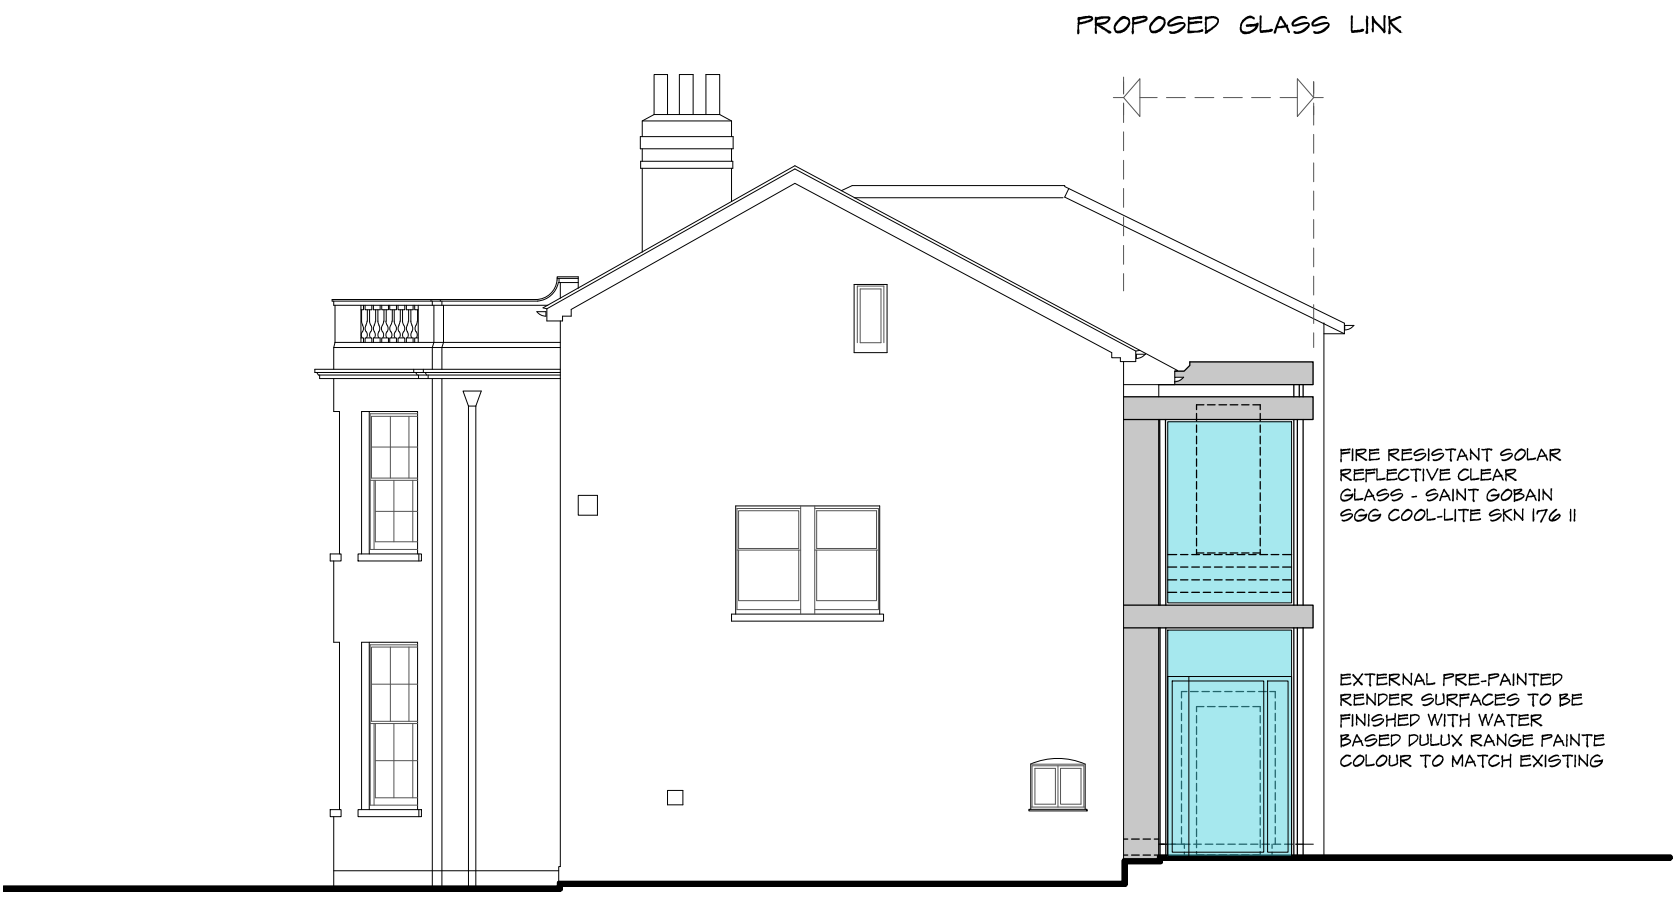

WEST ELEVATION

1:100 scale Bar
This Drawing has been produced for printing onto A1 size paper.
If printing on A3 please use the scale below for reference.

 

Day • Tanner Ltd

ARCHITECTURE
AND PLANNING

www.daytanner.co.uk

CLIENT ITS Personnel

JOB Yeomanry House, 131 Castle Hill,
Reading, RG1 7TA

DRG PROPOSED ELEVATIONS

SCALE 1:100

DRAWN DN

DATE MARCH 2017

3556 / 202

C

Suite 1A
Market House
19-21 Market Place
Wokingham
Berkshire
RG40 1AP
0118 989 0808
info@daytanner.co.uk