



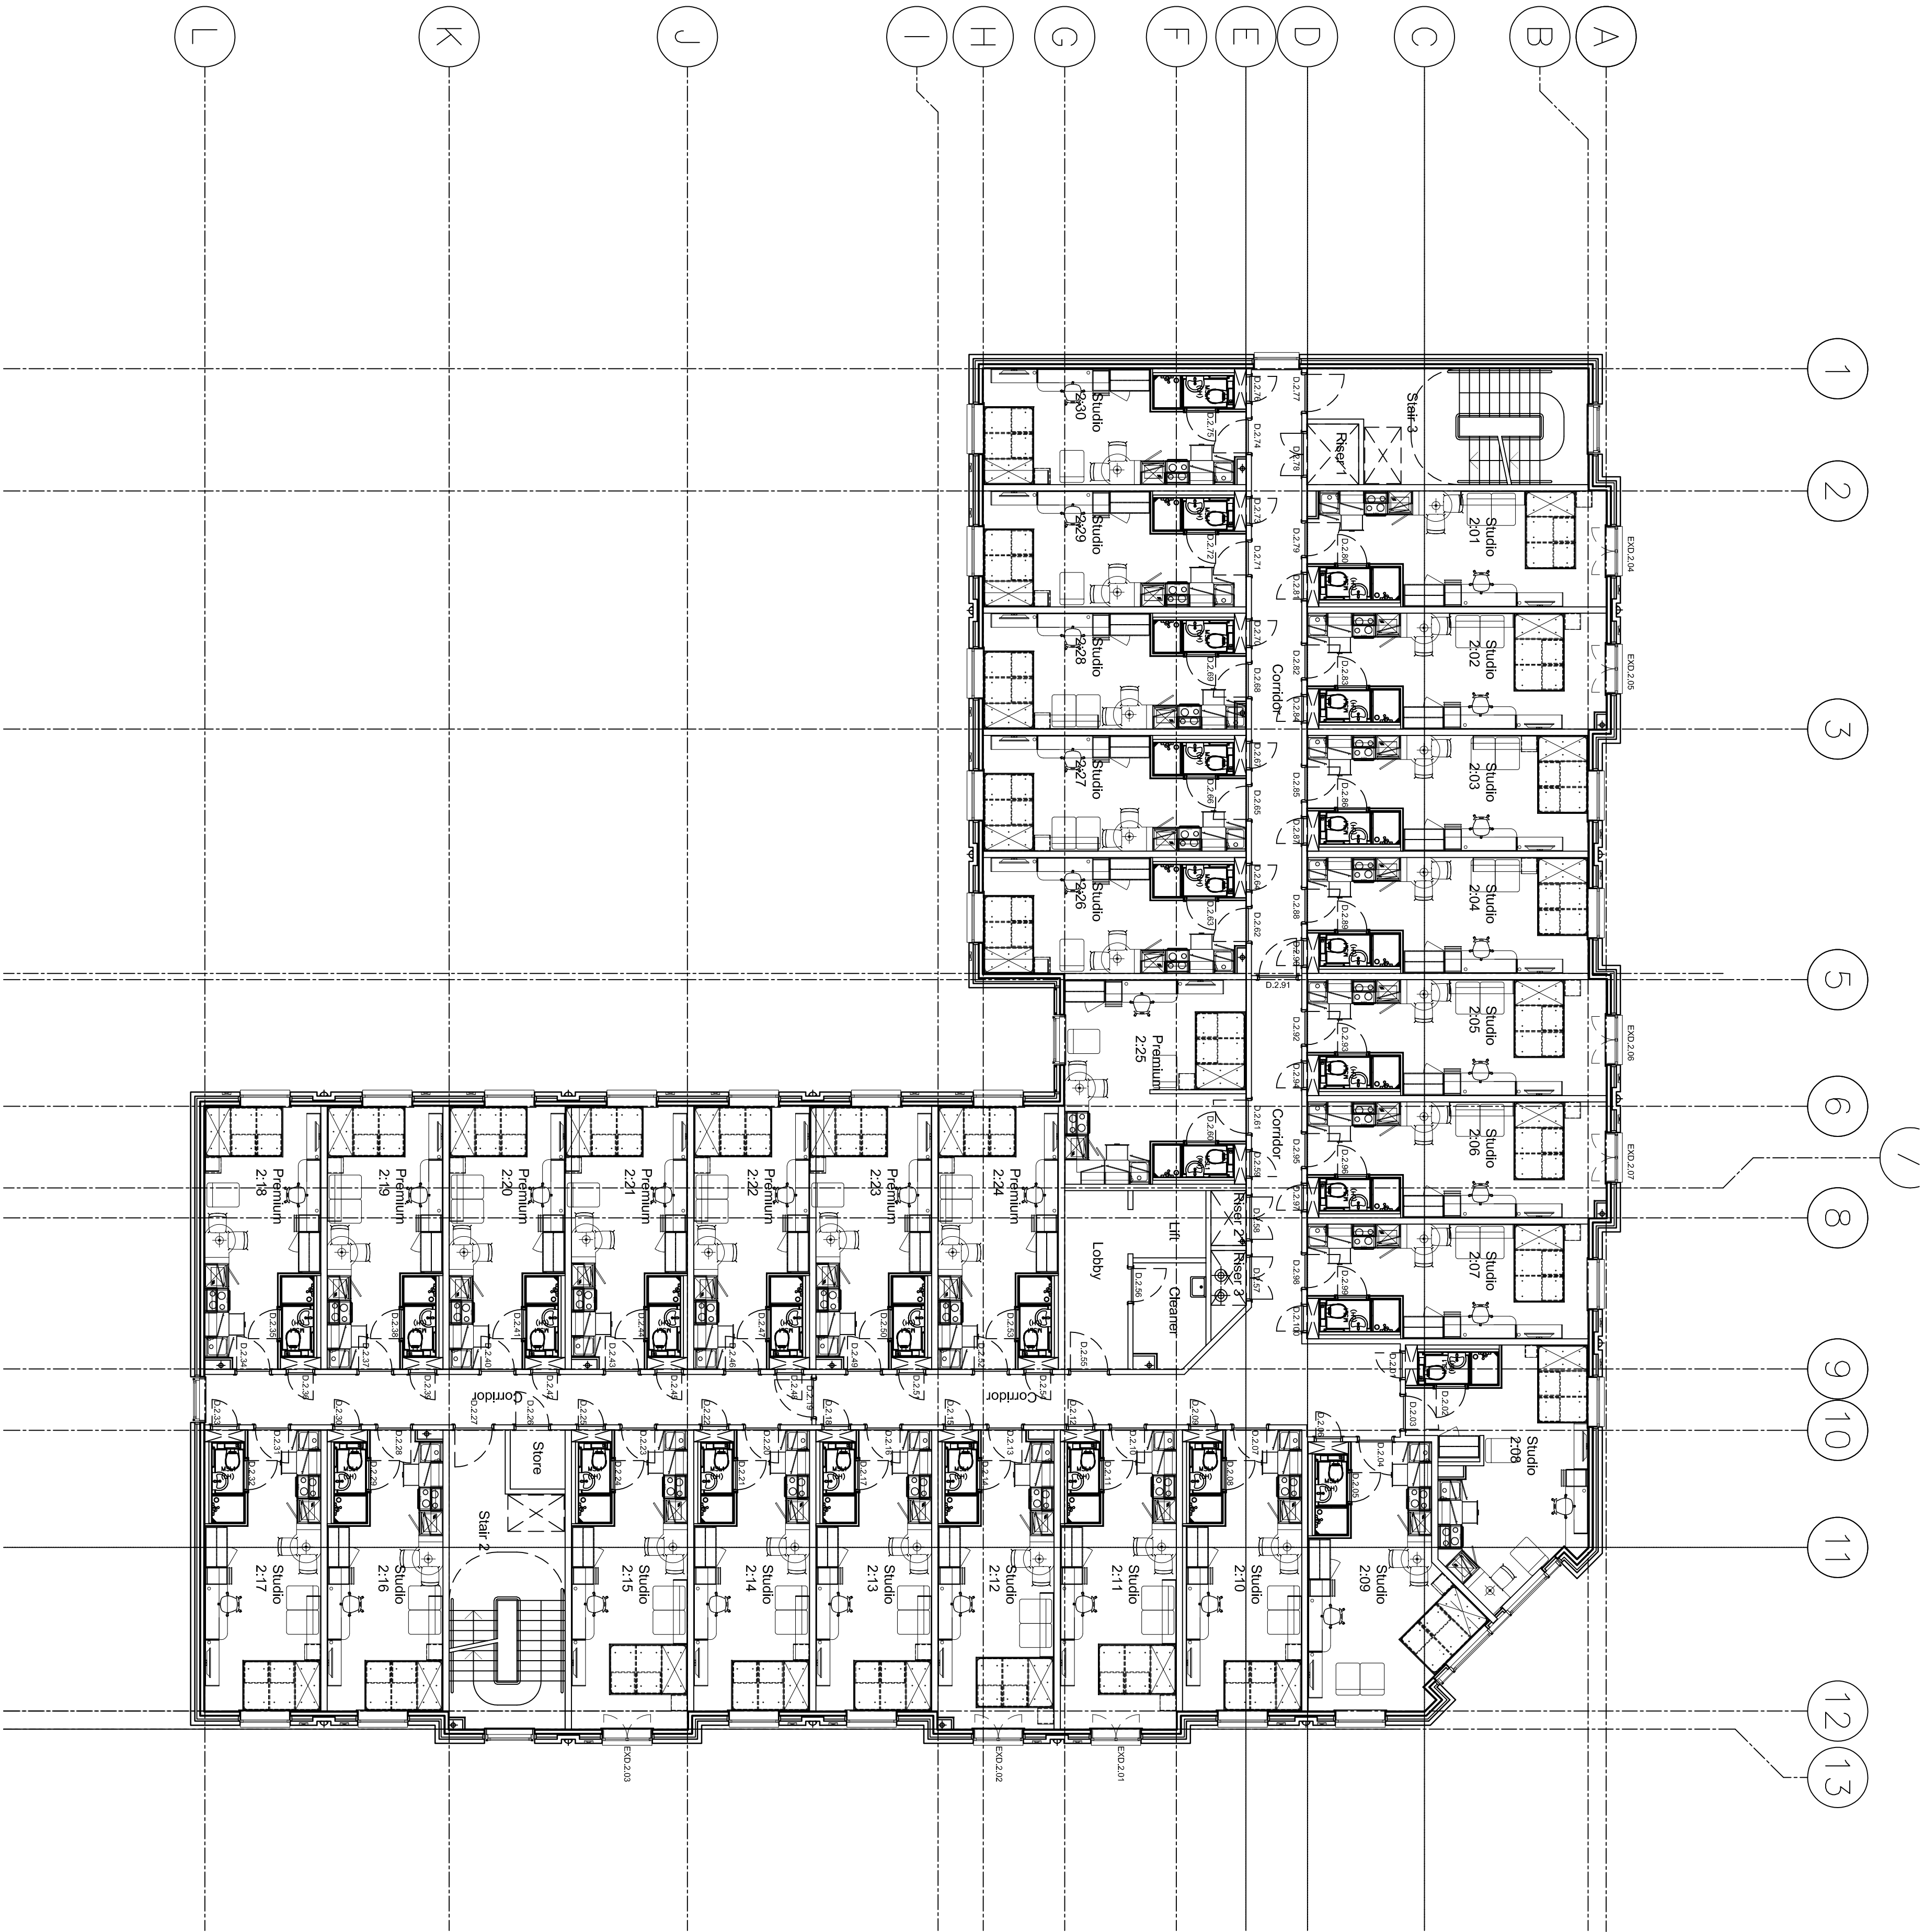

18 053 4102
LEVEL 2 GENERAL ARRANGEMENT FLOOR PLAN
1:100

 

- GENERAL NOTES
1. This drawing is copyright and must not be reproduced without the consent of Greenwell Design Ltd.
 2. All dimensions are in millimeters unless otherwise noted.
 3. Do not scale from this drawing - if in doubt ask.
 4. All dimensions to be checked on site prior to commencement of work or preparation of any construction documents.
 5. The contractor shall report any discrepancies in information in writing to the design team at the earliest opportunity.
 6. This drawing is to be read in conjunction with the following relevant information:
 - i) All architects, structural and services engineer's drawings and specifications.
 - ii) All CDM information including designers risk assessments.

revision	notes	status	date	author	reviewer
-	Final Issue	P	19/10/2018	DAS	-

gdarchitecture

Unit 4, Woods Pottery, Steprey Bank, Newcastle NE1 2PN
t: (0191) 447 1775 www.greenwelldesign.co.uk
Project EAST STREET, READING - 4 STOREY

Drawing LEVEL 2 GENERAL ARRANGEMENT FLOOR PLAN			
Dwg no.	4102	Job no.	18 053
Scale	1:100	Status	Preliminary
at size	A1		

Do not scale. This drawing is copyright