


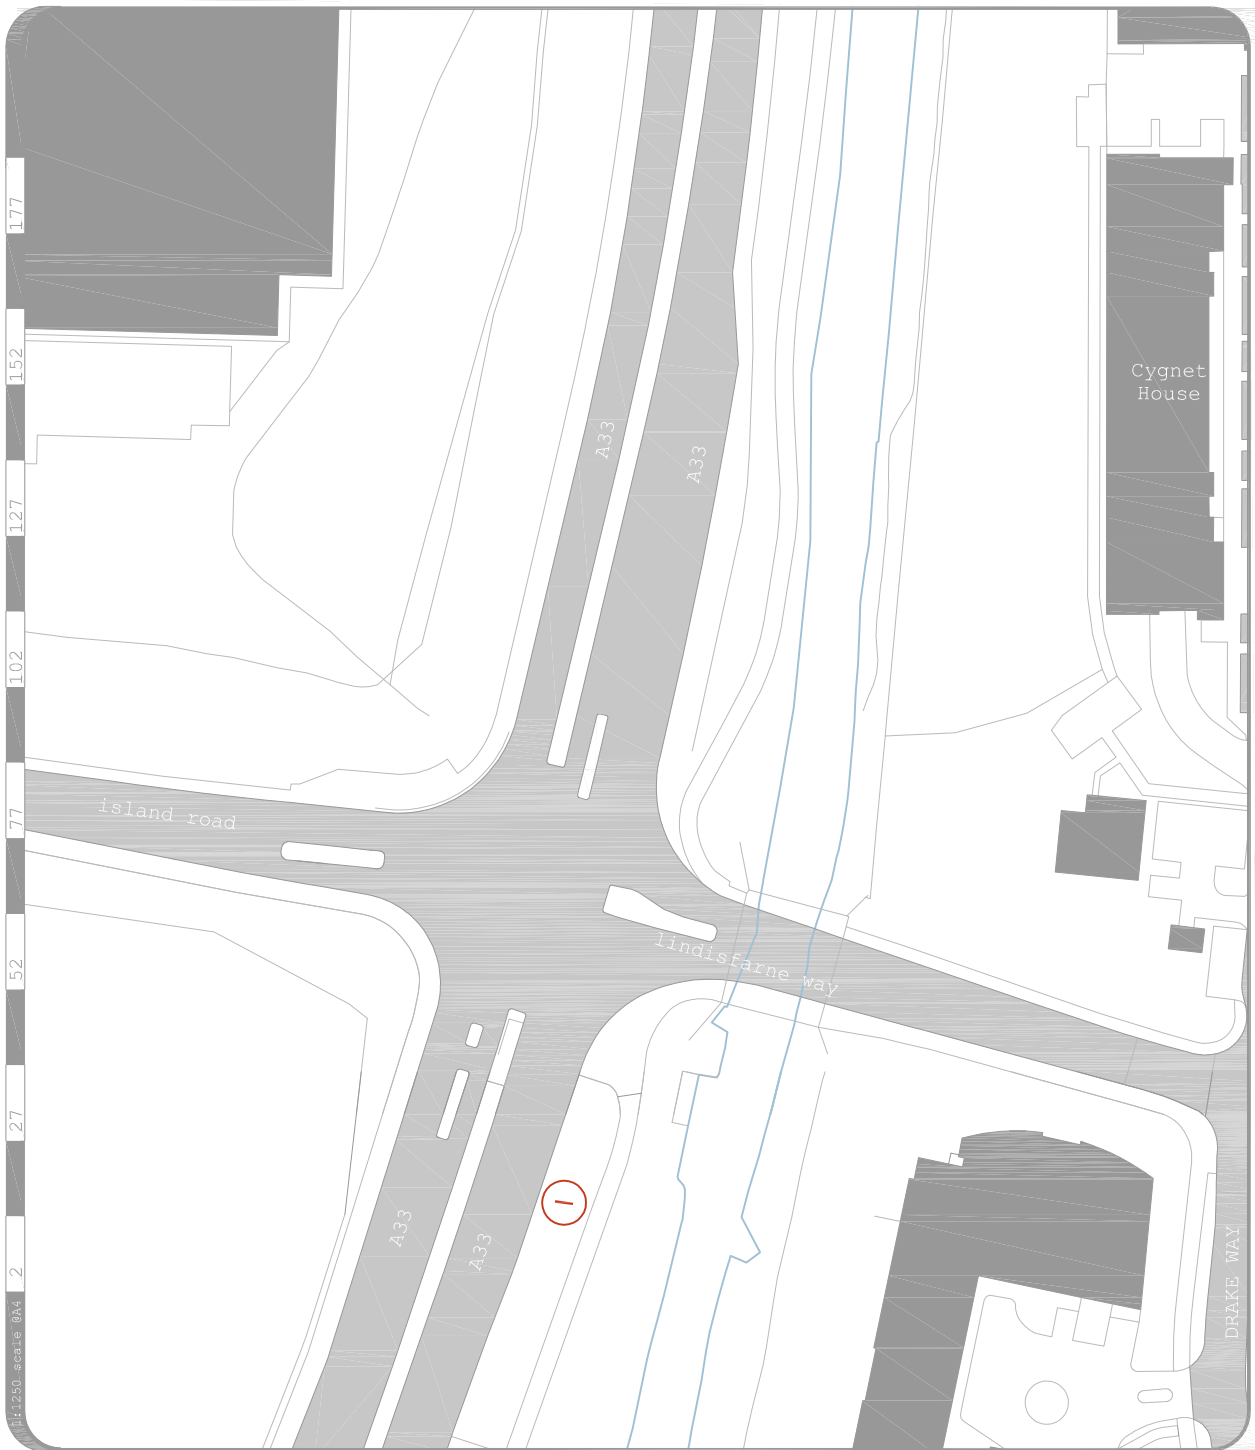


Ordnance Survey (c) Crown Copyright 2017. All rights reserved. Licence number 100022432

project
A33 near Kennett Island
A33, Reading
client
Project Audio Visual LTD
drawing title
**Site Location Plan
As Existing**

project drawing number revision
497-4-02-00 P4
date status
Dec 18 planning
scale size author checked
1:1250 A4 NDE EGM
© 2018 colony architects

colony
architects
RIBA

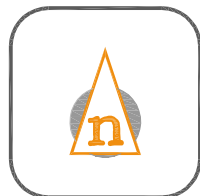

www.colonyarchitects.com
colony architects ltd is a collaborative of
architects and designers with an agenda
to find out more visit our beautiful website
contact: design@colonyarchitects.com
stu 07990 515972
ad 07779 255328
HQ 0118 3600328
250 South Oak Way
Green Park, Reading
RG2 6QG

site plan key

surrounding buildings
roads & paths
green public space
application building(s)
site ownership boundary
other land in applicant ownership