




FRONT ELEVATION
SCALE 1:100



REAR ELEVATION
SCALE 1:100

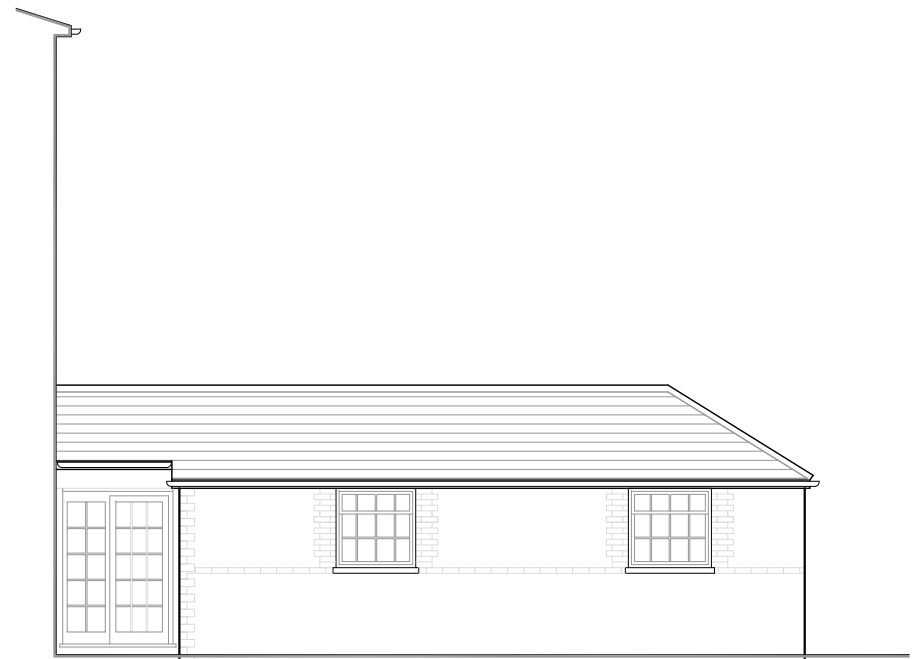

SIDE ELEVATION
SCALE 1:100


LEGEND




ITEMS CLOUDED WITH A DASHED LINE ARE TO BE CONFIRMED, ARE SUBJECT TO DETAILED DESIGN OR CAN BE EXPECTED TO CHANGE.




REVISION CLOUD HIGHLIGHTING ITEMS CHANGED SINCE PREVIOUS ISSUE OF DRAWING.

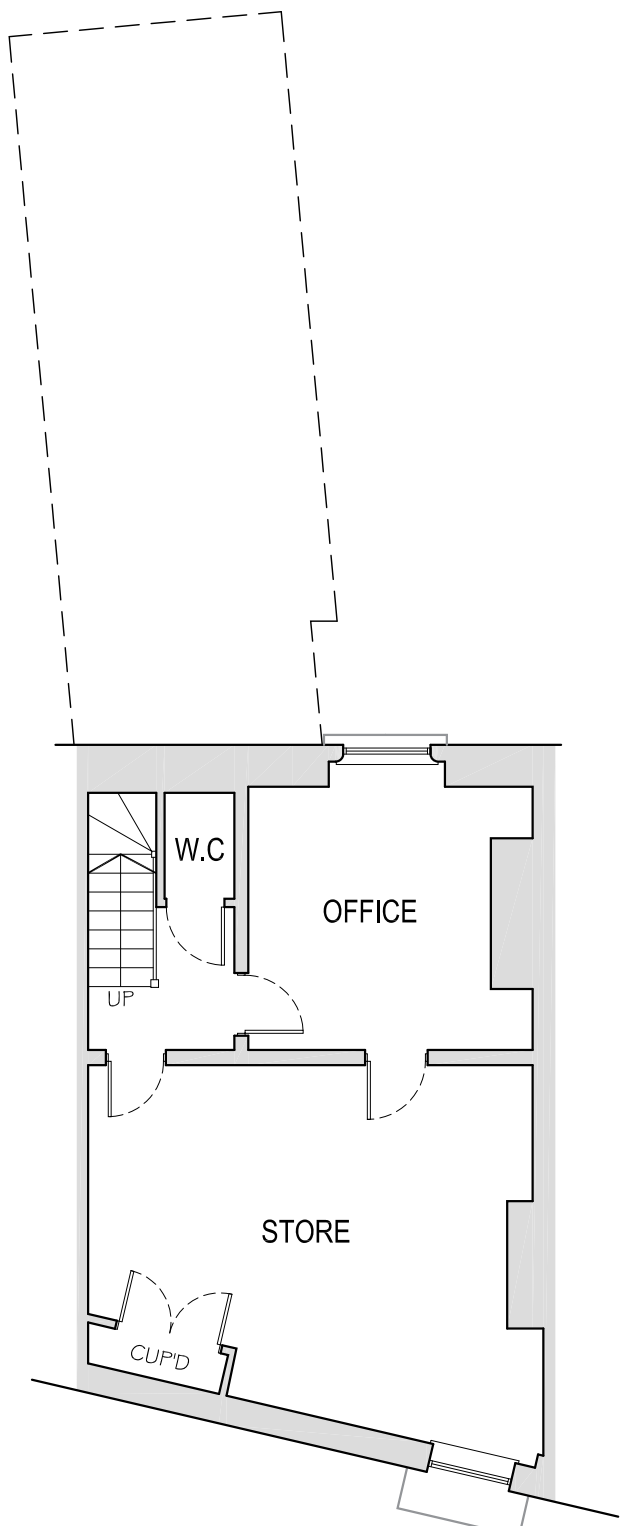


BASEMENT FLOOR
SCALE 1:100

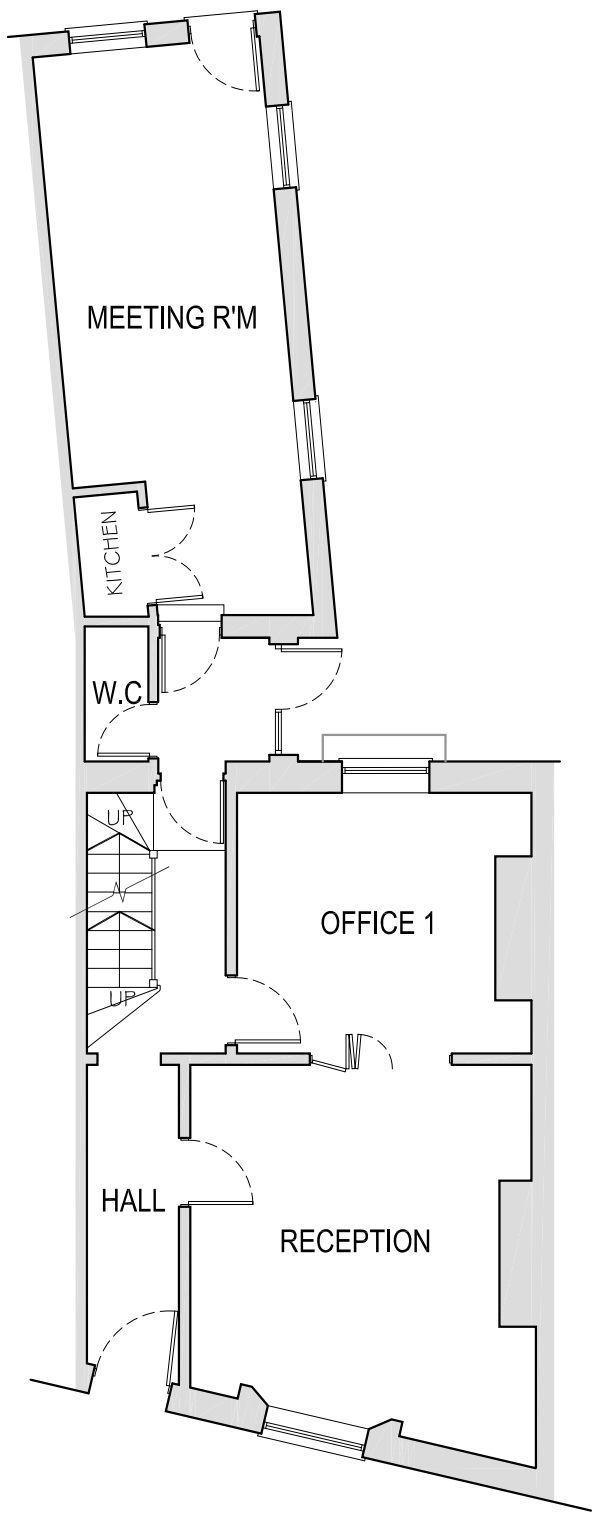


GROUND FLOOR
SCALE 1:100

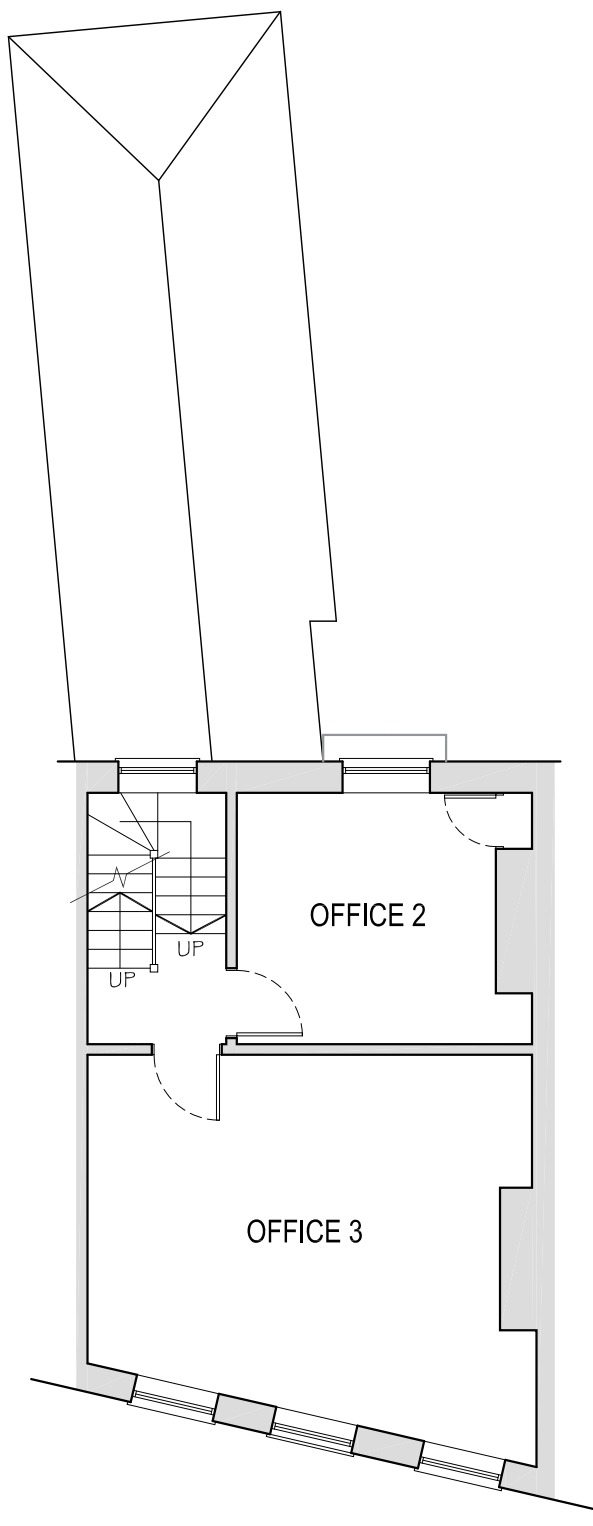

FIRST FLOOR
SCALE 1:100

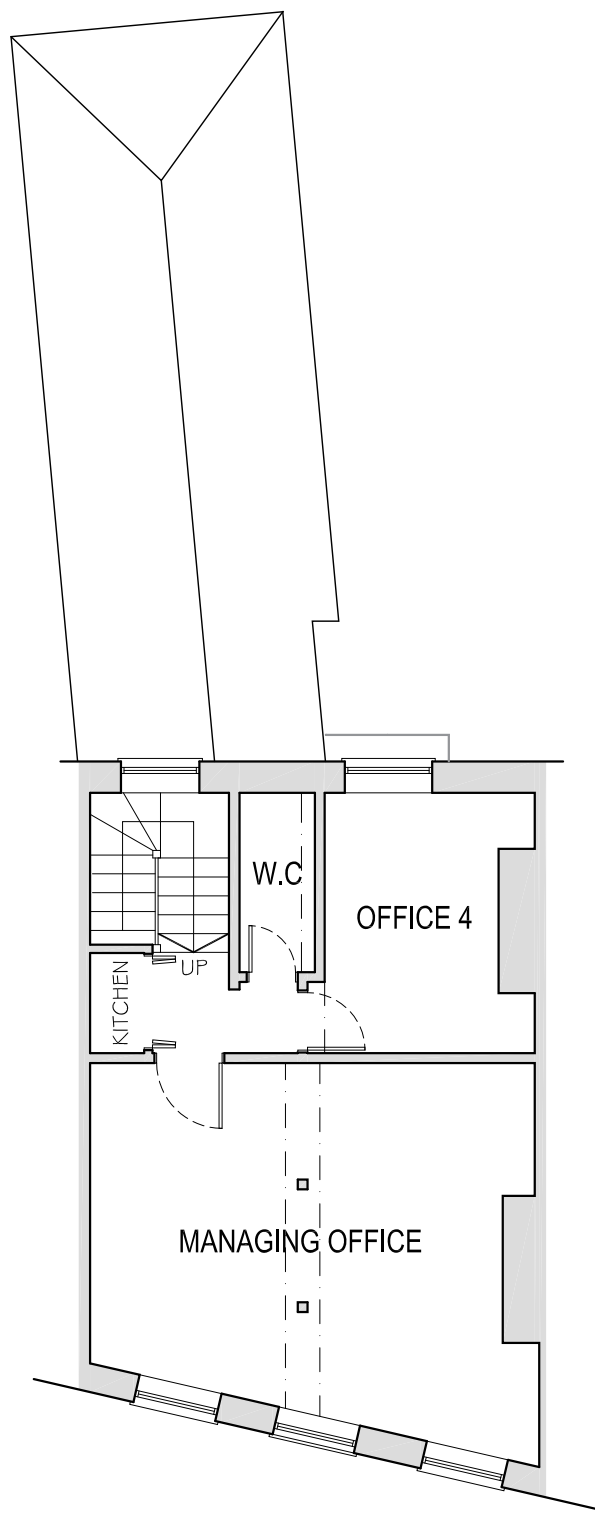

SECOND FLOOR
SCALE 1:100

 

REV:	DATE:	DESCRIPTION:	DR	CHK

OTHER THAN FOR THE PURPOSES OF PLANNING, DO NOT SCALE THESE DRAWINGS. USE WRITTEN DIMENSIONS ONLY. ALL DIMENSIONS TO BE CHECKED ON SITE PRIOR TO COMMENCEMENT OF WORK.

THIS DRAWING IS THE COPYRIGHT OF SIMPSON HILDER ASSOCIATES LIMITED AND MAY NOT BE REPRODUCED, COPIED OR ALTERED IN ANY WAY WITHOUT WRITTEN AUTHORITY



SIMPSON HILDER ASSOCIATES LIMITED
67a High Street Lyndhurst Hampshire SO43 7BE
T: 023 80 283798
F: 023 80 283688
E: sha@simpsonhilder.co.uk

EXISTING ELEVATIONS, BASEMENT, GROUND, FIRST & SECOND FLOOR PLAN

DRAWING STATUS: **PLANNING**

36 QUEENS ROAD, READING RG1 4AU

DATE:	DRAWN BY:
MARCH 2018	TJD

SCALE @ A2:	CHECKED:	DATE CHECKED:
1:100		

JOB NO.	DRAWING NO.	REVISION
8728	101	