



# Existing Details:

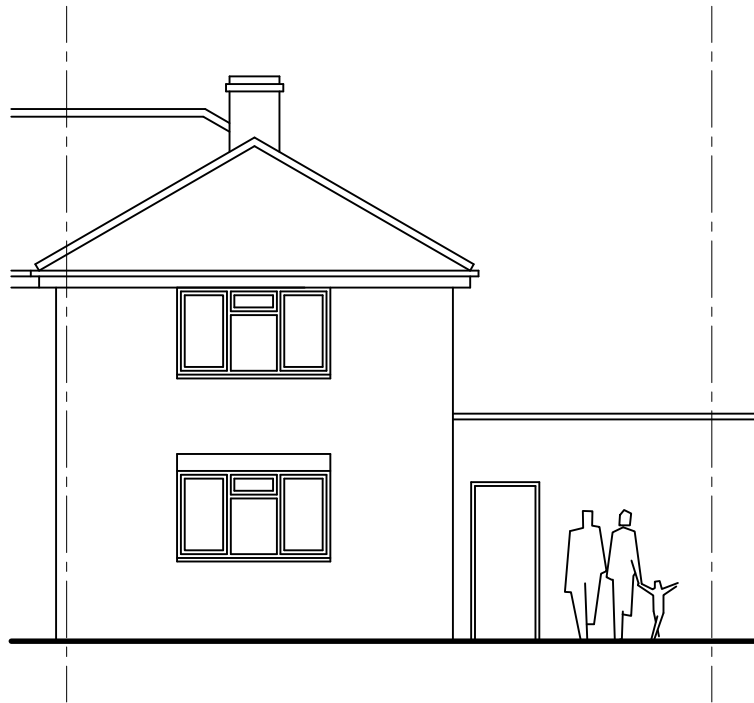


Front Elevation

(scale 1:100)

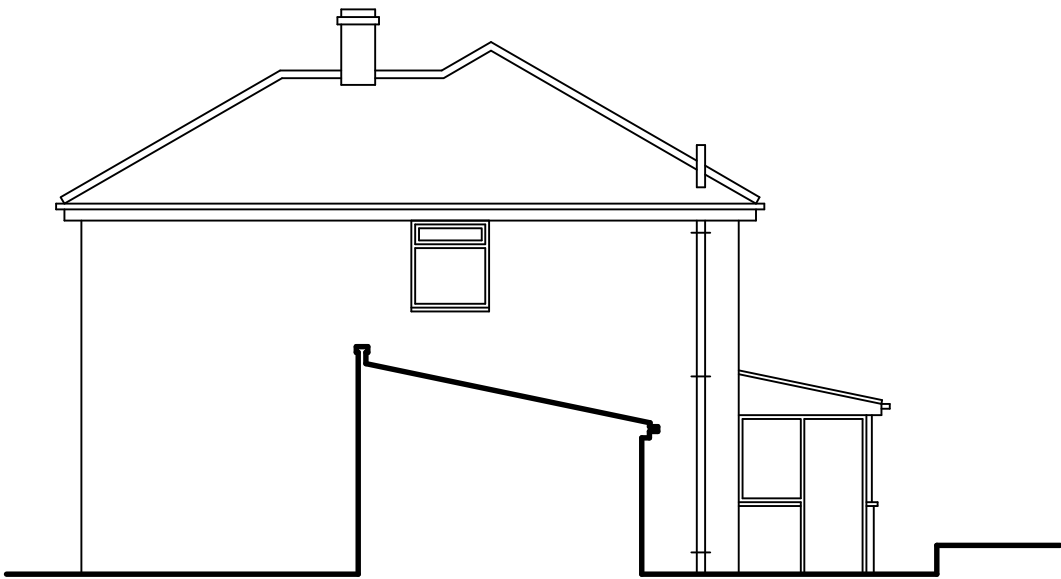


Side Elevation

(scale 1:100)

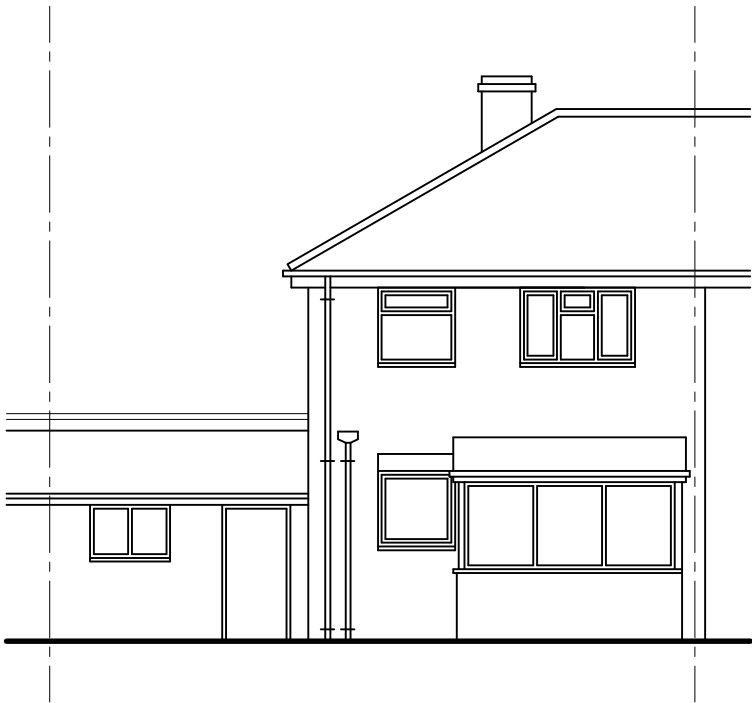



Rear Elevation

(scale 1:100)

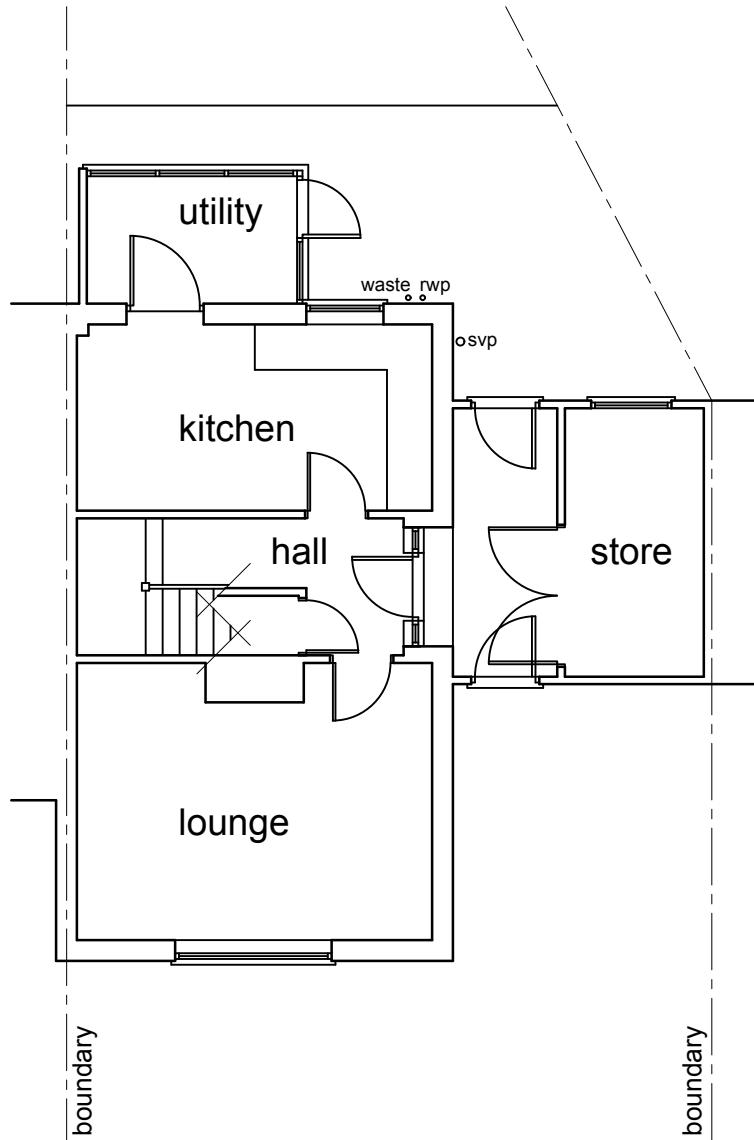


Ground Floor Plan

(scale 1:100)

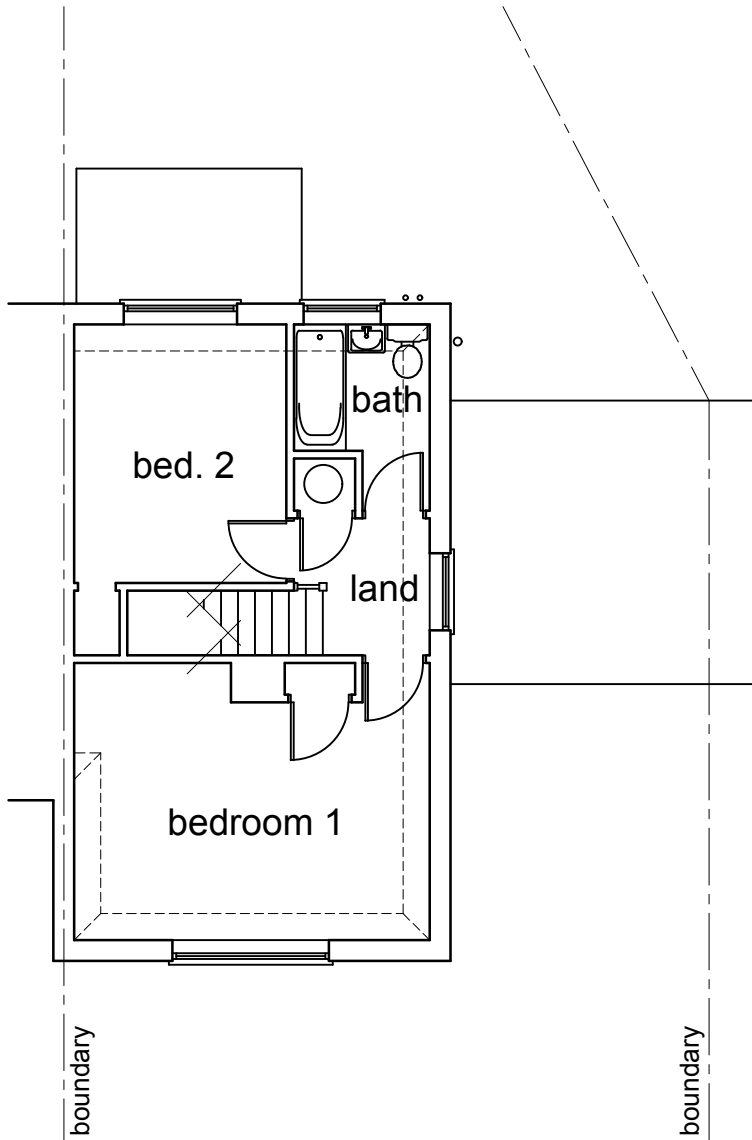 

First Floor Plan

(scale 1:100)

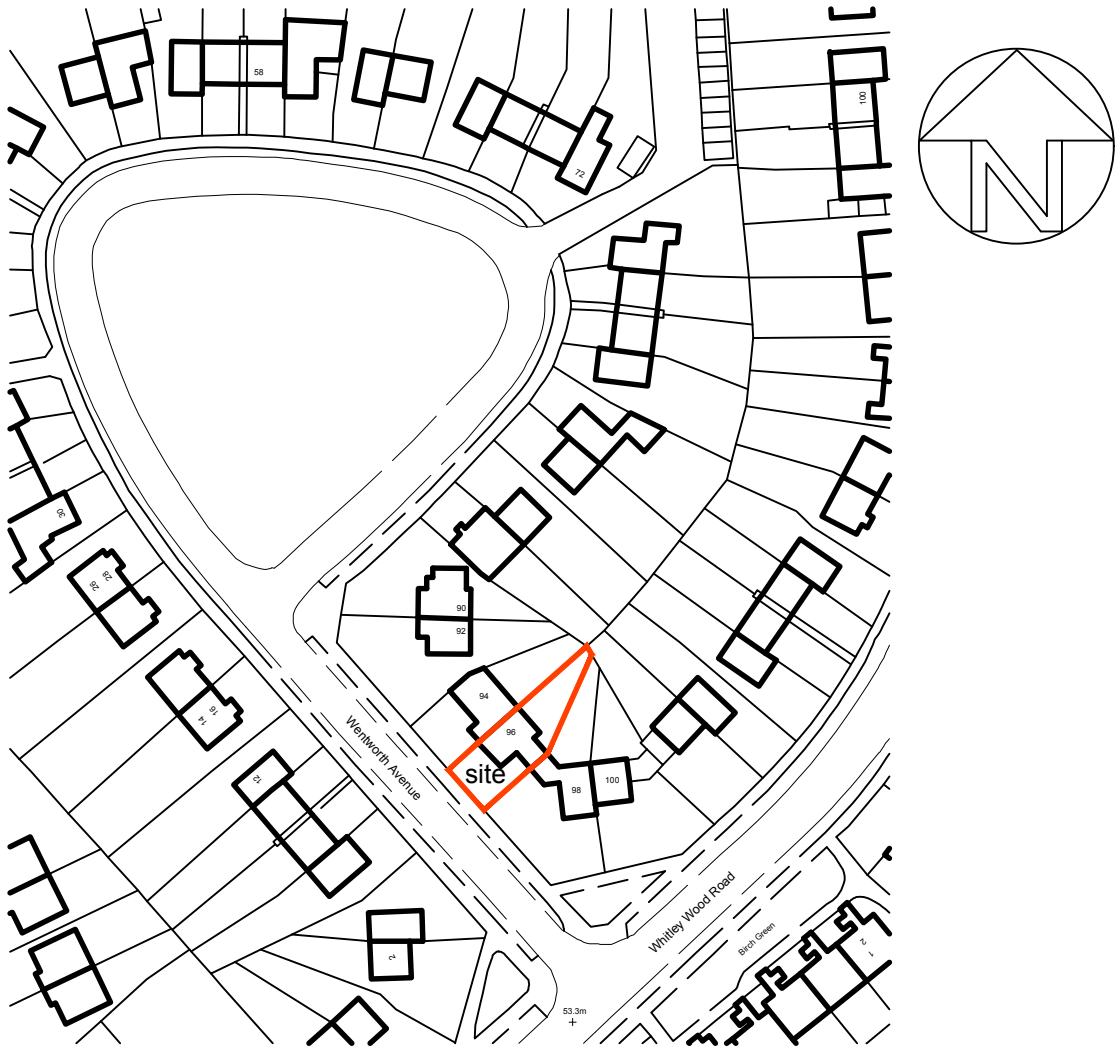

Location Plan

(scale 1:1250)

© Crown Copyright 2018. All rights reserved. Licence Number 100042565

## NOTES

1. All dimensions stated are in millimetres.
2. This drawing is the copyright of Oakleaf Building Surveyors & must not be reproduced without their written authority.
3. Any errors or omissions are to be reported to the project surveyor.
4. Do not rely on scaled dimensions for construction purposes. If in doubt seek clarification from the surveyor.

| Rev   | Description | Date       |
|---|-------------|------------|
| AMENDMENT RECORD   |             |            |
| Site/Project :<br>TWO-STOREY EXTENSION TO<br>96 WENTWORTH AVENUE<br>READING, RG2 8JL                                                            |             |            |
| Drawing Title :<br>EXISTING FLOOR<br>PLANS & ELEVATIONS                                                                                         |             |            |
|                                                            |             |            |
| John Adams House<br>29 Castle Street<br>Reading<br>BERKSHIRE<br>RG1 7SB<br>Telephone :<br>01189 560 525<br>07524 428 455<br>www.oakleafbs.co.uk |             |            |
| Scales : 1:100 & 1:1250 @ A2 size   |             |            |
| Drawn : AMC Date : Oct 2018   |             |            |
| Issue : PLANNING   |             |            |
| Project ID : A15/33   |             |            |
| Drawing No : AD/01   |             | Revision : |

sheet size - A2 (594 x 420mm)