


DEVELOPMENTS IN DESIGN LTD

WWW.DEVELOPMENTSINDESIGN.CO.UK
TEL.0118 9797484

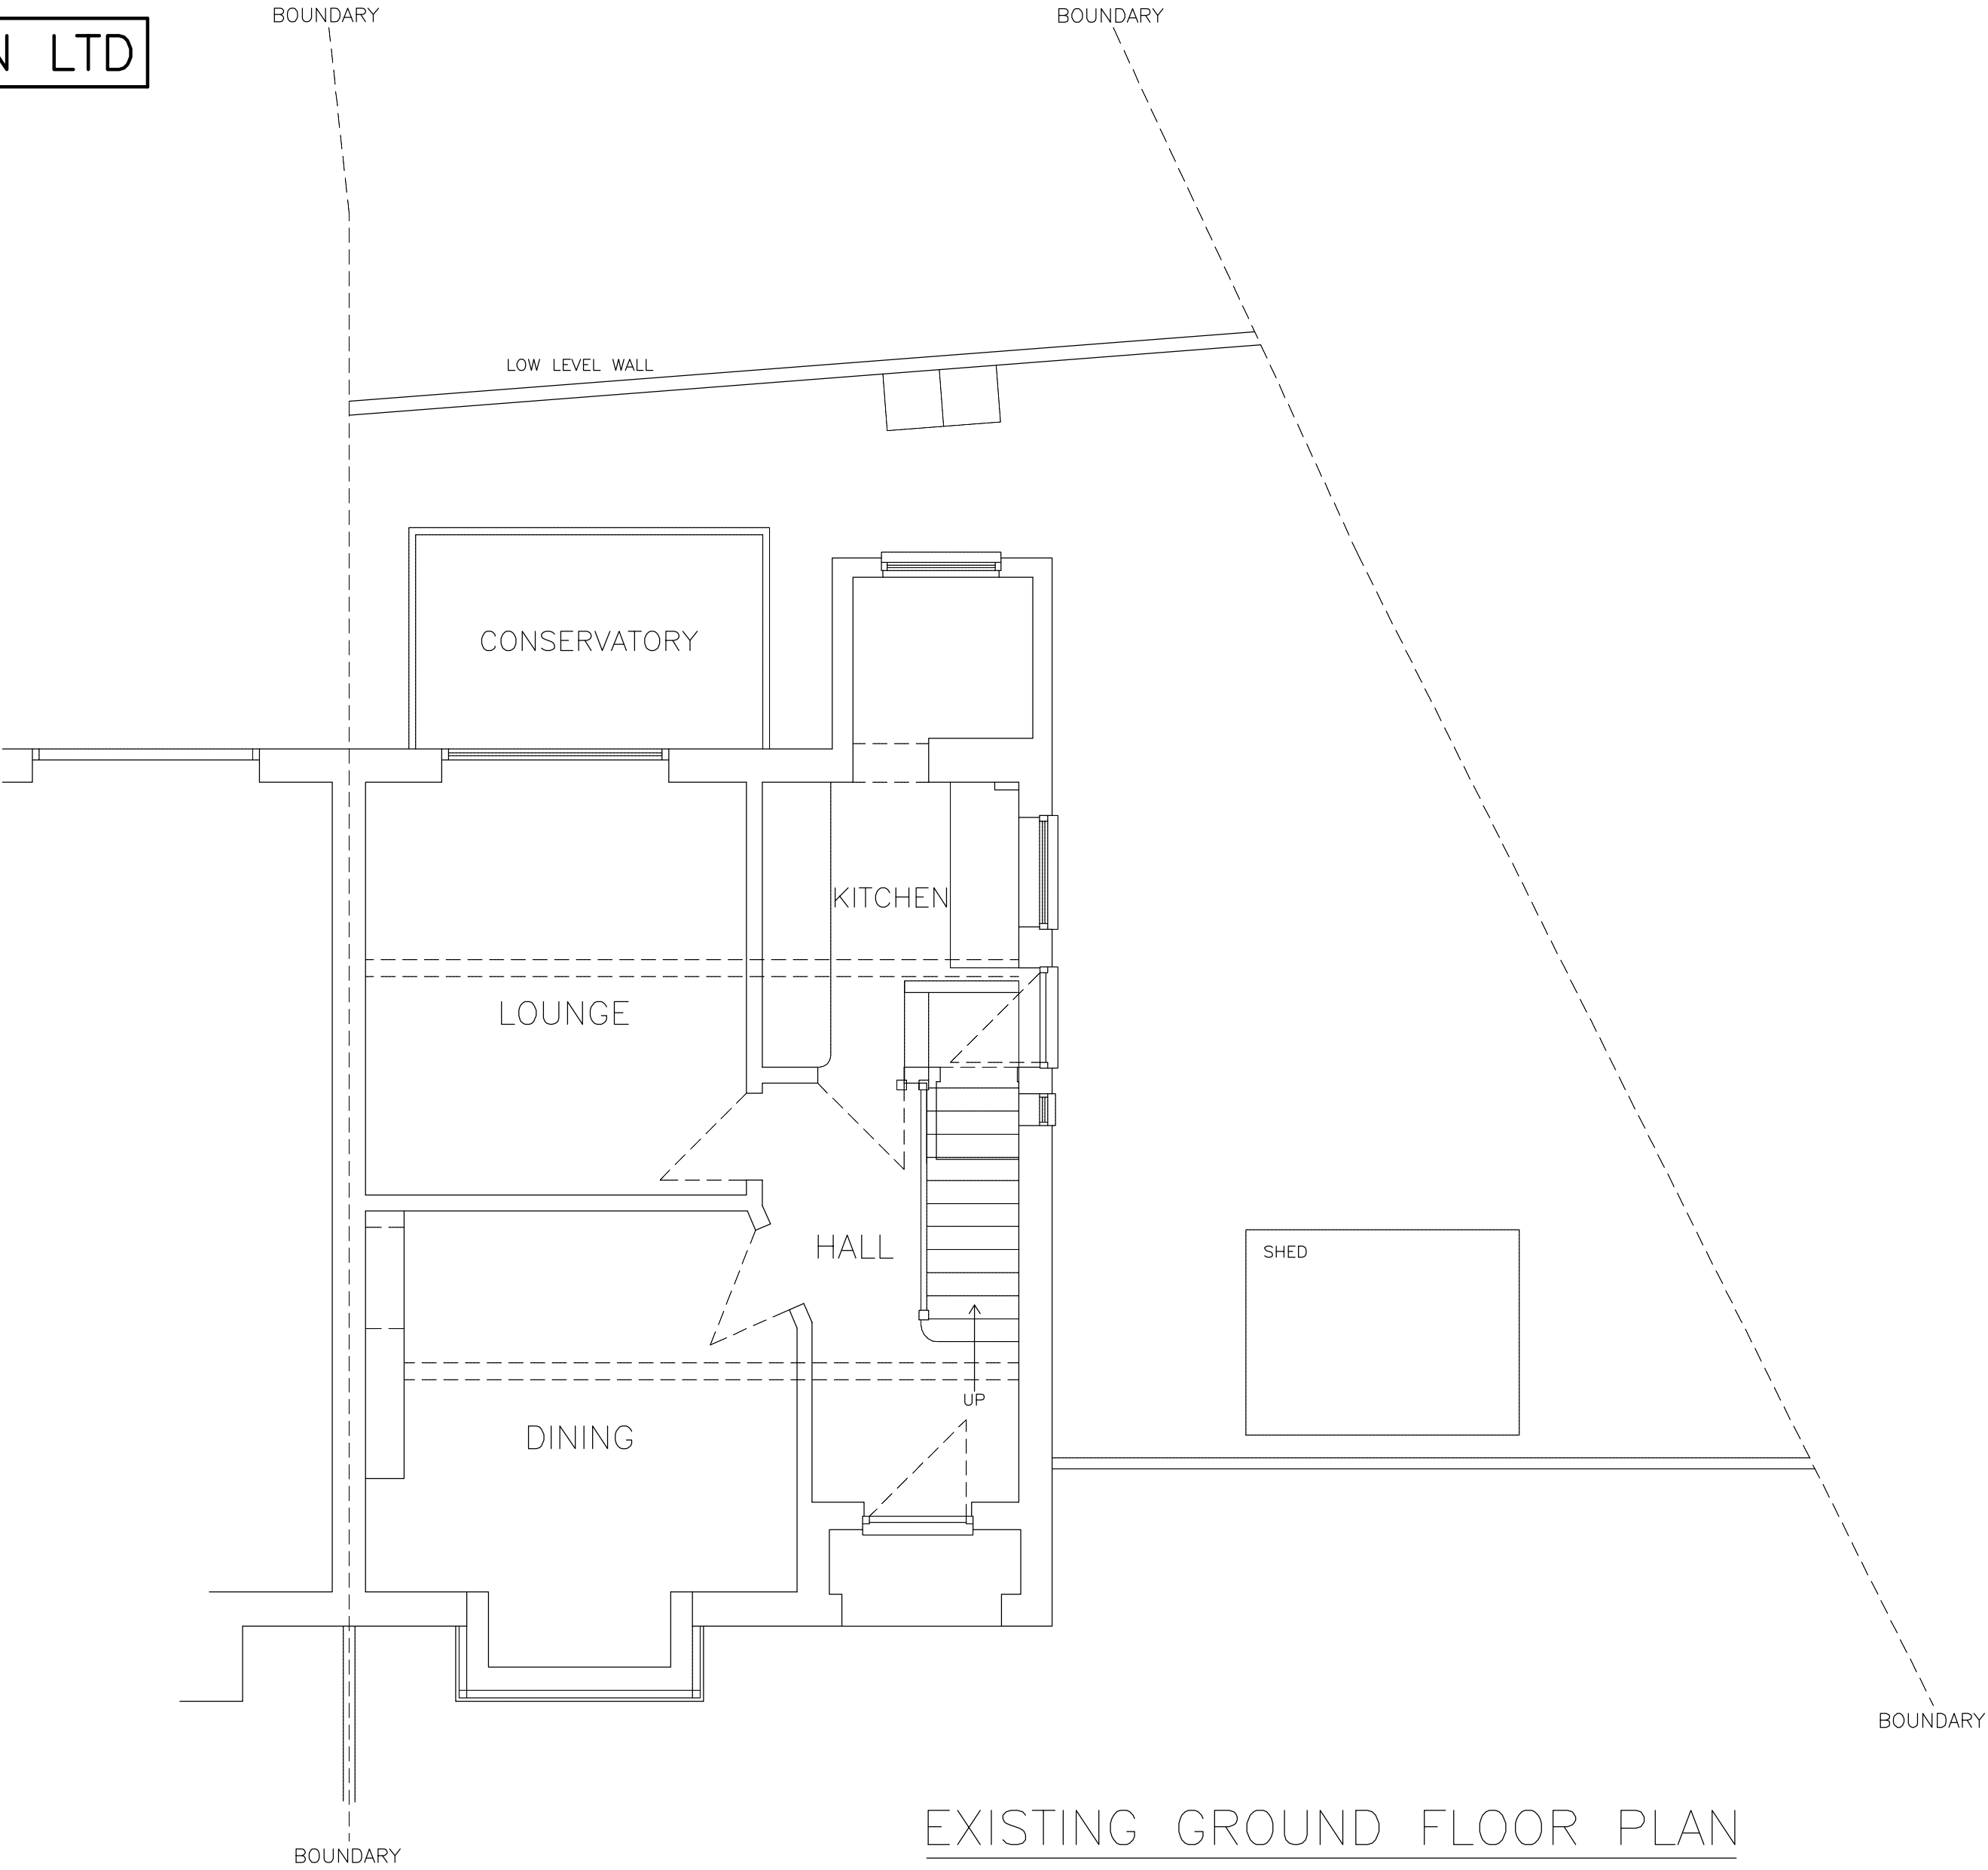

EXISTING GROUND FLOOR PLAN

PROPOSED SIDE AND REAR EXTENSION



DRAWING NO. LK.002
DATE 4.9.18
SCALE 1:50

MR AND MRS LIKA

1 LINKS DRIVE TILEHURST BERKS RG30 4YT