



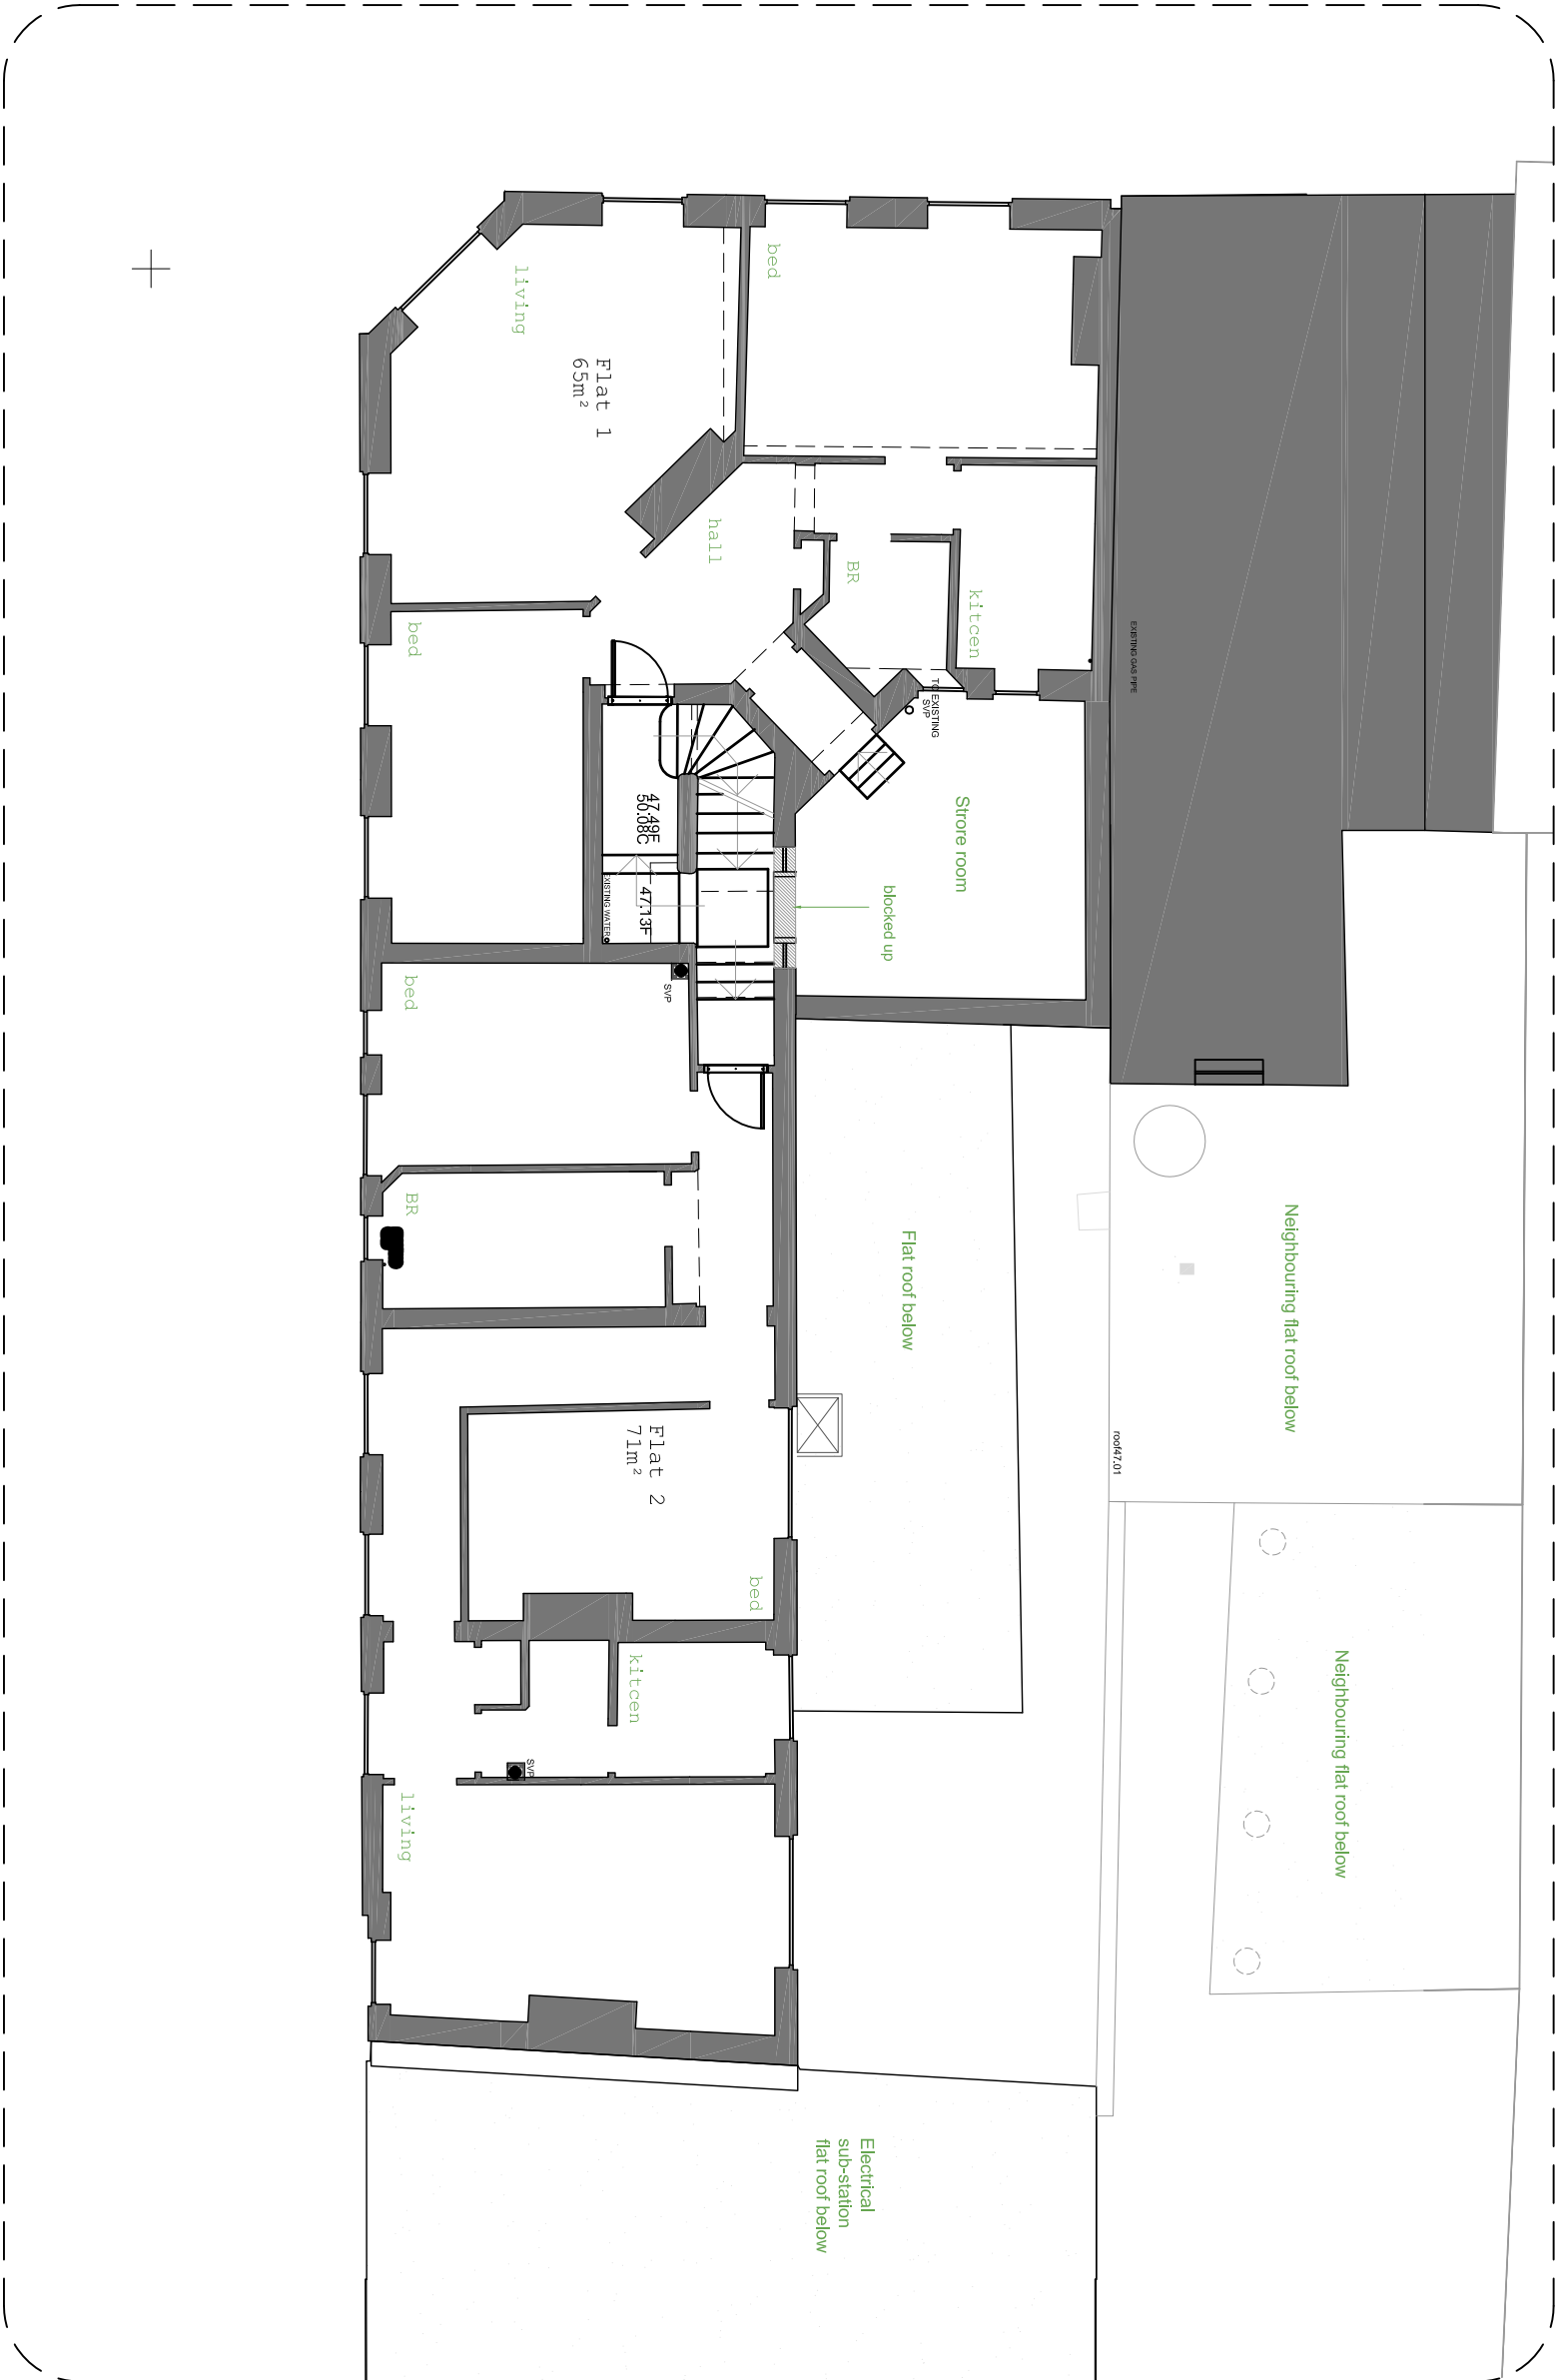

rev. date author description

colony architects

project Alfred House
78 Oxford Road, Reading
client Sanjay Sharma
drawing title First Floor Plan
as Existing

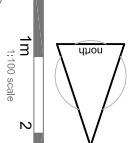

1m
1:100 scale

2

colony architects ltd is a collaboration of
architects and designers with an agenda
to find out more visit our beautiful website
www.colonyarchitects.com
contact: design@colonyarchitects.com
tel: 07960 543232
tel: 07779 26508
business
working road
guildford Surrey
GU1 1HP

project drawing number 125-01-01
date status Jan 2015 preliminary
scale size 1:100 A3 SGS
author checked SH
© 2015 colony architects