

DRAWING NOT TO BE USED
OTHER THAN THE PUPOSE FOR
WHICH IT WAS PREPARED. ITS
SUPPLIED WITHOUT LIABILITY
FOR ERRORS OR OMISSIONS. ALL
DIMENSIONS ARE TO BE CHECKED
ON SITE. THIS DRAWING IS TO BE
READ IN CONJUNCTION WITH ALL
OTHER DRAWINGS. NOTES ON
THIS DRAWING WILL APPLY TO ALL
OTHER DRAWINGS WHERE A
SIMILAR POSITION EXISTS.


Client:
**IDREAM Reading
LTD**

Site Details
**17-27 Queen Victoria
Street, Reading RG1
1SY London UK**


Issue		
No.	Name	Date
-	Planning	06/07/2018

Existing Basement
Floor Plan

Sheet No.
EX-A1.01
Project No. 054
Date 05/07/2018
Paper Size A2
Scale

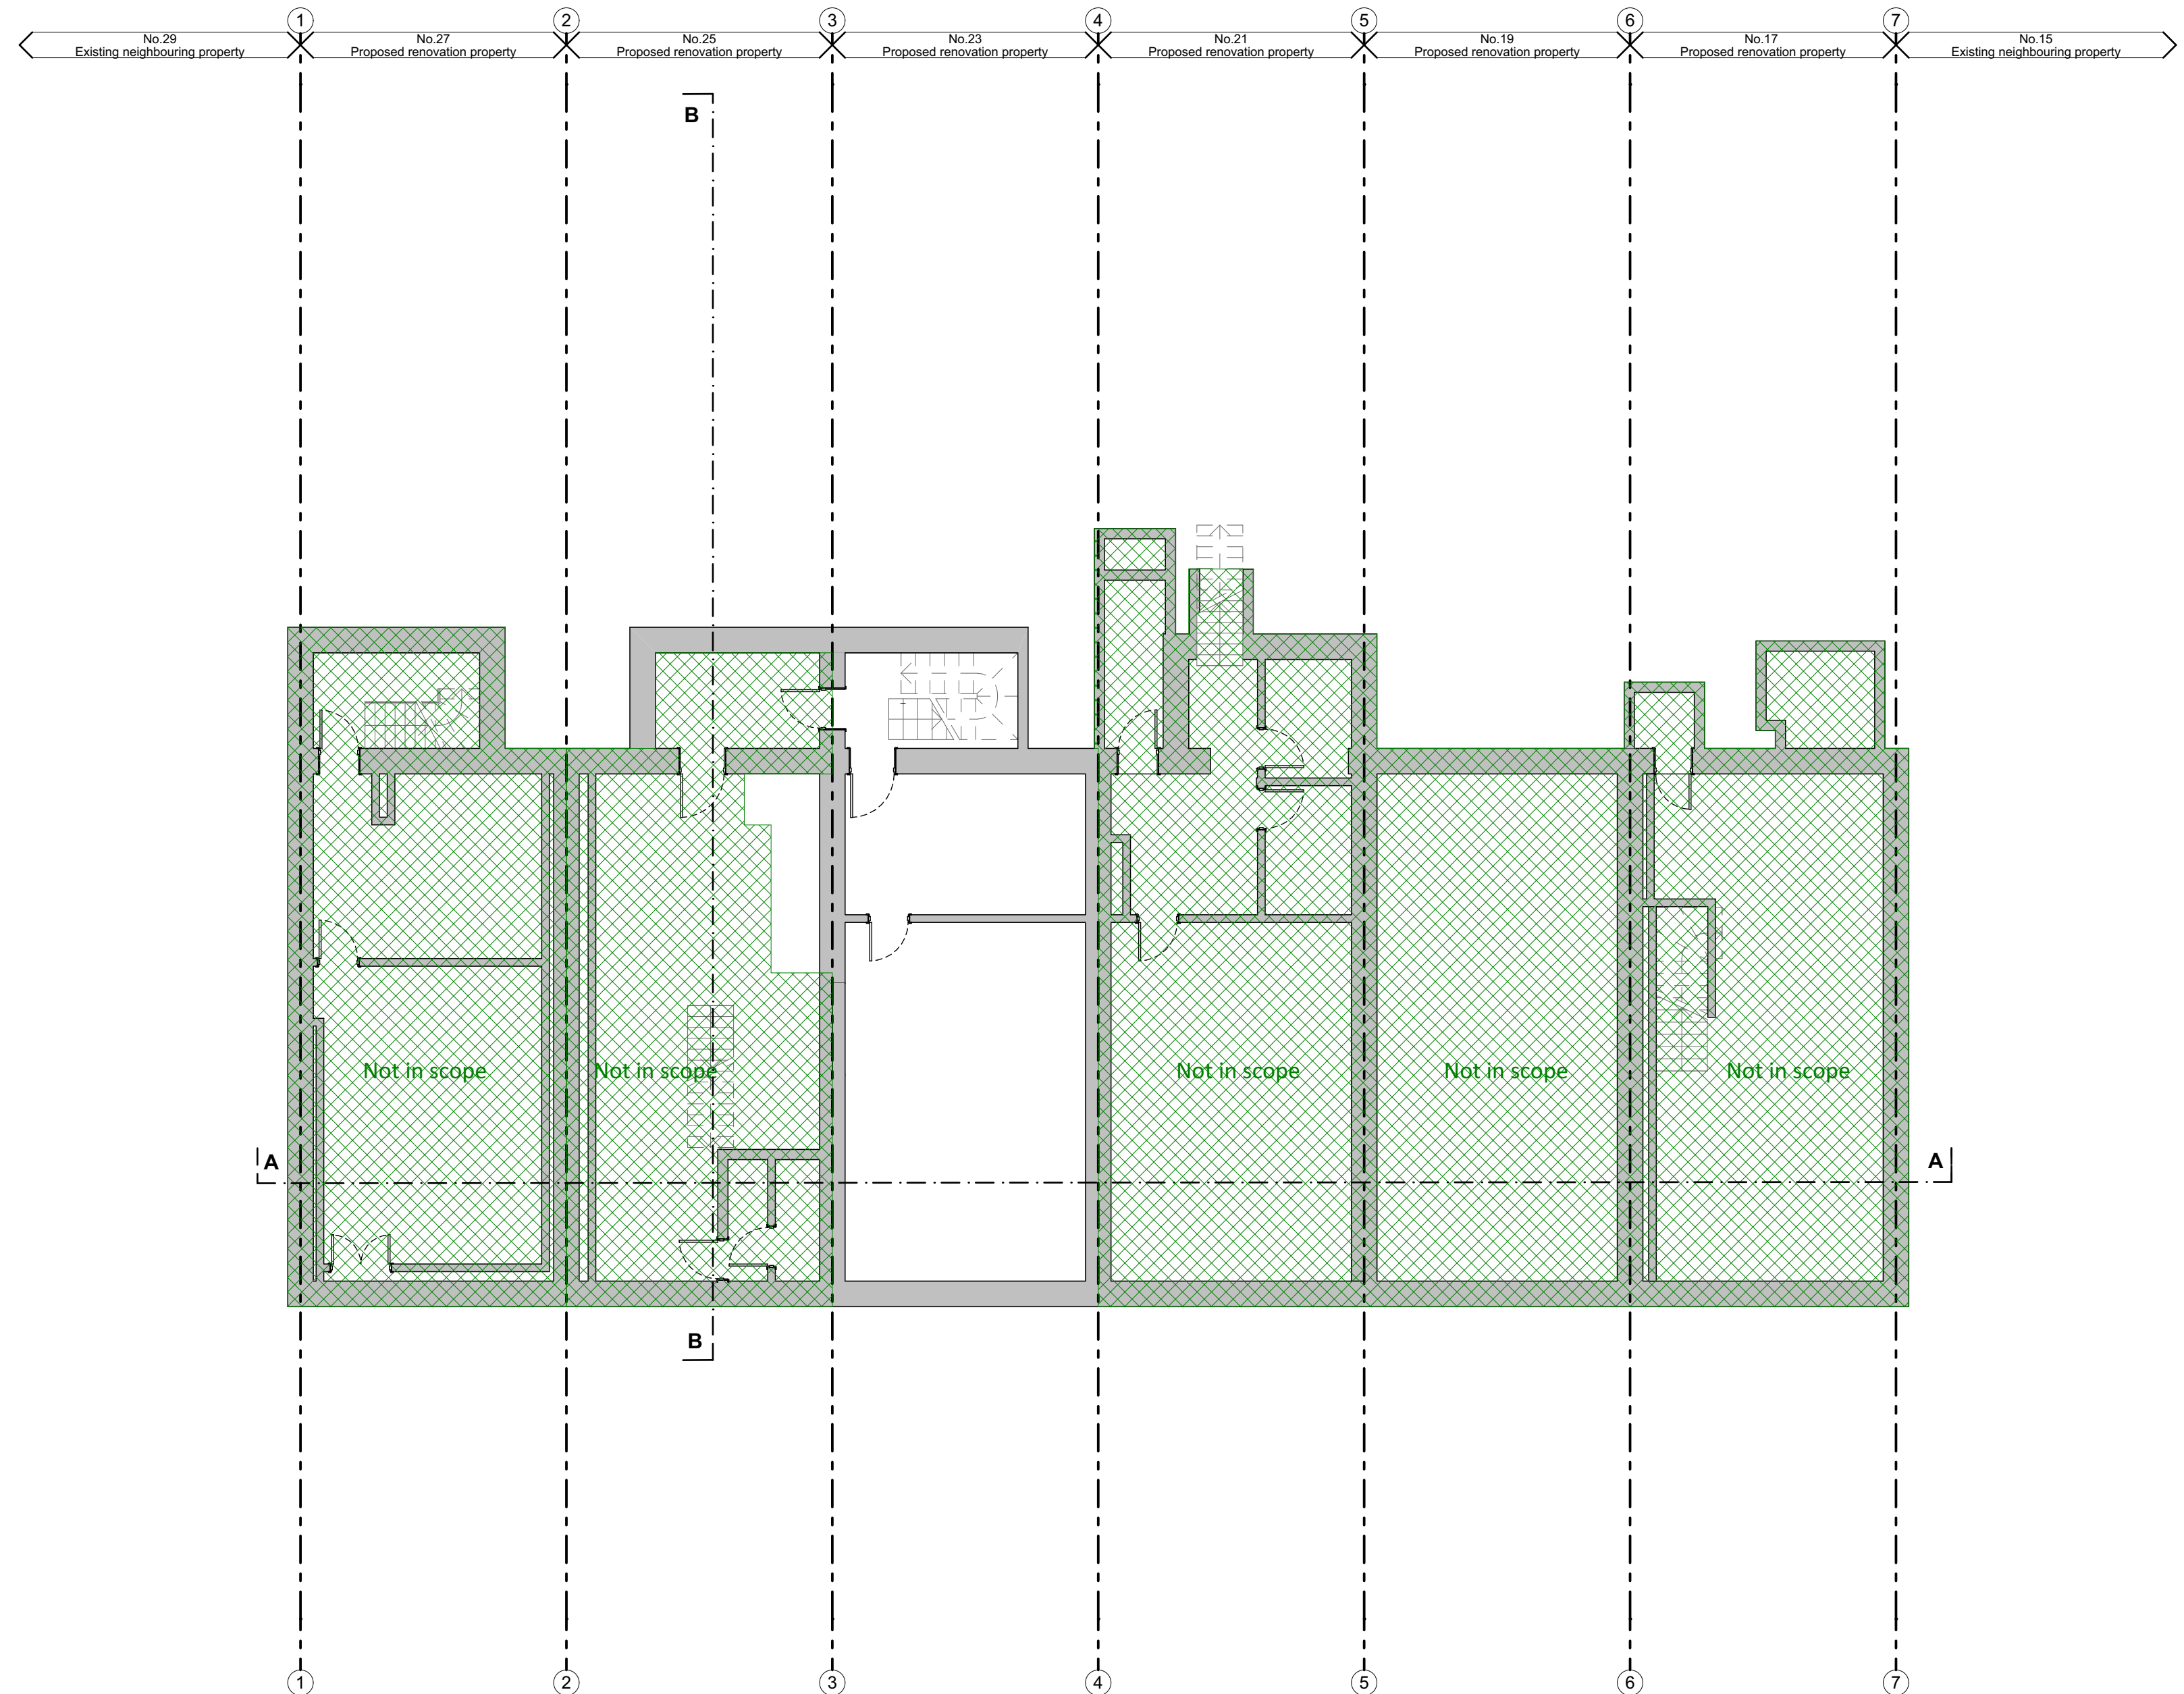

01 Existing Basement Plan
Scale: 1:100

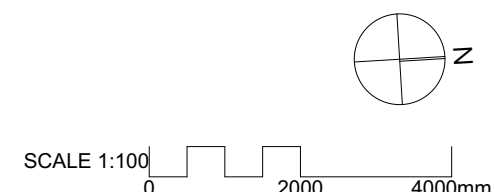

DRAWING NOT TO BE USED
OTHER THAN THE PURPOSE FOR
WHICH IT WAS PREPARED. ITS
SUPPLIED WITHOUT LIABILITY
FOR ERRORS OR OMISSIONS. ALL
DIMENSIONS ARE TO BE CHECKED
ON SITE. THIS DRAWING IS TO BE
READ IN CONJUNCTION WITH ALL
OTHER DRAWINGS. NOTES ON
THIS DRAWING WILL APPLY TO ALL
OTHER DRAWINGS WHERE A
SIMILAR POSITION EXISTS.


Client:
**IDREAM Reading
LTD**

Site Details
**17-27 Queen Victoria
Street, Reading RG1
1SY London UK**

Issue		
No.	Name	Date
-	Planning	06/07/2018


**Existing Ground
Floor Plan**

Sheet No.
EX-A1.02
Project No. 054
Date 05/07/2018
Paper Size A2
Scale 1:100

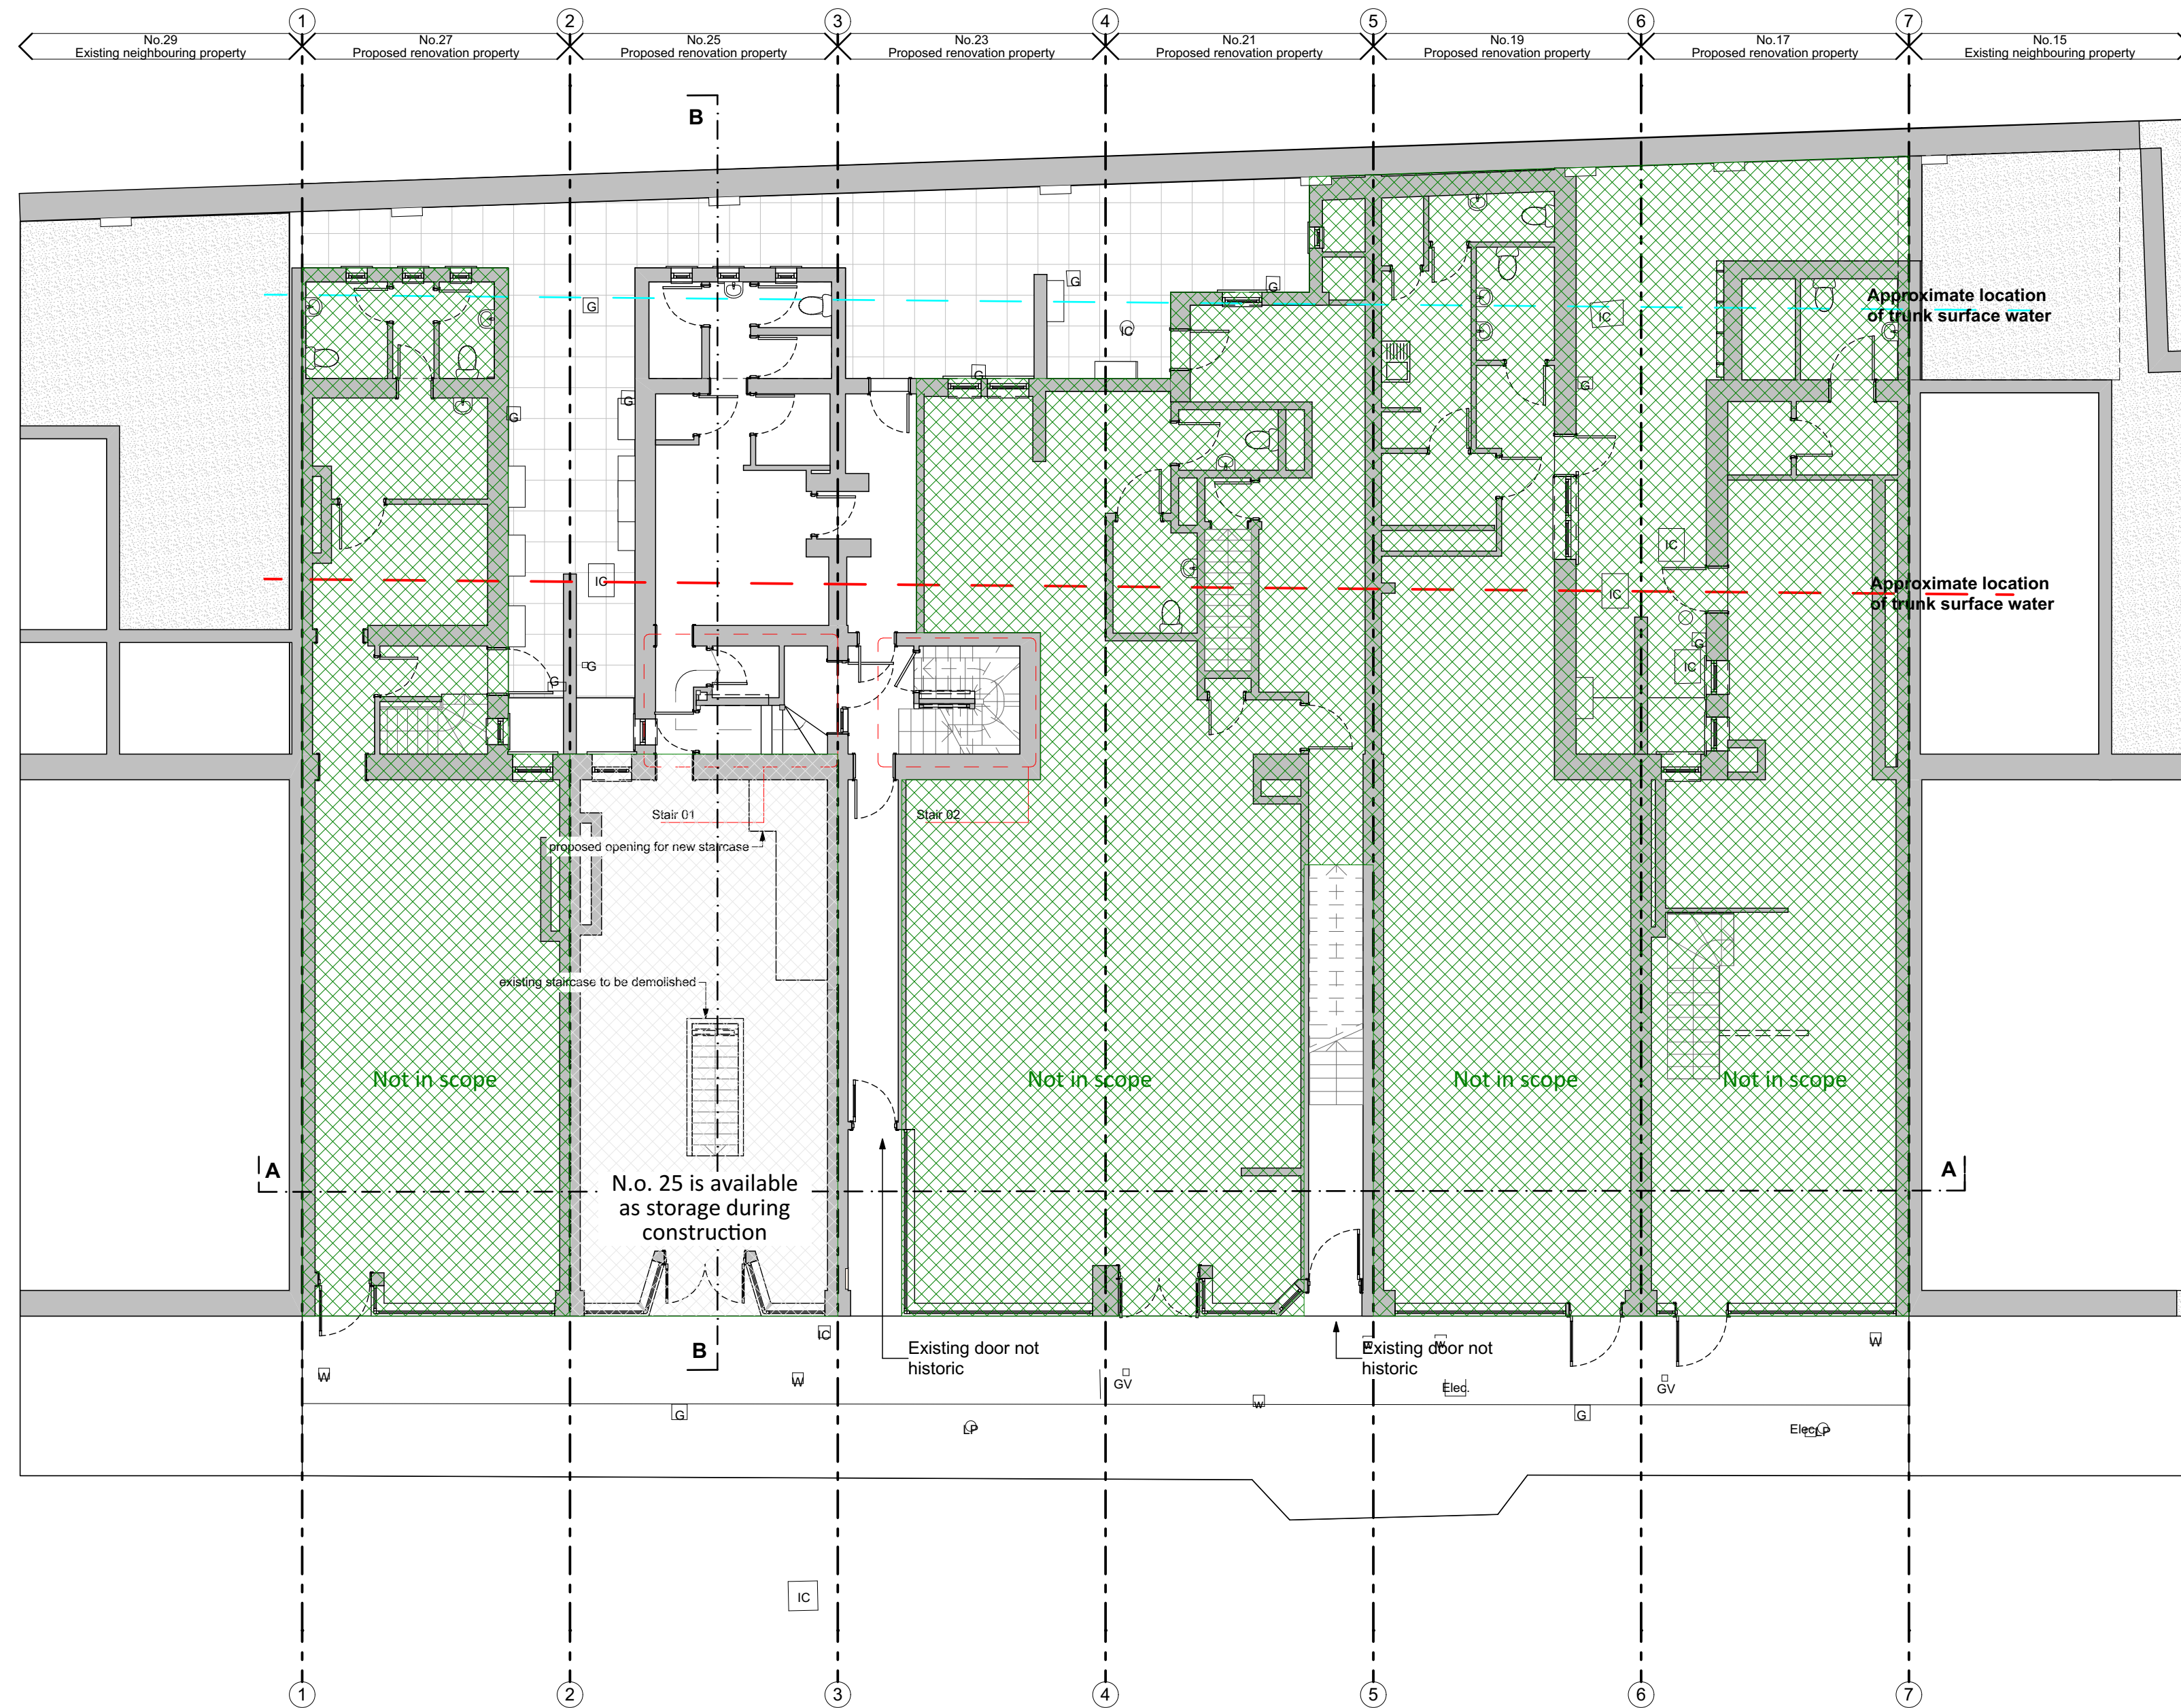

01 Existing Ground Floor Plan
Scale: 1:100

SCALE 1:100
0 2000 4000mm

 

DRAWING NOT TO BE USED
OTHER THAN THE PURPOSE FOR
WHICH IT WAS PREPARED. ITS
SUPPLIED WITHOUT LIABILITY
FOR ERRORS OR OMISSIONS. ALL
DIMENSIONS ARE TO BE CHECKED
ON SITE. THIS DRAWING IS TO BE
READ IN CONJUNCTION WITH ALL
OTHER DRAWINGS. NOTES ON
THIS DRAWING WILL APPLY TO ALL
OTHER DRAWINGS WHERE A
SIMILAR POSITION EXISTS.


Client:
**IDREAM Reading
LTD**

Site Details
**17-27 Queen Victoria
Street, Reading RG1
1SY London UK**

Issue		
No.	Name	Date
-	Planning	06/07/2018

**Existing First Floor
Plan**

Sheet No.
EX-A1.03
Project No. 054
Date 05/07/2018
Paper Size A2
Scale 1:100

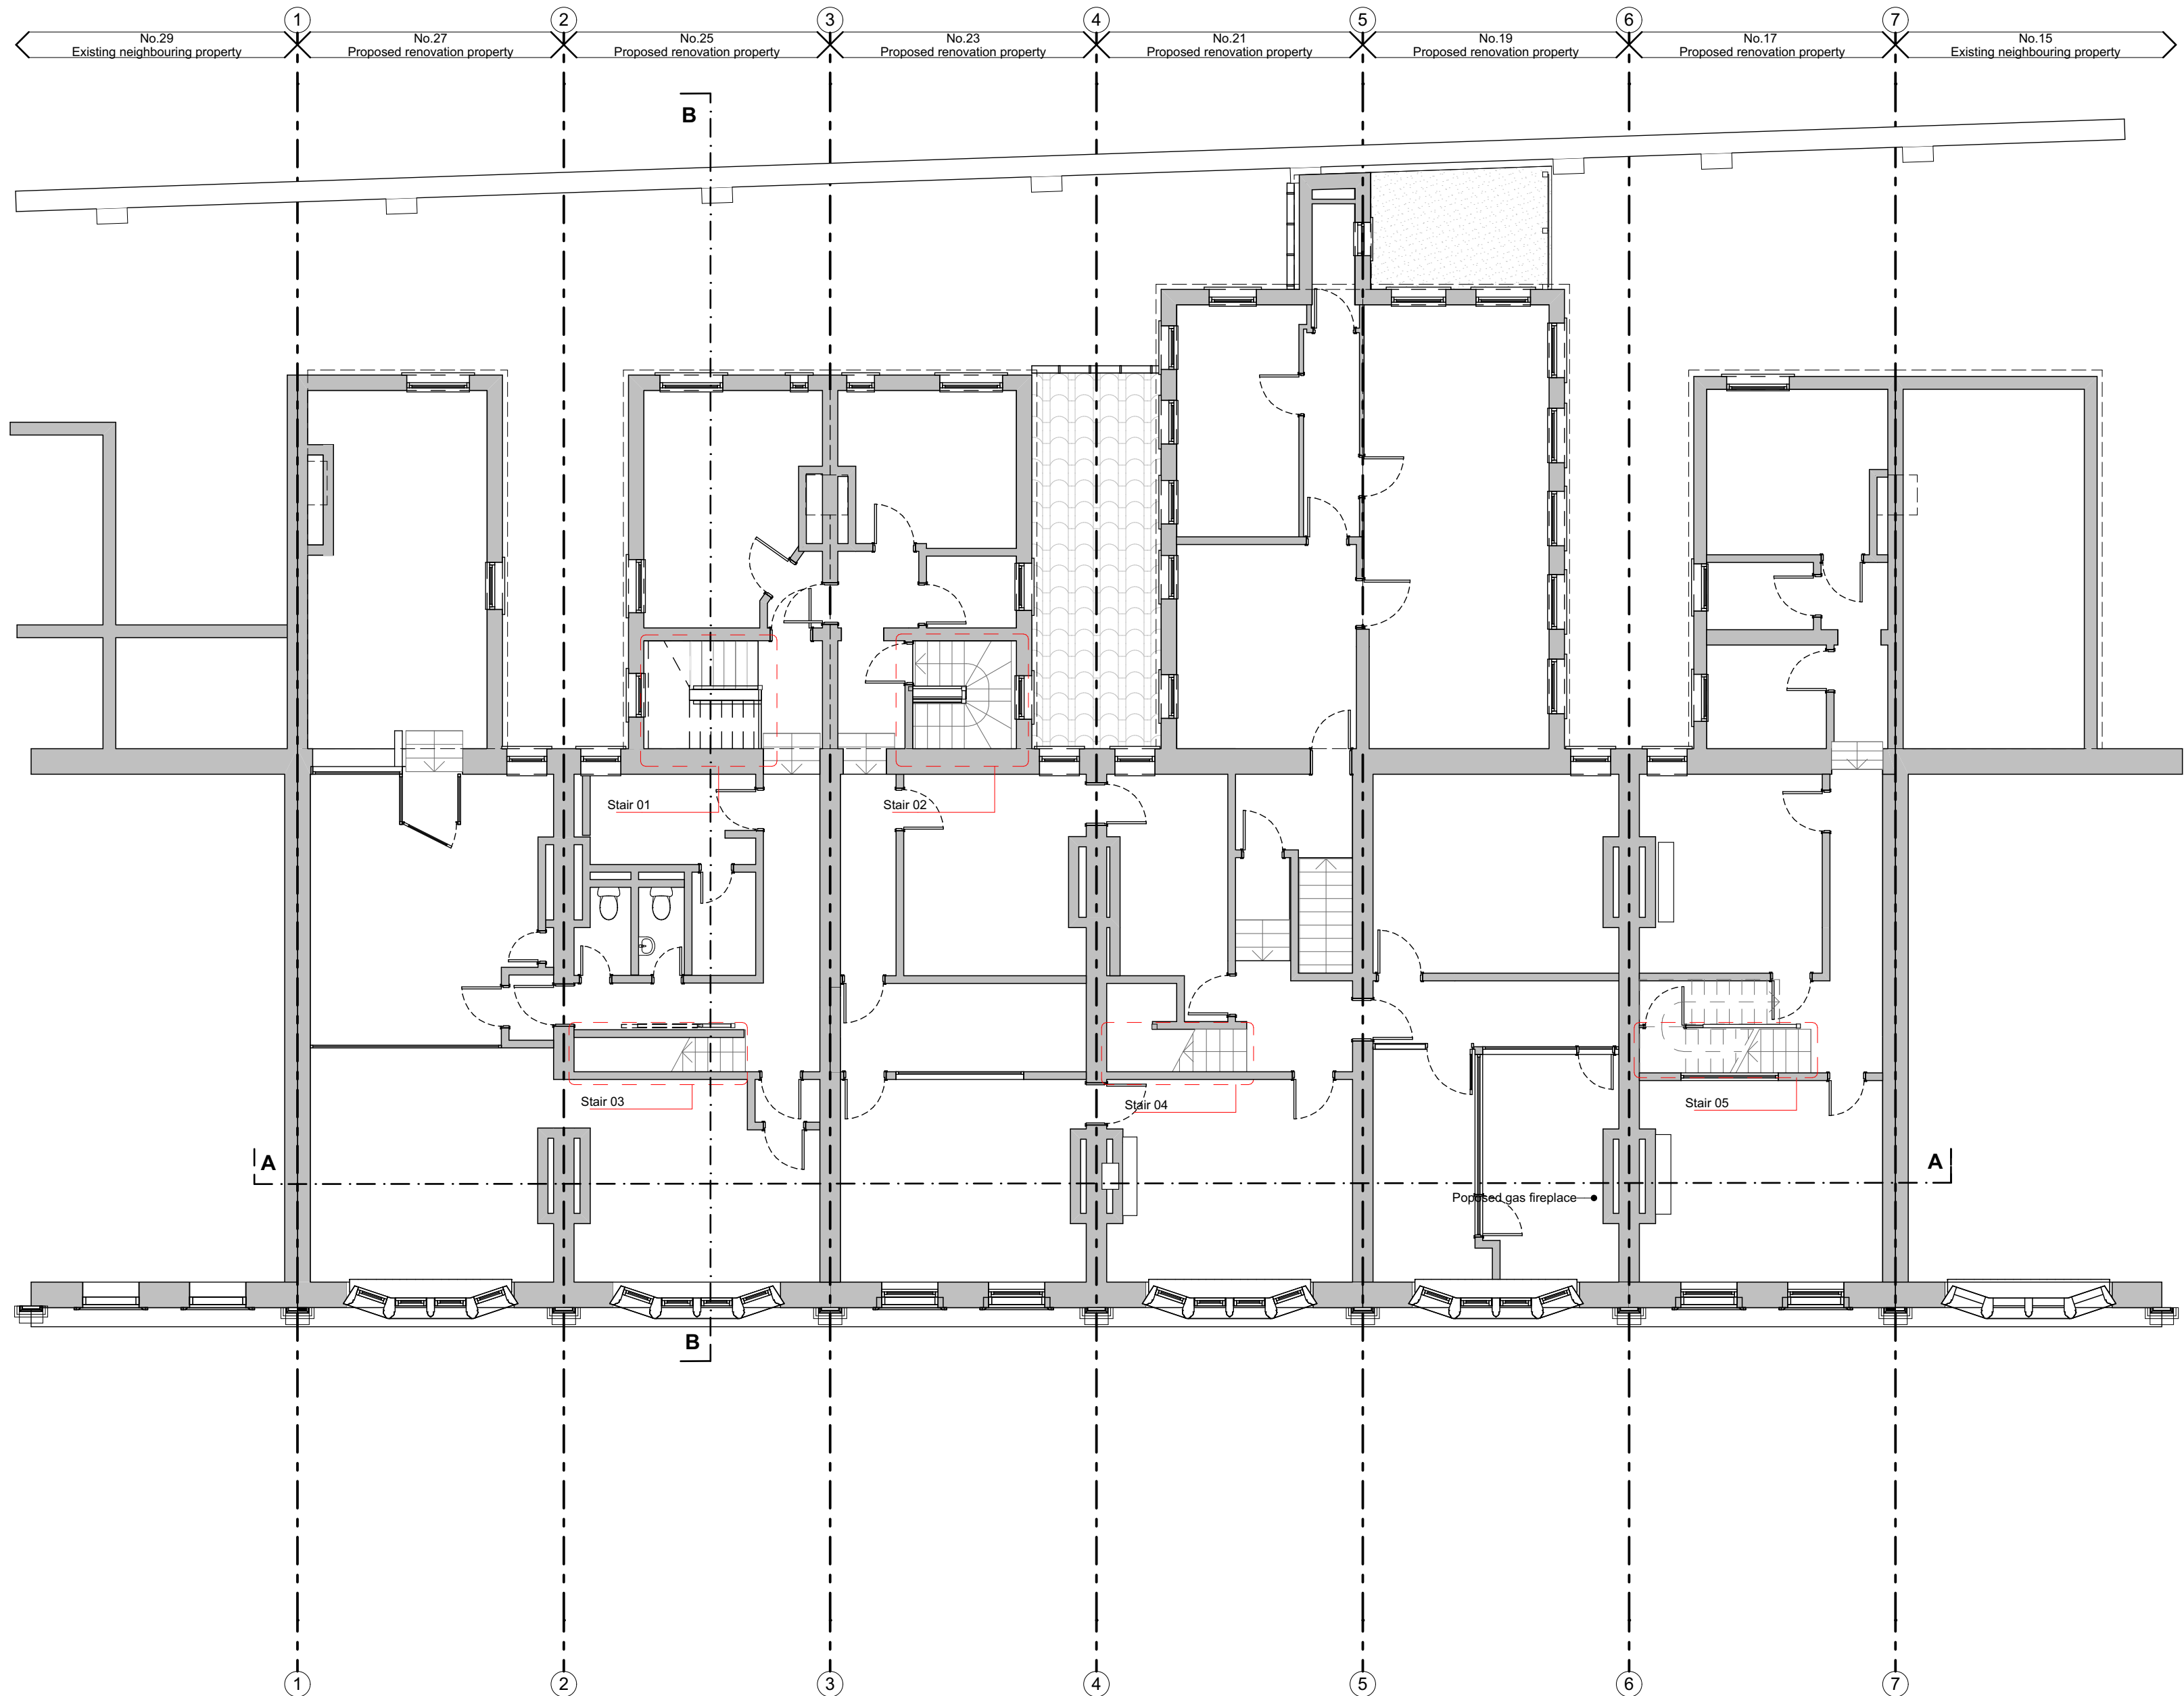

01 Existing First Floor Plan
Scale: 1:100

SCALE 1:100
0 2000 4000mm

DRAWING NOT TO BE USED
OTHER THAN THE PUPOSE FOR
WHICH IT WAS PREPARED. ITS
SUPPLIED WITHOUT LIABILITY
FOR ERRORS OR OMISSIONS. ALL
DIMENSIONS ARE TO BE CHECKED
ON SITE. THIS DRAWING IS TO BE
READ IN CONJUNCTION WITH ALL
OTHER DRAWINGS. NOTES ON
THIS DRAWING WILL APPLY TO ALL
OTHER DRAWINGS WHERE A
SIMILAR POSITION EXISTS.


Client:
**IDREAM Reading
LTD**

Site Details
**17-27 Queen Victoria
Street, Reading RG1
1SY London UK**


Issue		
No.	Name	Date
-	Planning	06/07/2018

**Existing Second
Floor Plan**

Sheet No.
EX-A1.04
Project No. 054
Date 05/07/2018
Paper Size A2
Scale 1:100

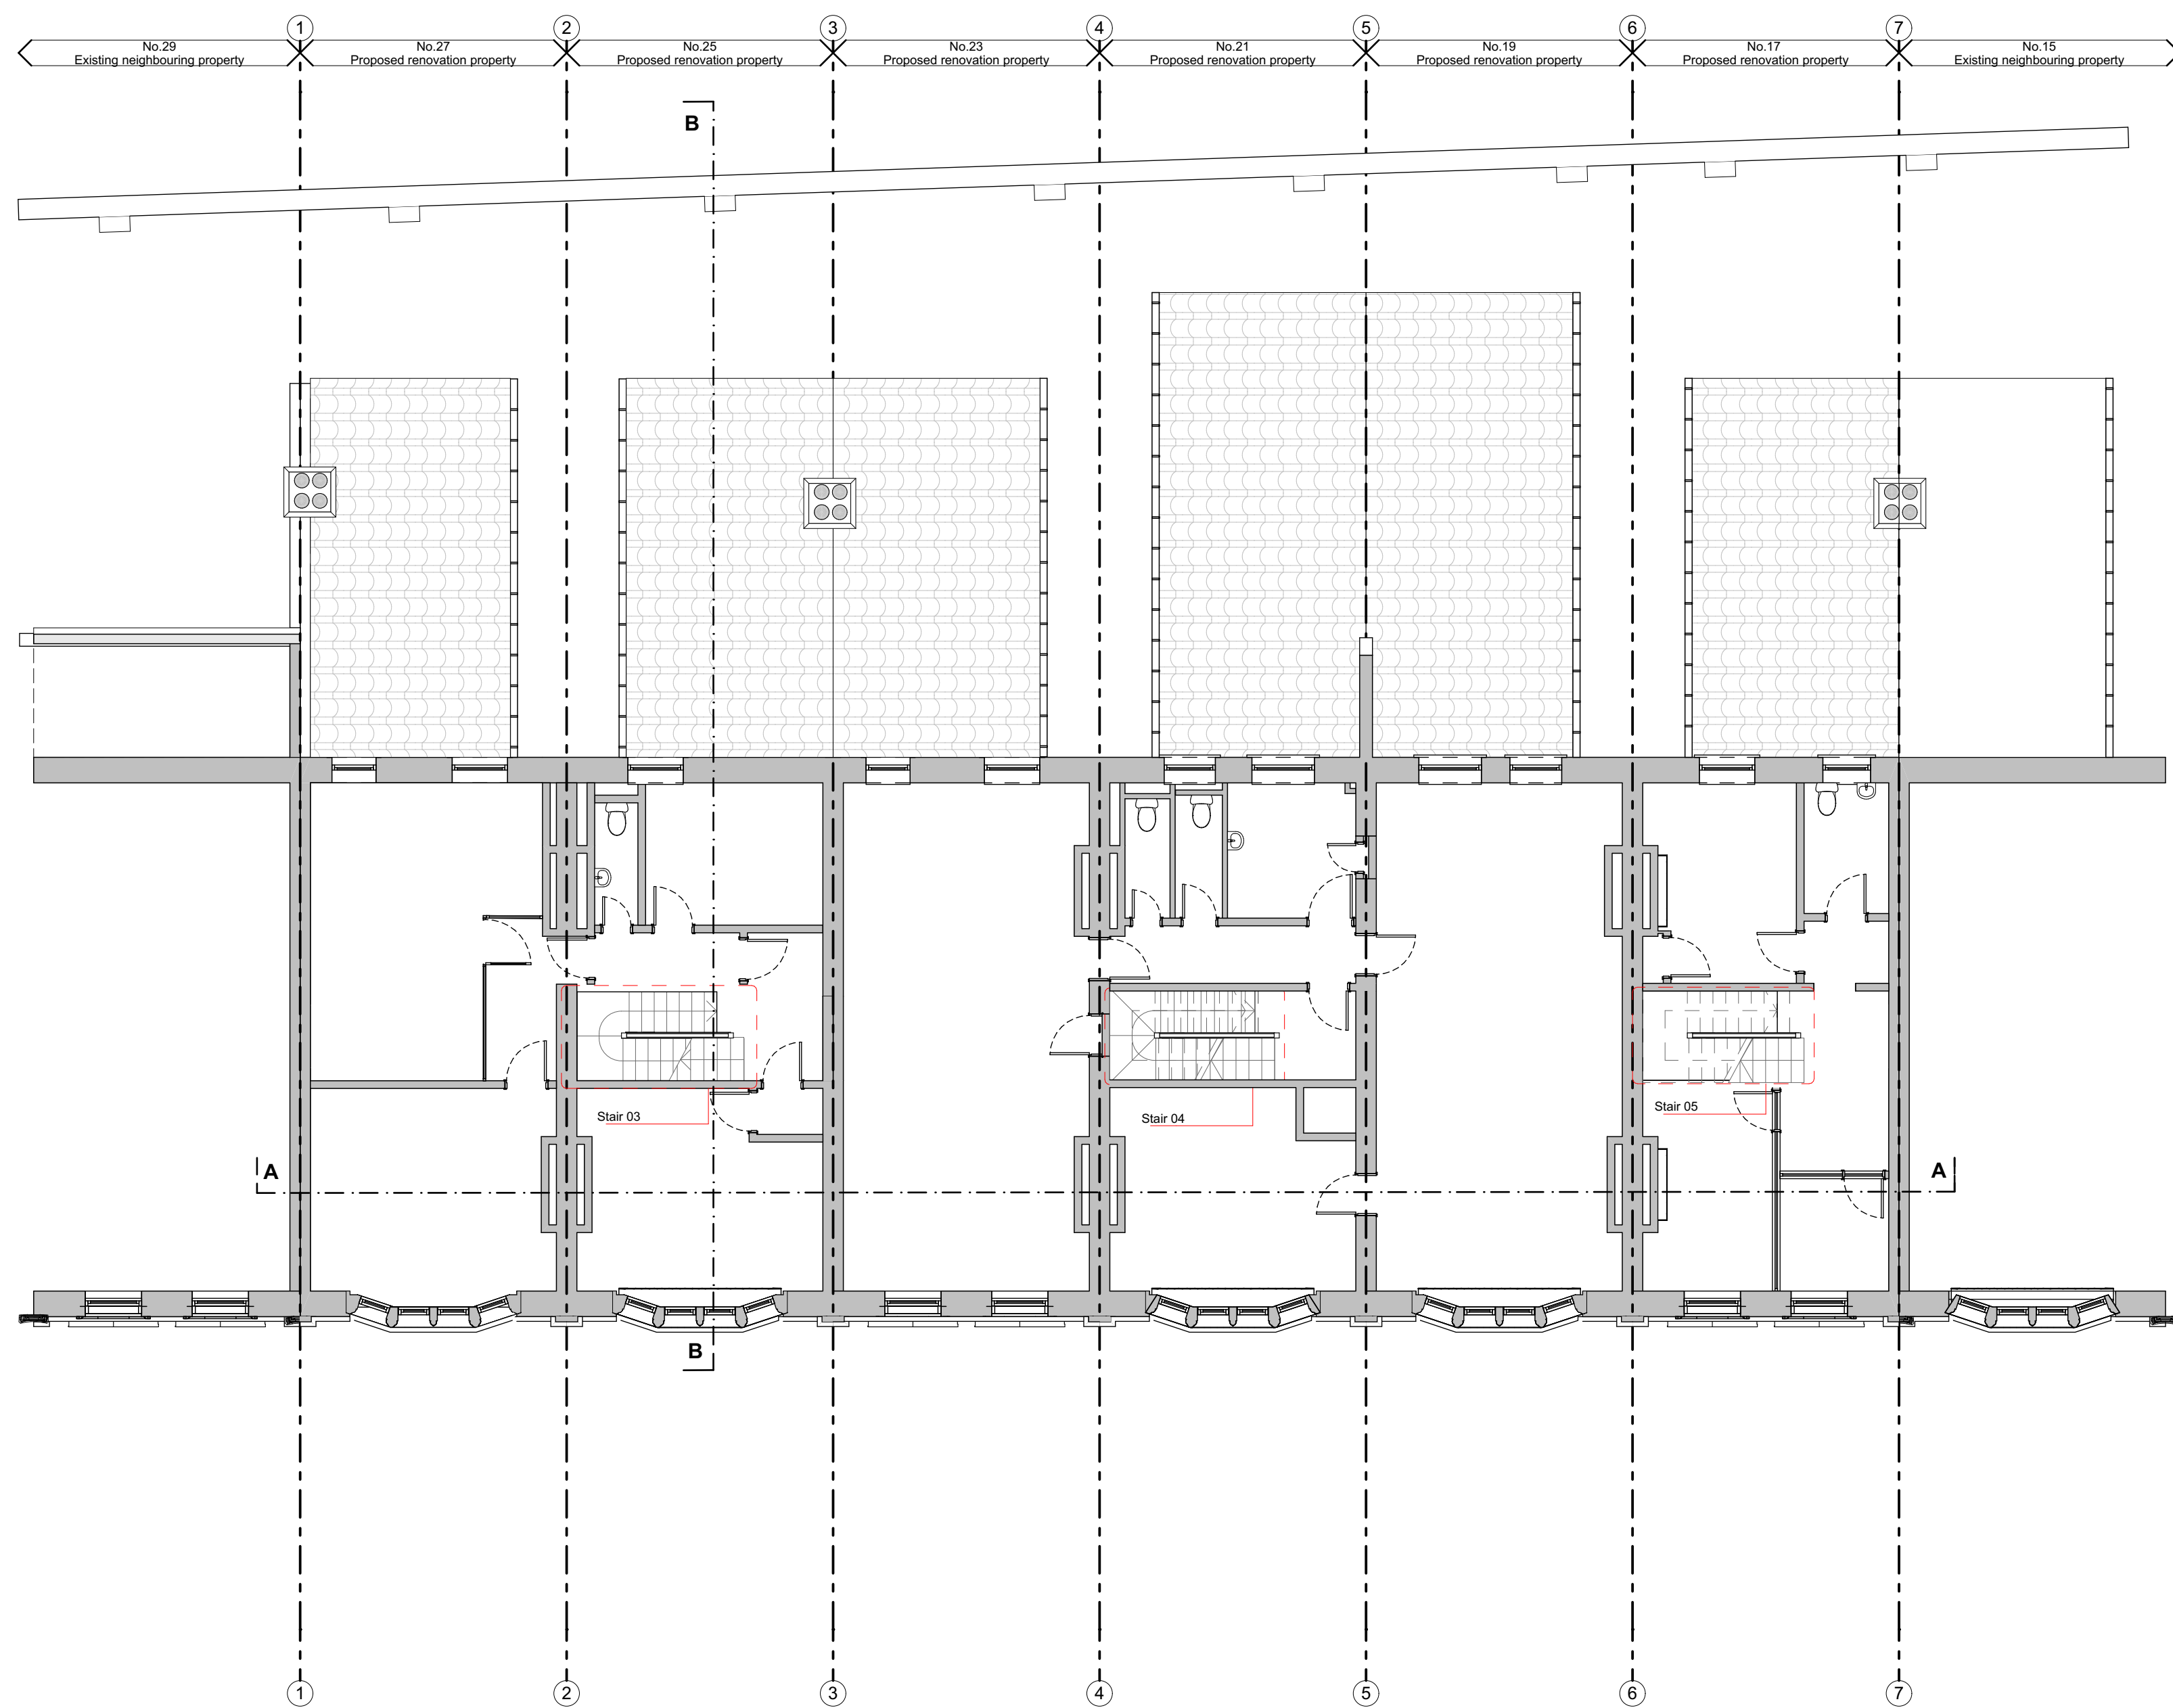

01 Existing Second Floor Plan
Scale: 1:100

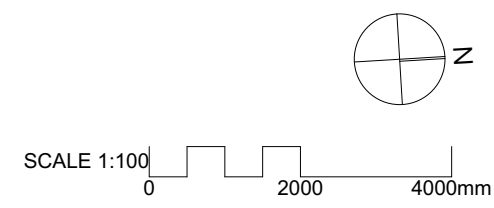

DRAWING NOT TO BE USED
OTHER THAN THE PURPOSE FOR
WHICH IT WAS PREPARED. ITS
SUPPLIED WITHOUT LIABILITY
FOR ERRORS OR OMISSIONS. ALL
DIMENSIONS ARE TO BE CHECKED
ON SITE. THIS DRAWING IS TO BE
READ IN CONJUNCTION WITH ALL
OTHER DRAWINGS. NOTES ON
THIS DRAWING WILL APPLY TO ALL
OTHER DRAWINGS WHERE A
SIMILAR POSITION EXISTS.



Client:
**IDREAM Reading
LTD**

Site Details
**17-27 Queen Victoria
Street, Reading RG1
1SY London UK**

Issue		
No.	Name	Date
-	Planning	06/07/2018

**Existing Third Floor
Plan**

Sheet No.
EX-A1.05
Project No. 054
Date 05/07/2018
Paper Size A2
Scale 1:100

 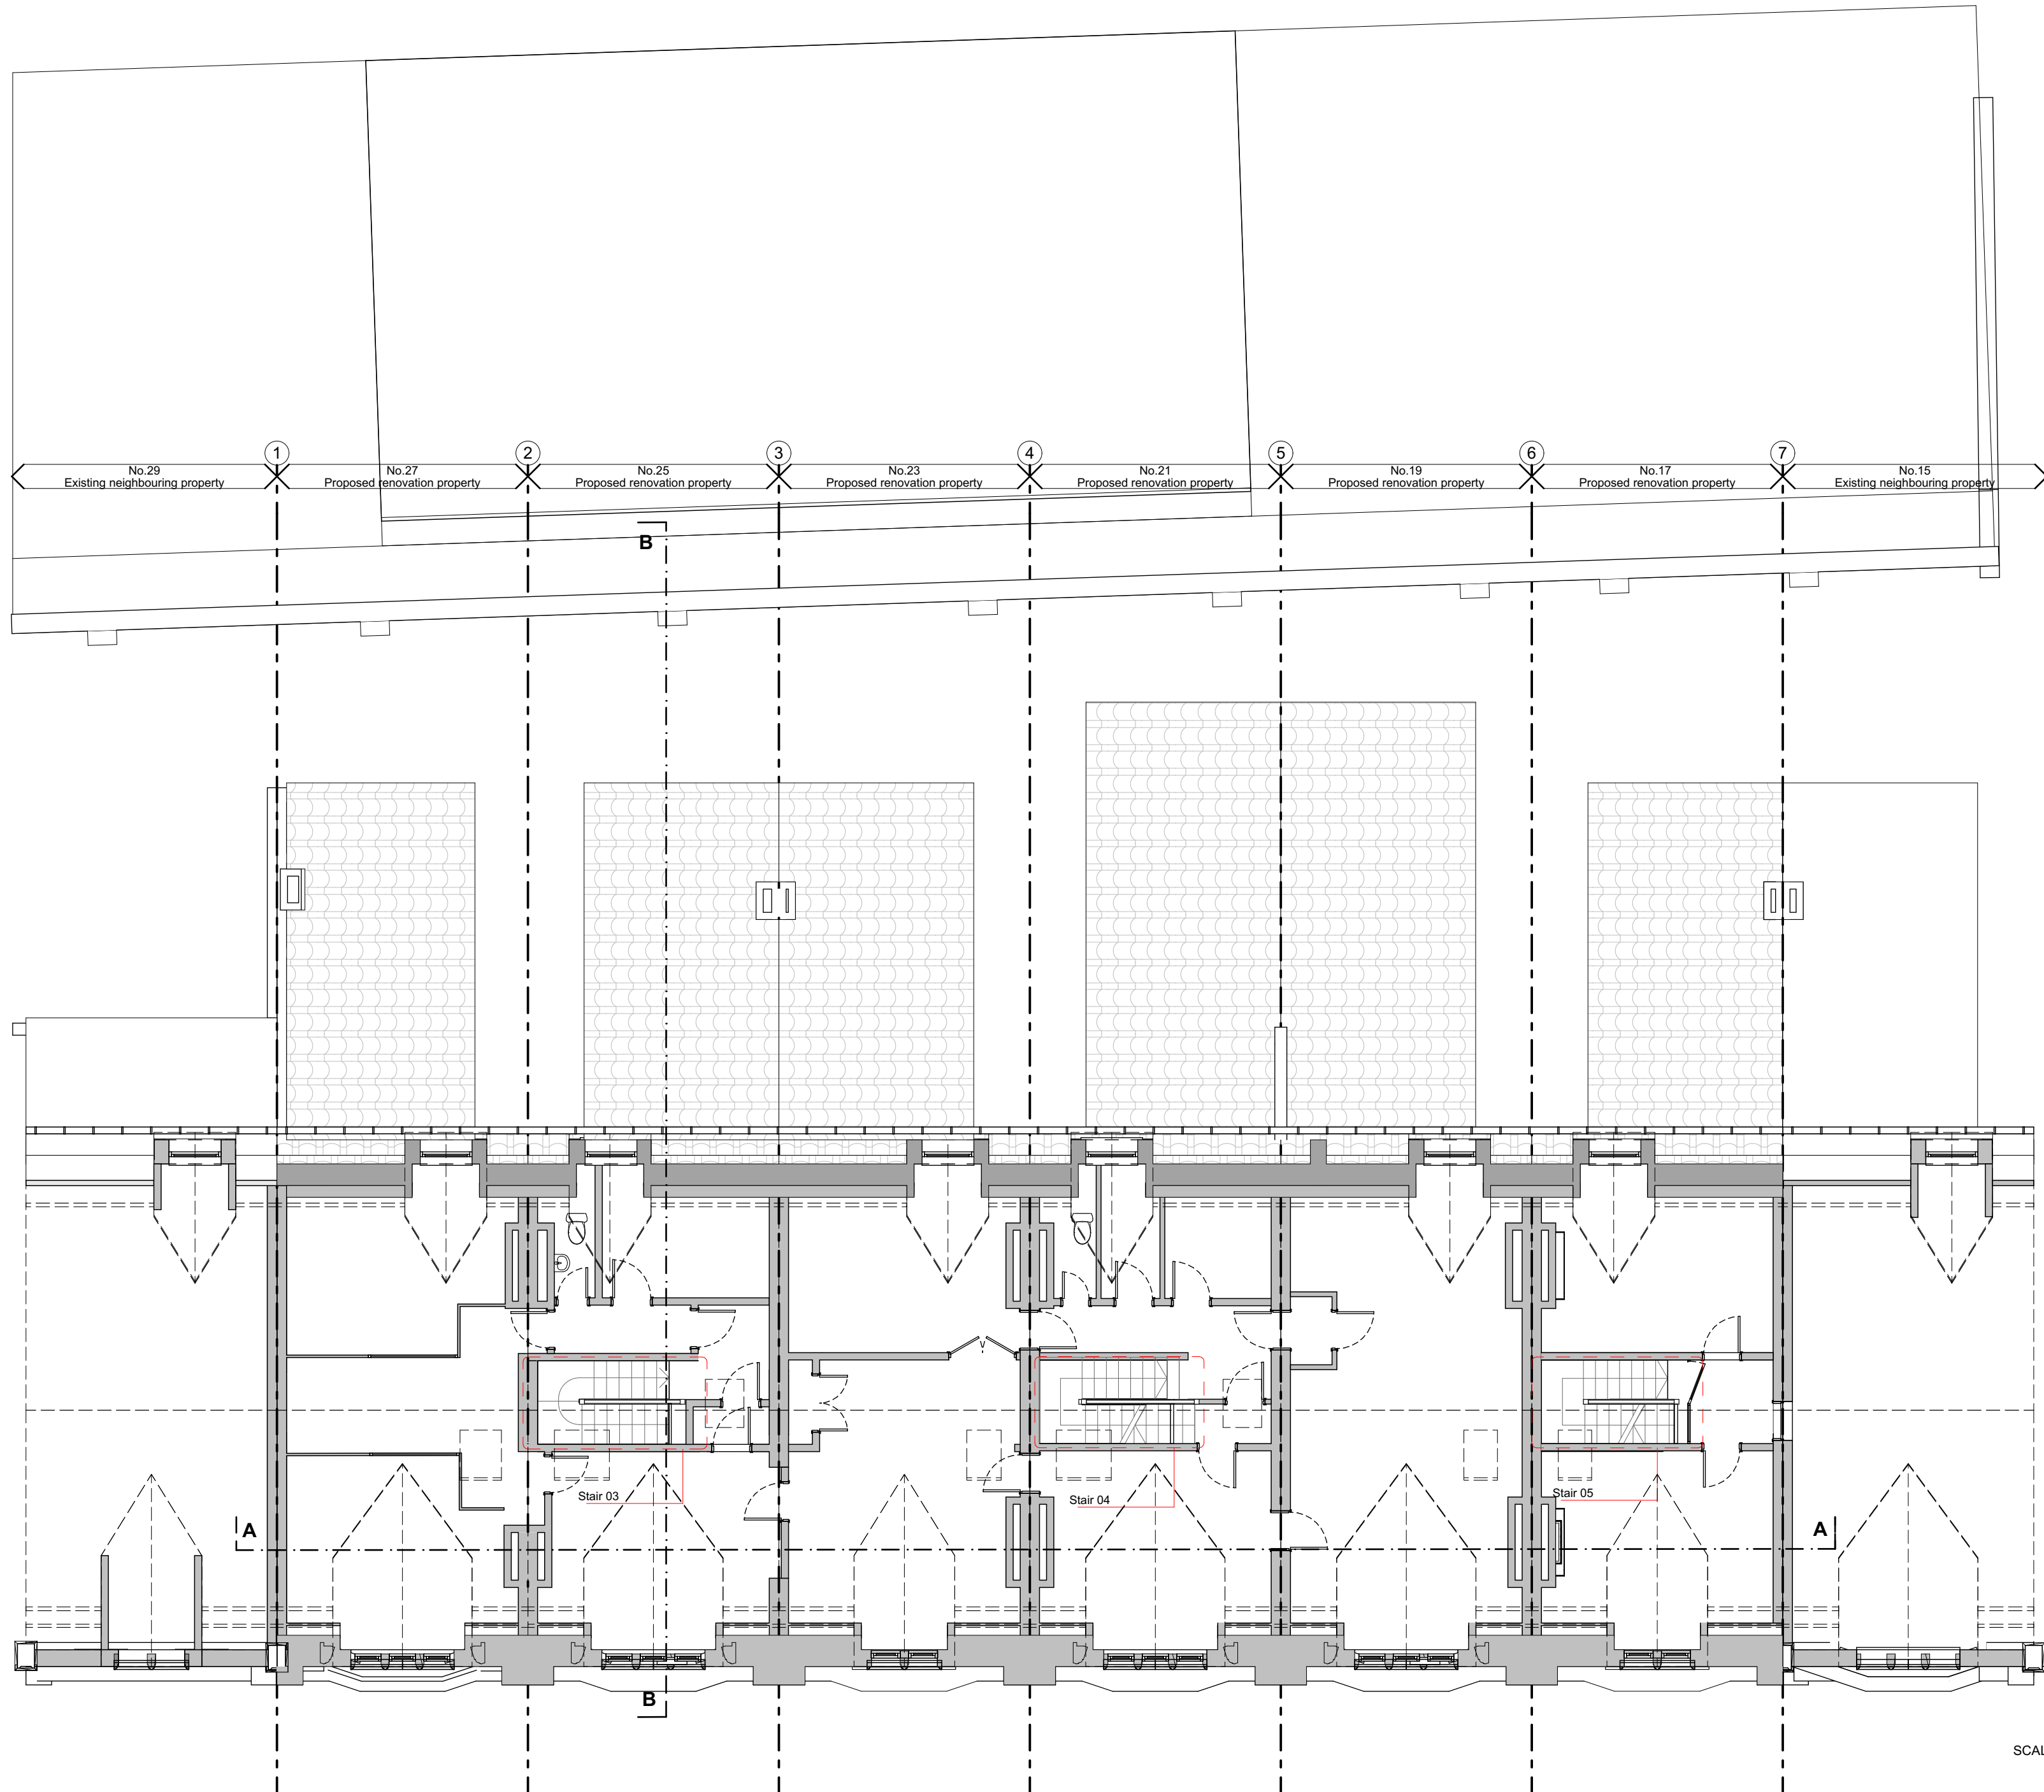

SCALE 1:100
0 2000 4000mm

DRAWING NOT TO BE USED
OTHER THAN THE PUPOSE FOR
WHICH IT WAS PREPARED. ITS
SUPPLIED WITHOUT LIABILITY
FOR ERRORS OR OMISSIONS. ALL
DIMENSIONS ARE TO BE CHECKED
ON SITE. THIS DRAWING IS TO BE
READ IN CONJUNCTION WITH ALL
OTHER DRAWINGS. NOTES ON
THIS DRAWING WILL APPLY TO ALL
OTHER DRAWINGS WHERE A
SIMILAR POSITION EXISTS.


Client:
**IDREAM Reading
LTD**

Site Details
**17-27 Queen Victoria
Street, Reading RG1
1SY London UK**


Issue		
No.	Name	Date
-	Planning	06/07/2018


Existing Roof Plan

Sheet No.
EX-A1.06
Project No. 054
Date 05/07/2018
Paper Size A2
Scale 1:100

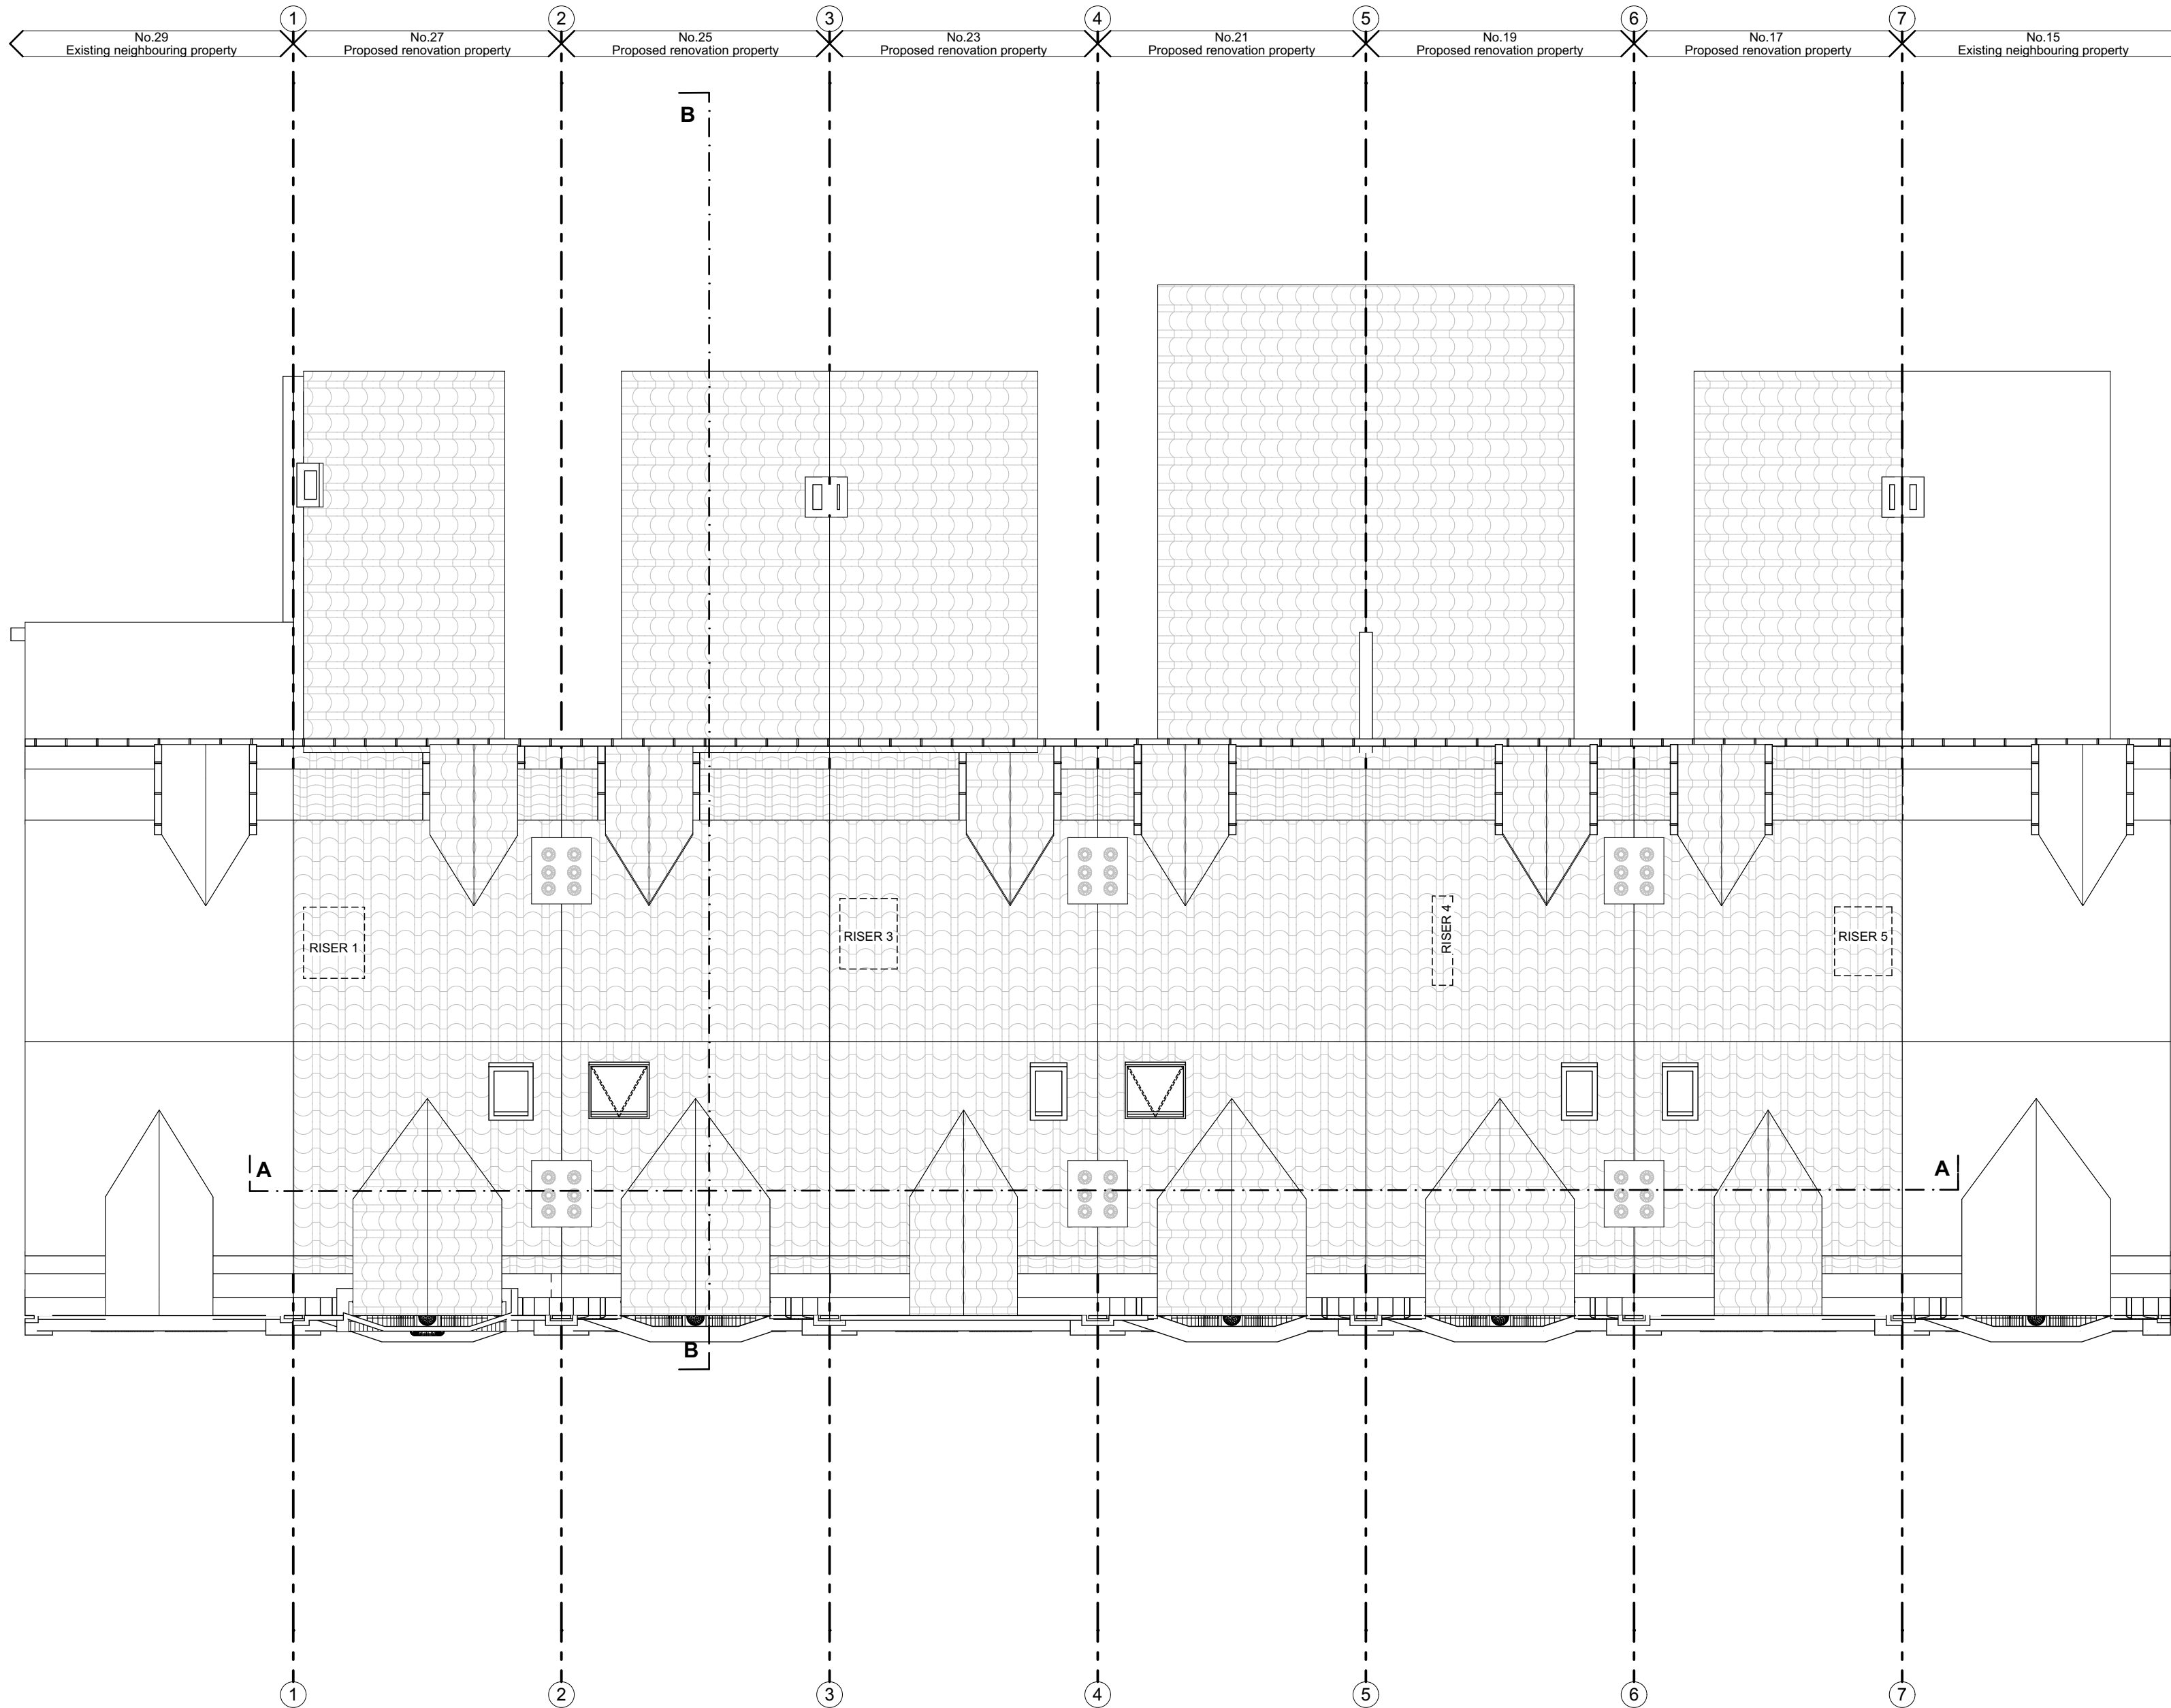

01 Existing Roof Plan
Scale: 1:100

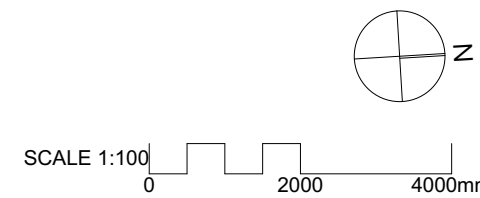

 

Client:
**DREAM Reading
LTD**

Site Details
7-27 Queen Victoria
Street, Reading RG1
1SY London UK

Issue	
Name	Date
Planning	06/07/2018


Existing Front
Elevation

Sheet No.
X-A2.01

Project No.	054
Date	05/07/2018
Order Size	A2
Order No.	

SCALE 1:100

0 2000 4000mm

 

Project No.	054
Date	05/07/2018
Order Size	A2
File	

Glazing to rear windows to commercial units obscured

DRAWING NOT TO BE USED
OTHER THAN THE PUPOSE FOR
WHICH IT WAS PREPARED. ITS
SUPPLIED WITHOUT LIABILITY
FOR ERRORS OR OMISSIONS. ALL
DIMENSIONS ARE TO BE CHECKED
ON SITE. THIS DRAWING IS TO BE
READ IN CONJUNCTION WITH ALL
OTHER DRAWINGS. NOTES ON
THIS DRAWING WILL APPLY TO ALL
OTHER DRAWINGS WHERE A
SIMILAR POSITION EXISTS.

Client:
**IDREAM Reading
LTD**

Site Details
**17-27 Queen Victoria
Street, Reading RG1
1SY London UK**

Issue		
No.	Name	Date
-	Planning	06/07/2018

Existing Section A

Sheet No.
EX-A3.01
Project No. 054
Date 05/07/2018
Paper Size A2
Scale



A Section
Scale: 1:100

SCALE 1:100
0 2000 4000mm

DRAWING NOT TO BE USED
OTHER THAN THE PUPOSE FOR
WHICH IT WAS PREPARED. ITS
SUPPLIED WITHOUT LIABILITY
FOR ERRORS OR OMISSIONS. ALL
DIMENSIONS ARE TO BE CHECKED
ON SITE. THIS DRAWING IS TO BE
READ IN CONJUNCTION WITH ALL
OTHER DRAWINGS. NOTES ON
THIS DRAWING WILL APPLY TO ALL
OTHER DRAWINGS WHERE A
SIMILAR POSITION EXISTS.


Client:
**IDREAM Reading
LTD**

Site Details
**17-27 Queen Victoria
Street, Reading RG1
1SY London UK**

Issue		
No.	Name	Date
-	Planning	06/07/2018

Existing Section B

Sheet No.
EX-A3.02
Project No. 054
Date 05/07/2018
Paper Size A2
Scale

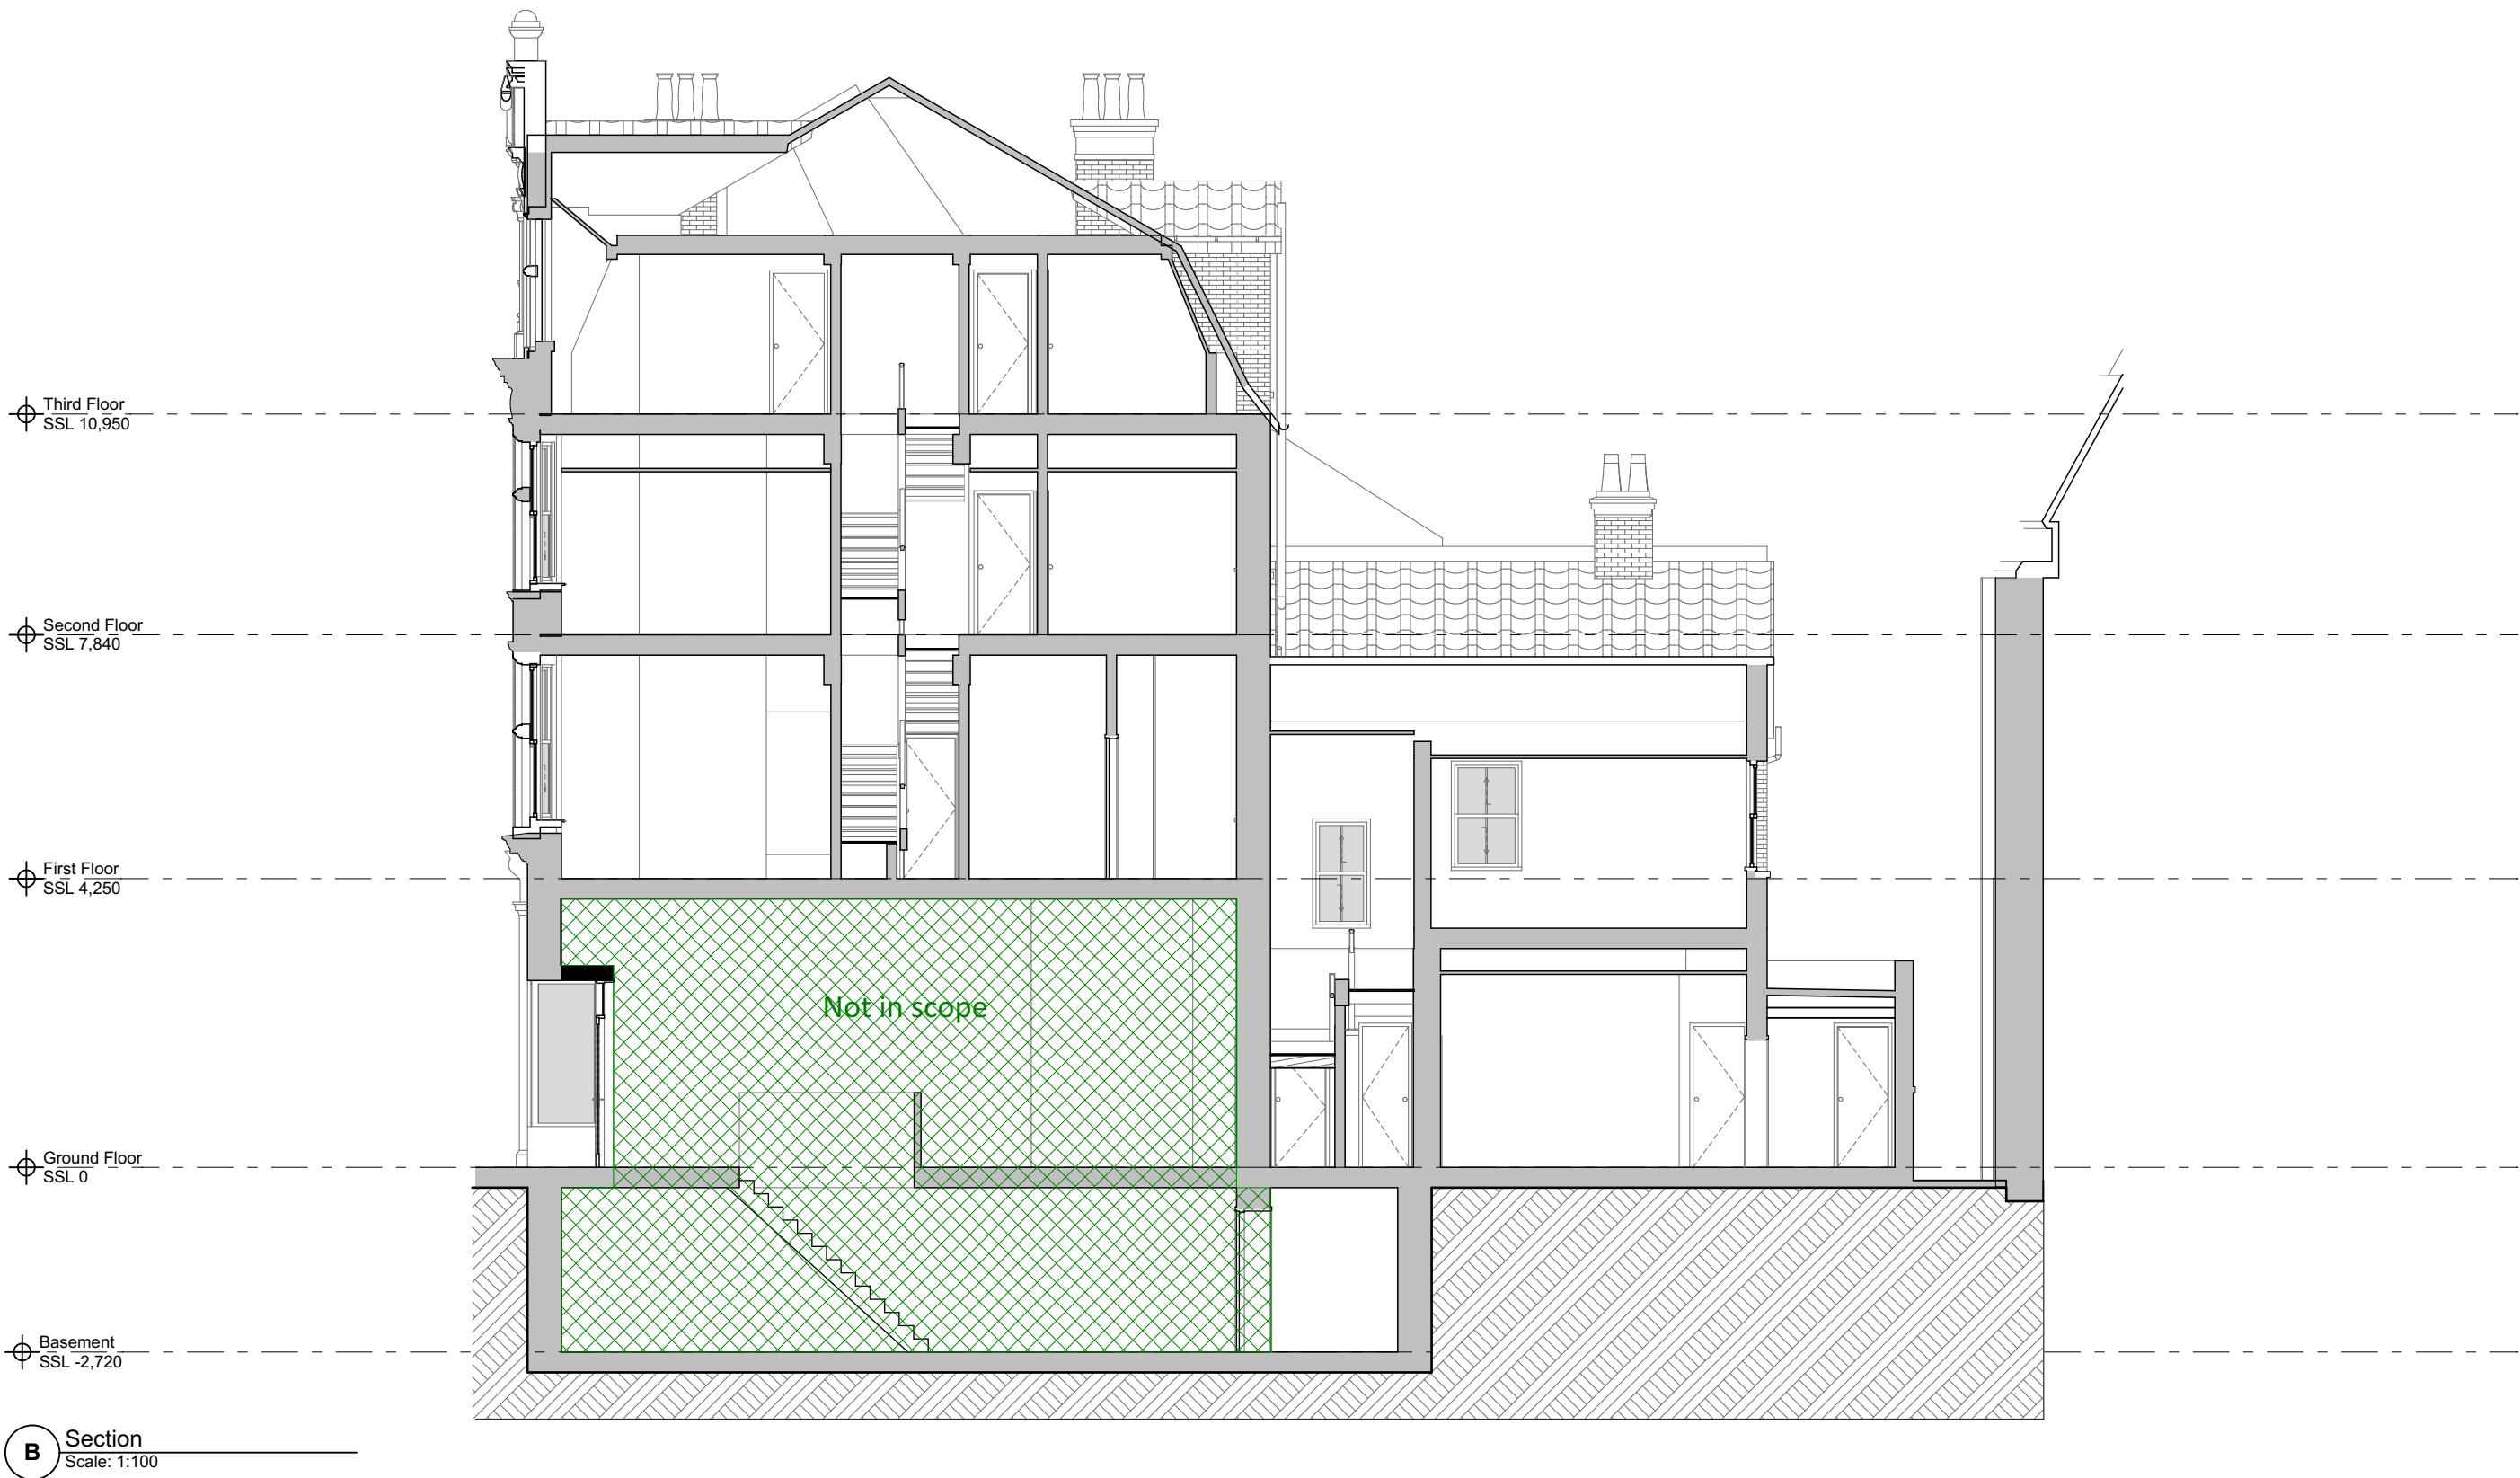

SCALE 1:100
0 2000 4000mm



01 Existing Front Perspective
Scale: 1:1.33



02 Existing Rear Perspective
Scale: 1:1.07

Scenario
Architecture

Tel 0207.686.3445
www.scenarioarchitecture.com
10a Branch Place
London N1 5PH

DRAWING NOT TO BE USED
OTHER THAN THE PUPOSE FOR
WHICH IT WAS PREPARED. ITS
SUPPLIED WITHOUT LIABILITY
FOR ERRORS OR OMISSIONS. ALL
DIMENSIONS ARE TO BE CHECKED
ON SITE. THIS DRAWING IS TO BE
READ IN CONJUNCTION WITH ALL
OTHER DRAWINGS. NOTES ON
THIS DRAWING WILL APPLY TO ALL
OTHER DRAWINGS WHERE A
SIMILAR POSITION EXISTS.

Client:
**IDREAM Reading
LTD**

Site Details
**17-27 Queen Victoria
Street, Reading RG1
1SY London UK**

Issue		
No.	Name	Date
-	Planning	06/07/2018

**Existing 3D
Perspectives**

Sheet No.
EX-A4.01
Project No. 054
Date 05/07/2018
Paper Size A2
Scale