


DO NOT SCALE FROM THIS DRAWING. VERIFY ALL DIMENSIONS BEFORE SETTING OUT. COMMENCING WORK OR MAKING ANY SHOP DRAWINGS. REPORT ANY DISCREPANCIES TO SUPERVISING OFFICER IMMEDIATELY. COPYRIGHT ©

Rev	Description	Date
-		

175

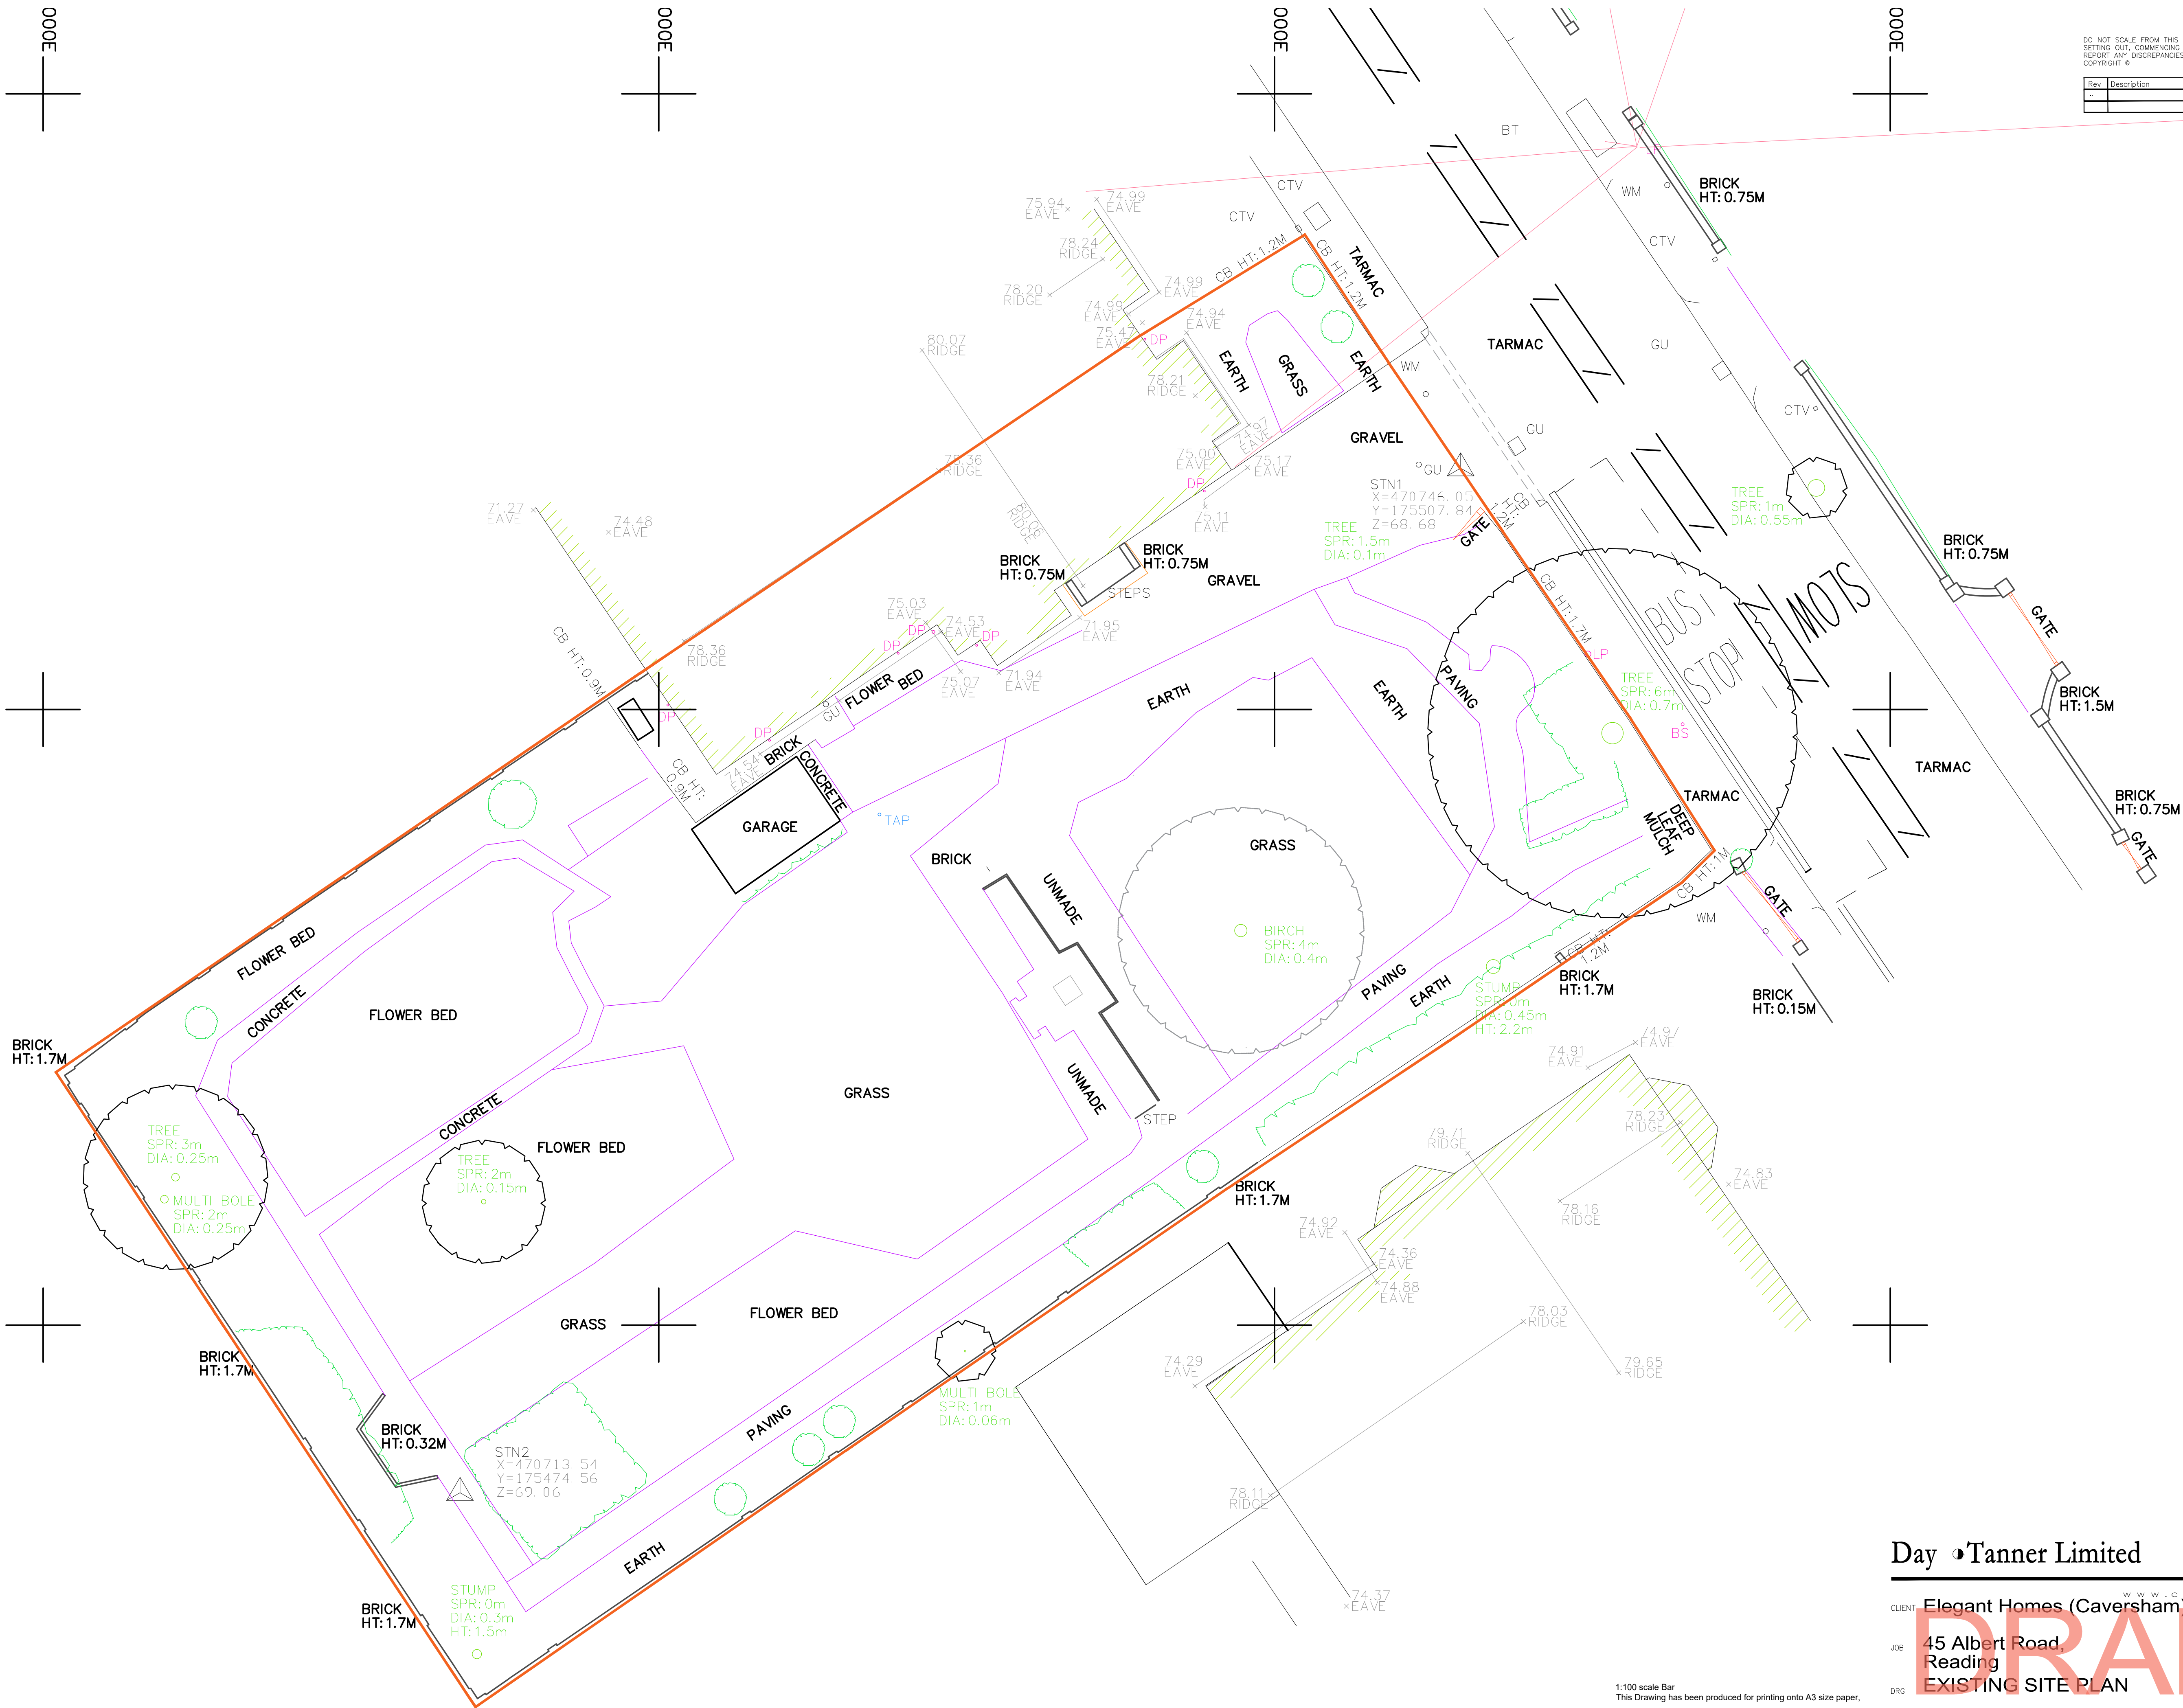

175

175

1:100 scale Bar
This Drawing has been produced for printing onto A3 size paper.



Day •Tanner Limited

ARCHITECTURE
AND PLANNING

www.daytanner.co.uk

CLIENT

Elegant Homes (Caversham) Ltd

JOB

45 Albert Road,
Reading
RG1 8EQ

DRG

EXISTING SITE PLAN

3 Thomas Court,
Reading
RG1 8EQ
0118 989 0808
info@daytanner.co.uk

SCALE 1:100 @ A1 DRAWN DN

DATE OCT 2018

3617/100