


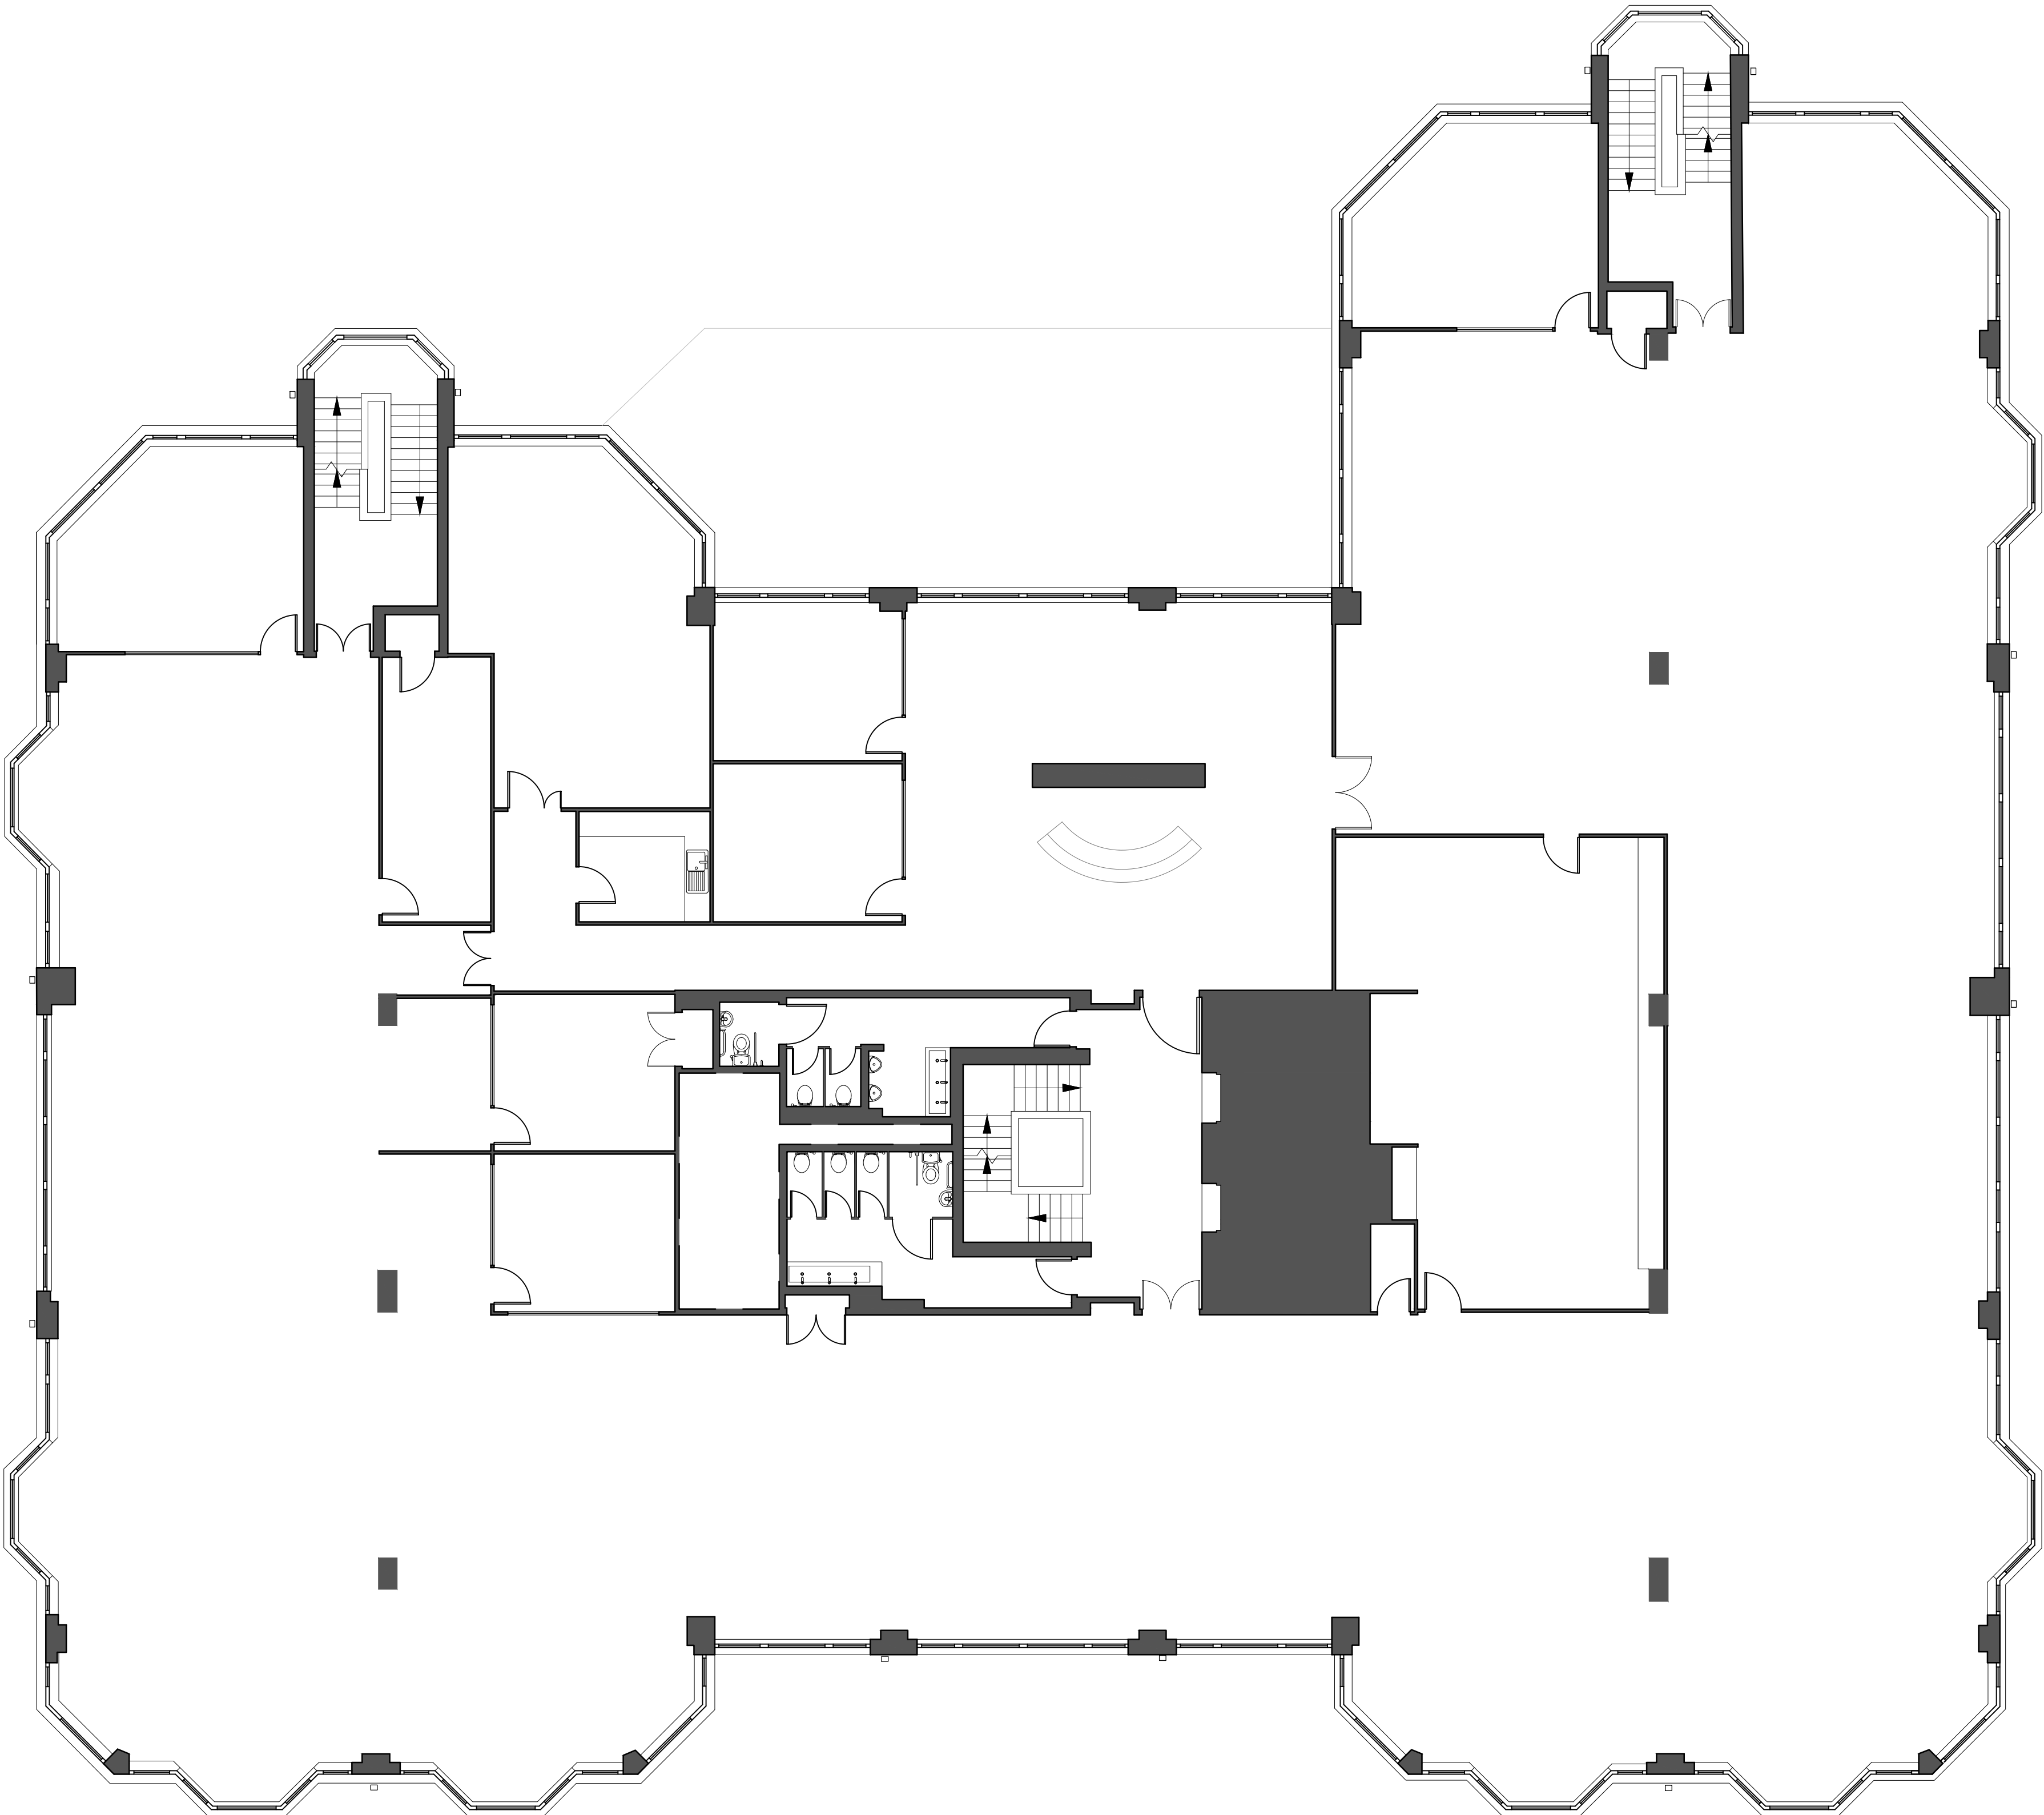

-	-	-	-	-
-	-	-	-	-
-	-	-	-	-

REV.	ISSUED	DESCRIPTION	DRAWN	CHECKED
------	--------	-------------	-------	---------

PROJECT	DATE	SCALE AT A1	JOB NO.
Abbey Gate, 57-75 Kings Rd	Oct 2018	1:100 @ A1	18.736
Reading, RG1 3AB			
DESCRIPTION	STATUS	DRAWING NO.	
Existing Third Floor Plan	PLANNING	PL.0106	
CLIENT	DRAWN	CHECKED	REV
M&G Real Estate	EH	CK	