




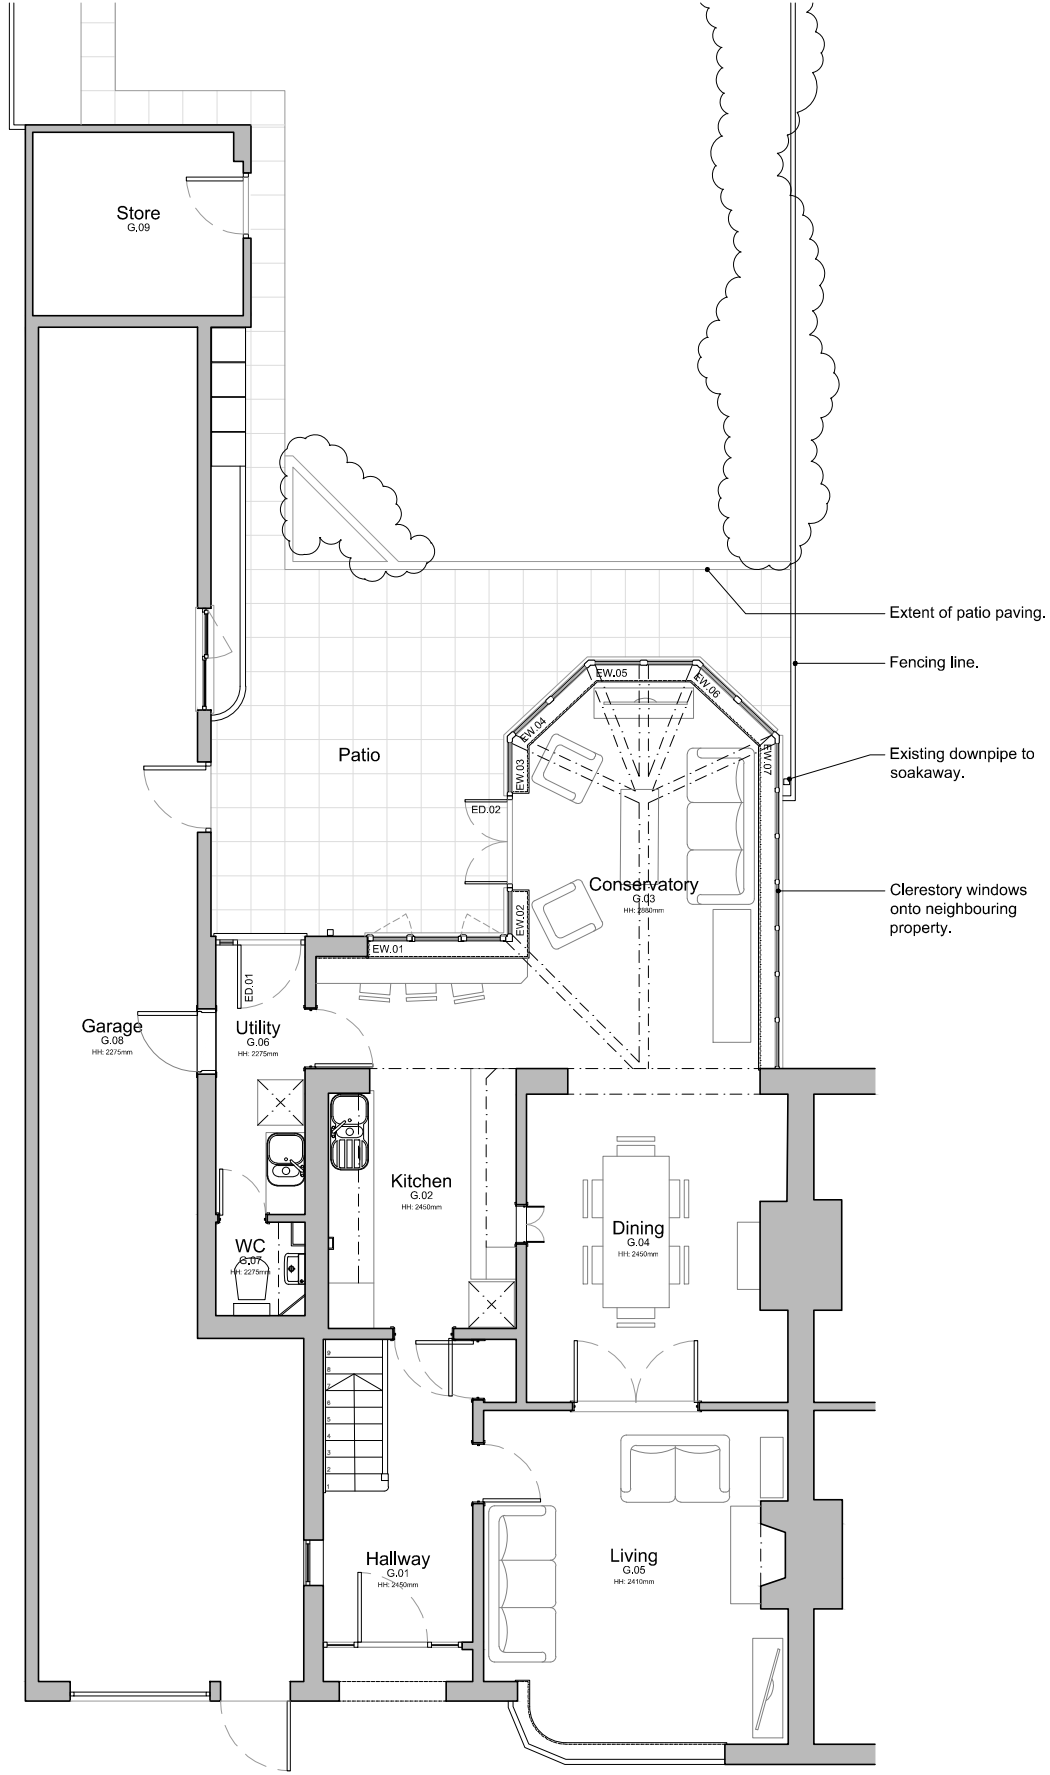

1:100 Existing Ground Floor Plan

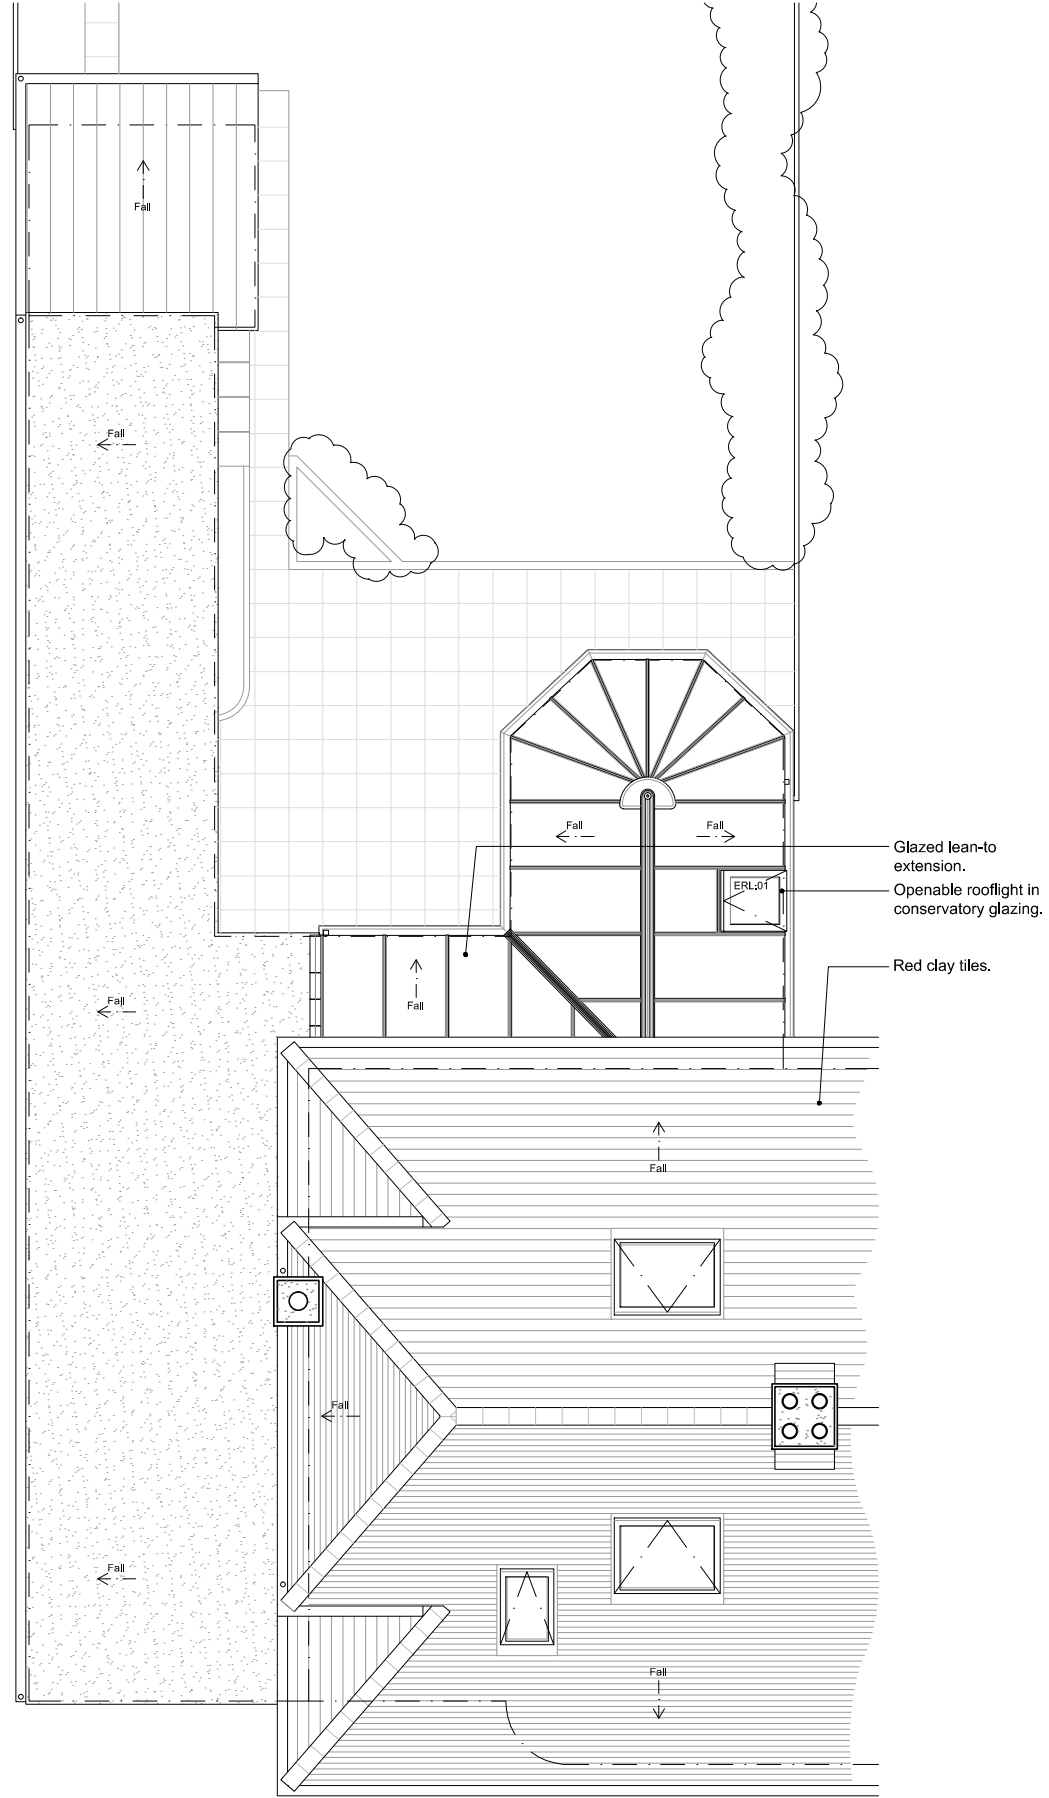

1:100 Existing Roof Plan

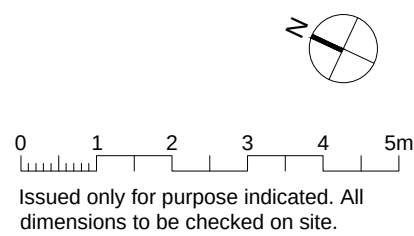

|                                                                          |  |                |                              |
|--------------------------------------------------------------------------|--|----------------|------------------------------|
| <b>149 Mayfield Drive</b>                                                |  | Job No.:       | <b>18.102</b>                |
| Caversham                                                                |  |                |                              |
| Reading                                                                  |  | Drawing Title: | Existing Ground & Roof Plans |
| RG4 5JR                                                                  |  | Client:        | Mr. & Mrs. Maker             |
| Status:                                                                  |  | PLANNING       |                              |
| Issued only for purpose indicated. All dimensions to be checked on site. |  | Drawn by:      | AM                           |
|                                                                          |  | Drawing No.:   | <b>P.02</b>                  |
|                                                                          |  | Scale:         | 1:100                        |
|                                                                          |  | Rev.:          |                              |