




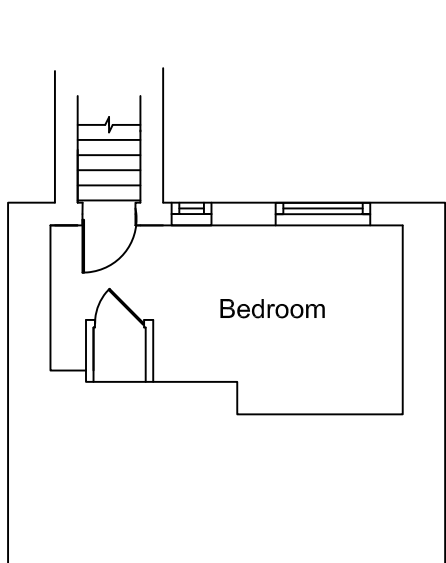


Basement

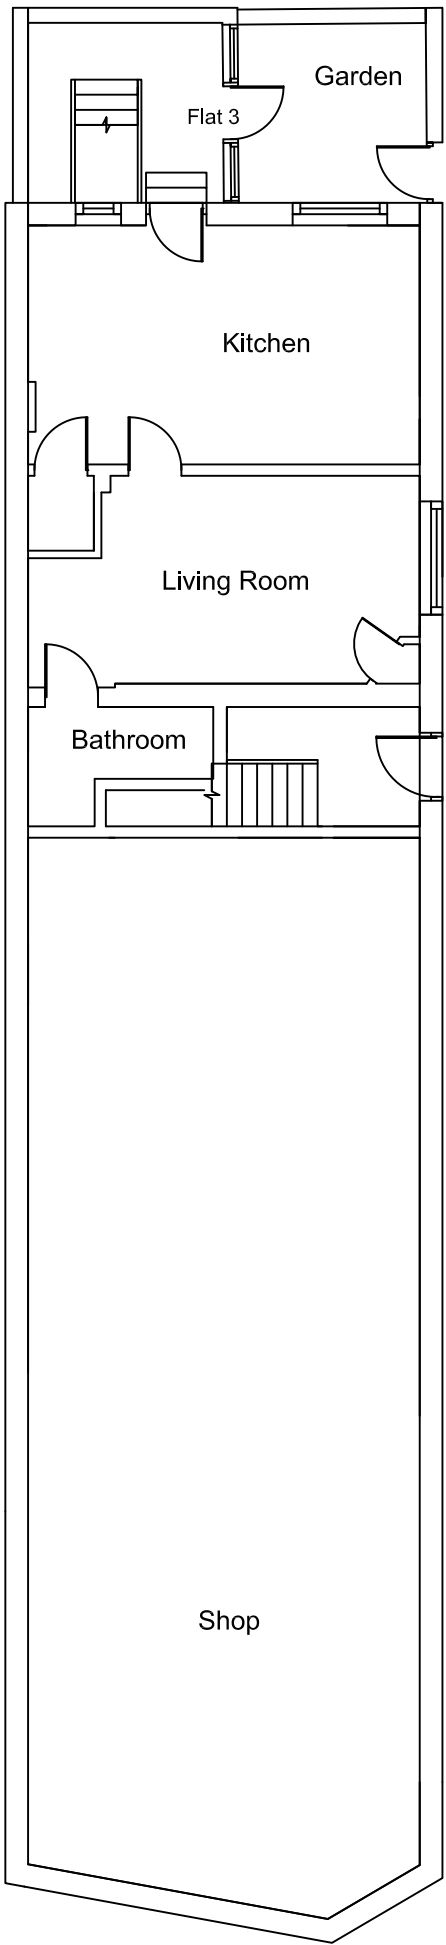

Ground Floor

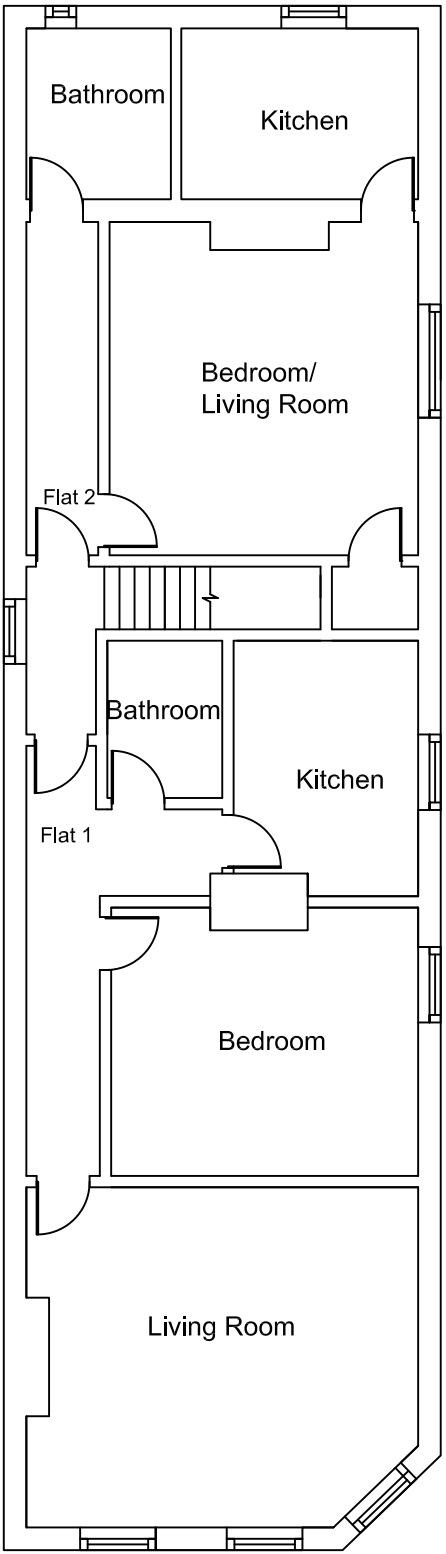

First Floor

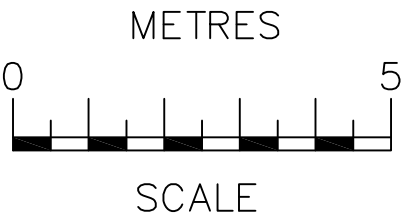

 OCC Building A 105 Eade Road London N4 1TJ Tel: (020) 8150 1820 info@ajplans.co.uk	Project: 443 Oxford Rd Reading RG30 1HD	
	Title: EXISTING Floor Plans	
	Date: Jan' 18	Scale: 1;100 @ A3
	Dwg. No. OFR.443.RG.EX	Rev:

Notes
The contractors are to check all the dimensions, levels, drain runs and general condition of the site before works commence and immediately of any error omissions or discrepancies.
All works are to be carried out in accordance with current Building Regulations, British Standards, Code of Practice and Local Authority Requirements. Do not scale of from this drawing.