


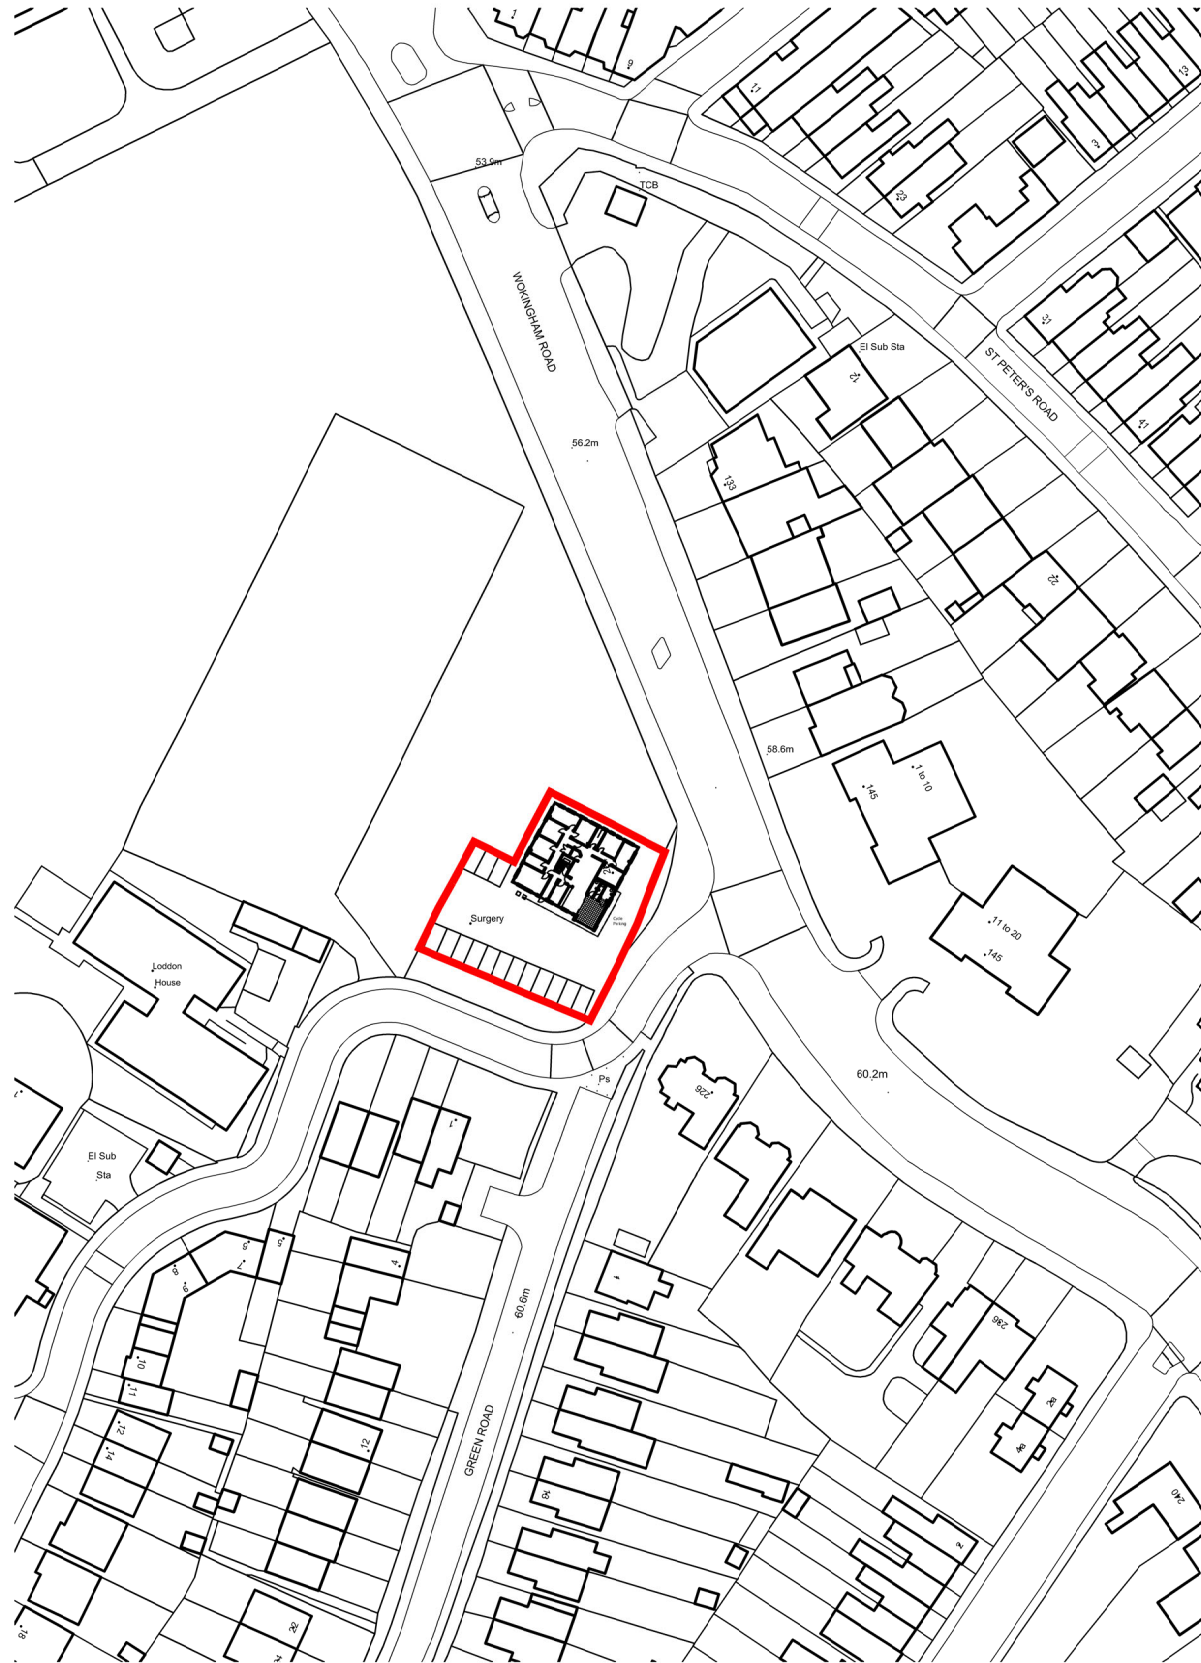


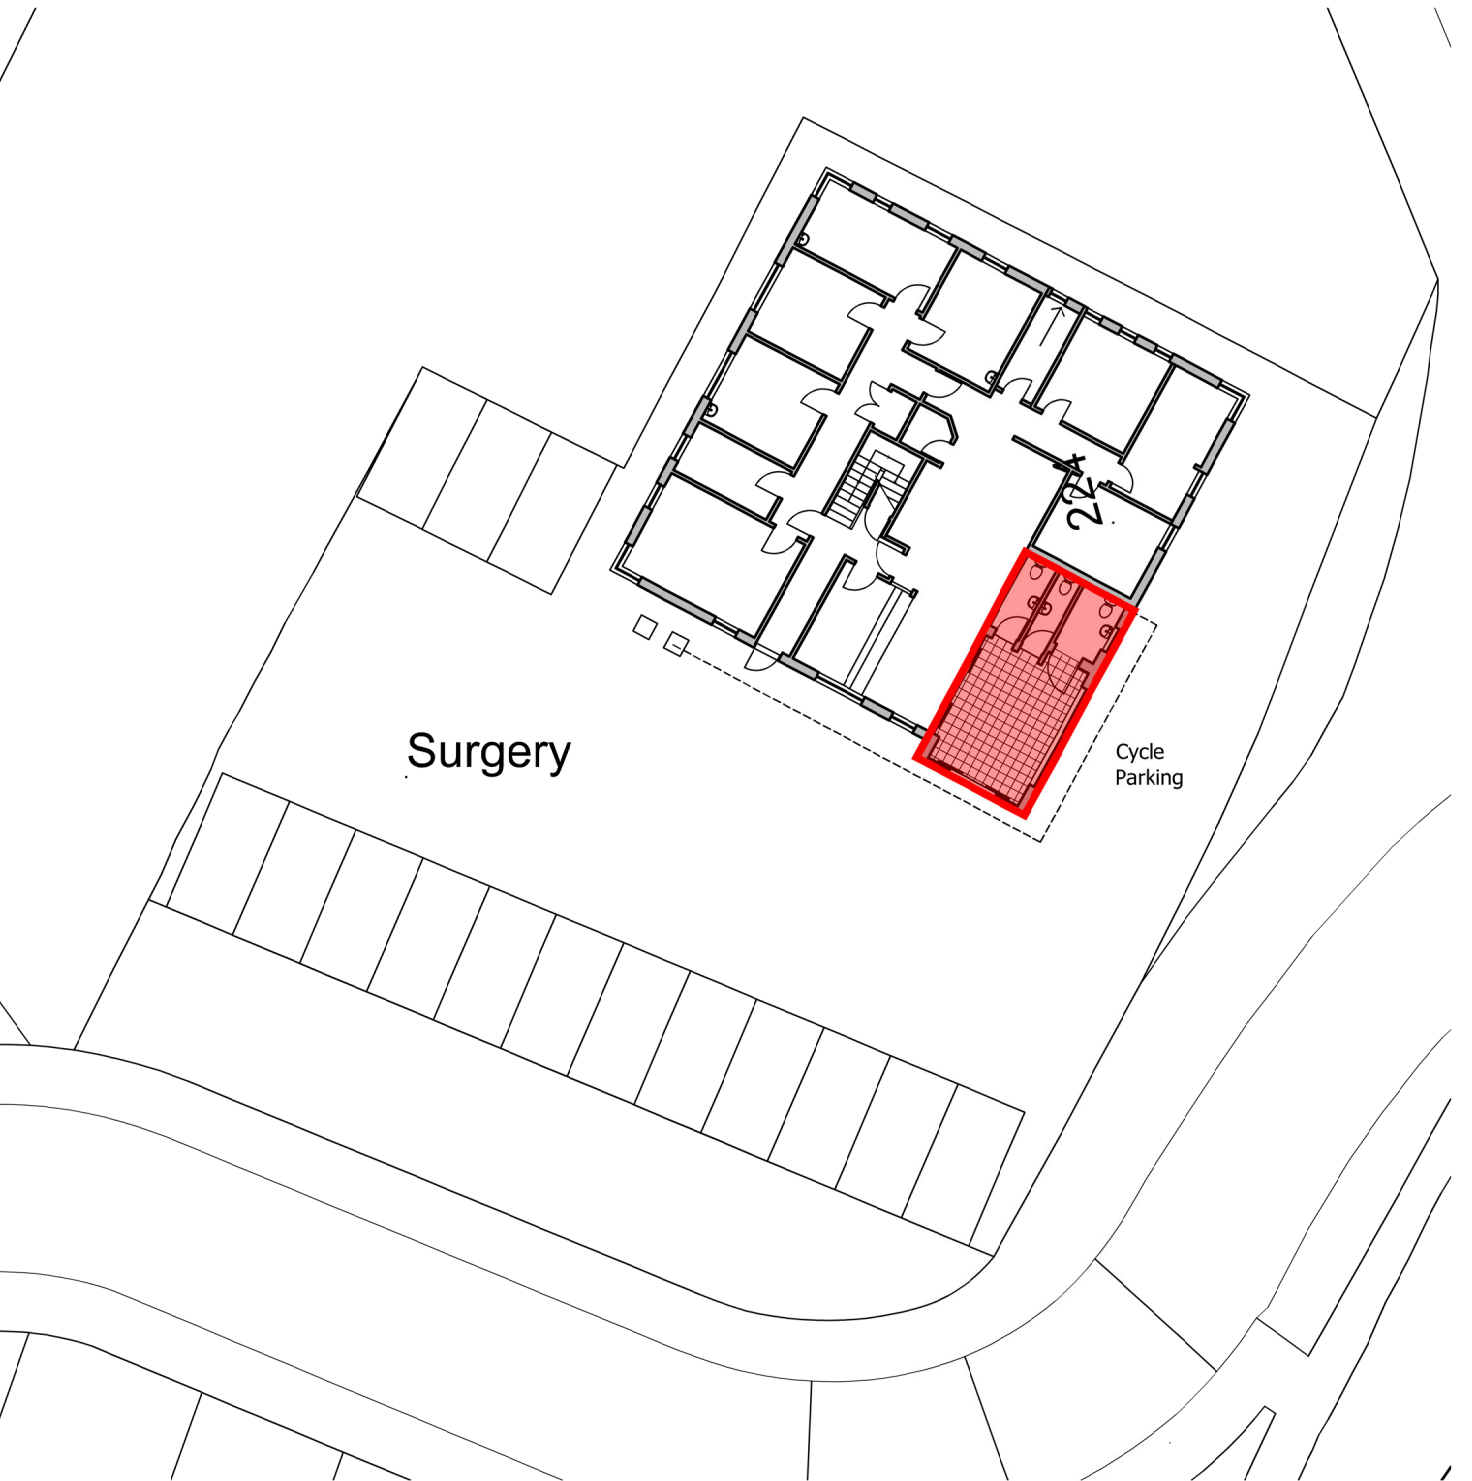

Location Plan scale 1:1250

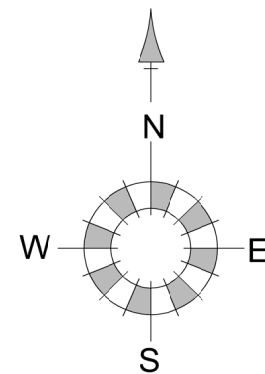

Site Plan scale 1:500

 

Gilfillan Studios

Project
Works to Green Road Surgery
for Parkside Family Practice

Drawing Title
Location and Site Plans

Date
15 03 18

Project No

Scale
as noted@A3

Drawing No
01

Drawn by
AH

Check by
Revision